



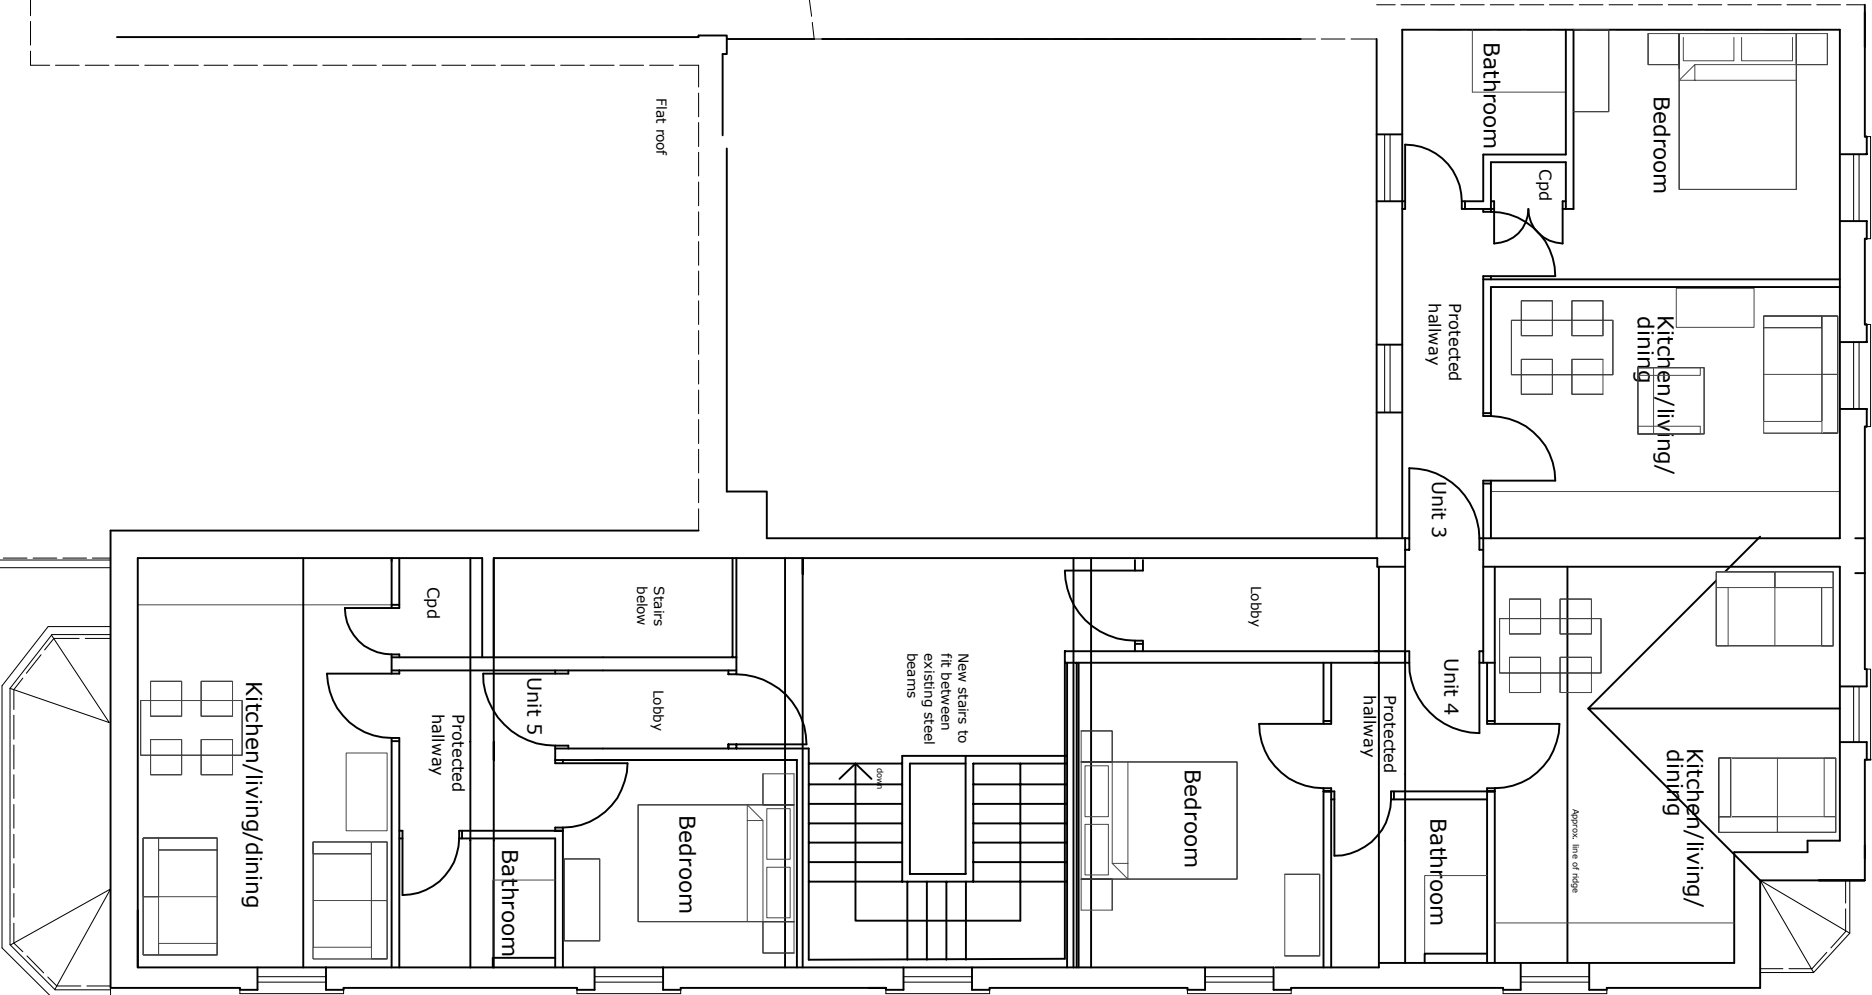

Second floor plan: proposed

Purpose of Drawing: Planning

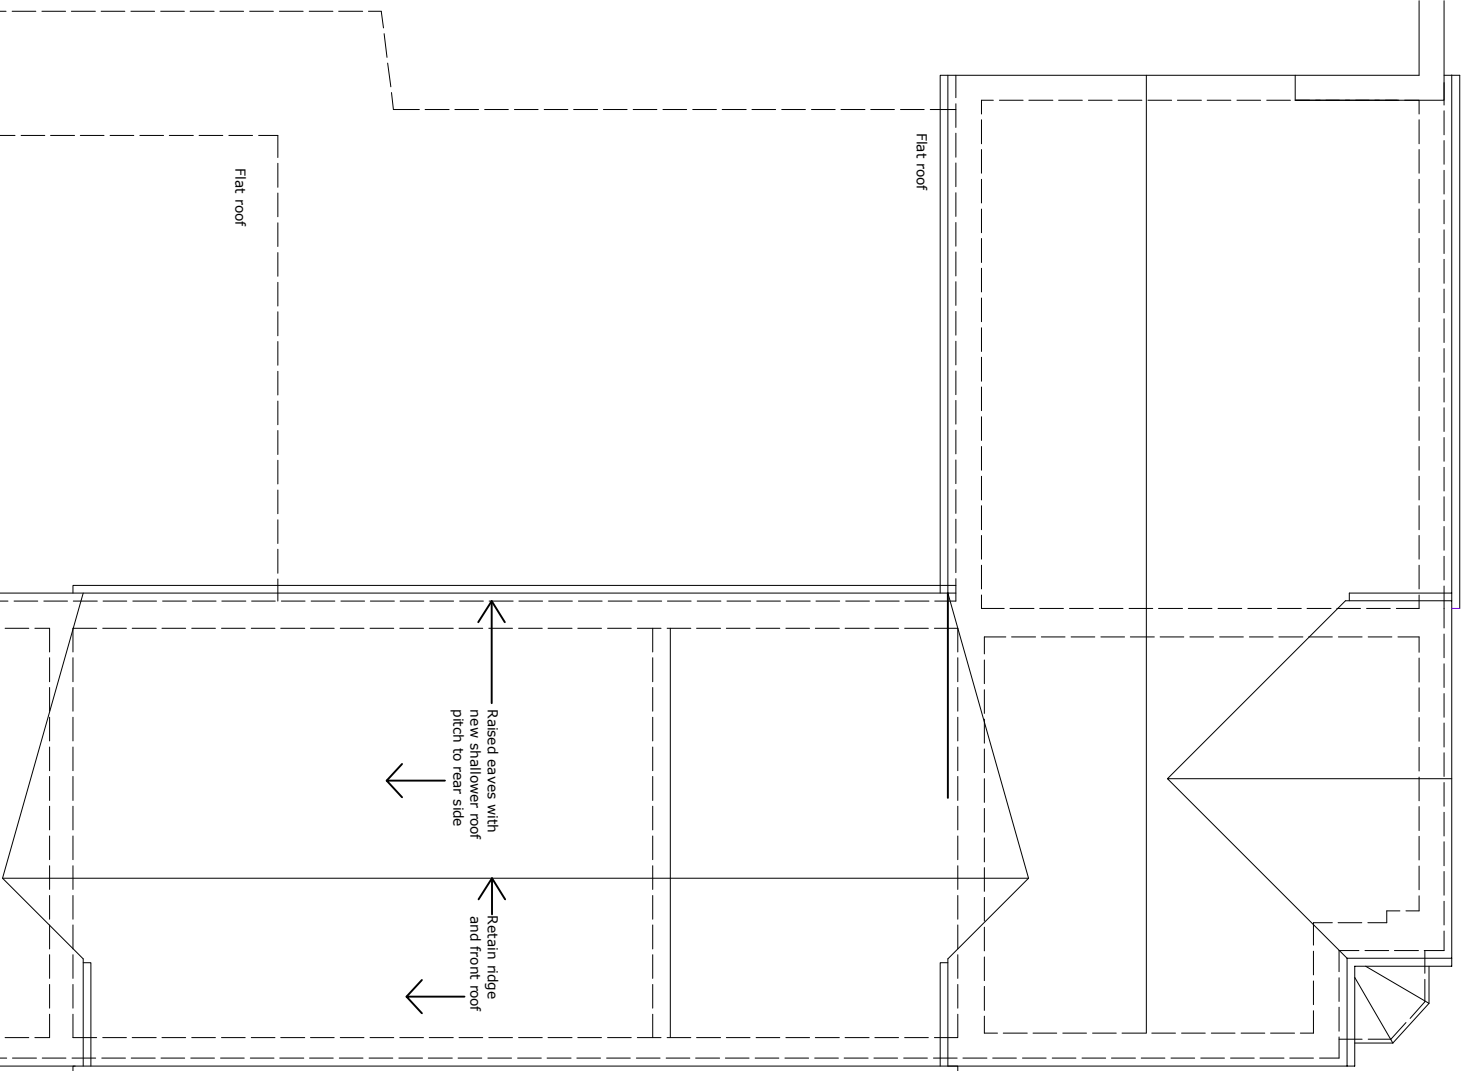

Roof plan: proposed

Stanwell Architects			
Project			
126 & 126a High St Merthyr Tydfil			
Date	Drawing No.	Drawn by	Scale (@ A3)
02.23	1005	SS	1 : 100
Client	Drawing Name		REV
Lilvalex Properties	Proposed First Floor & Roof Plans		
steve@stanwellarchitects.co.uk M: 07710 735555			
Company No.: 13506844 Reg address: 7 Herbert Terrace, Penarth, CF64 2AH			