



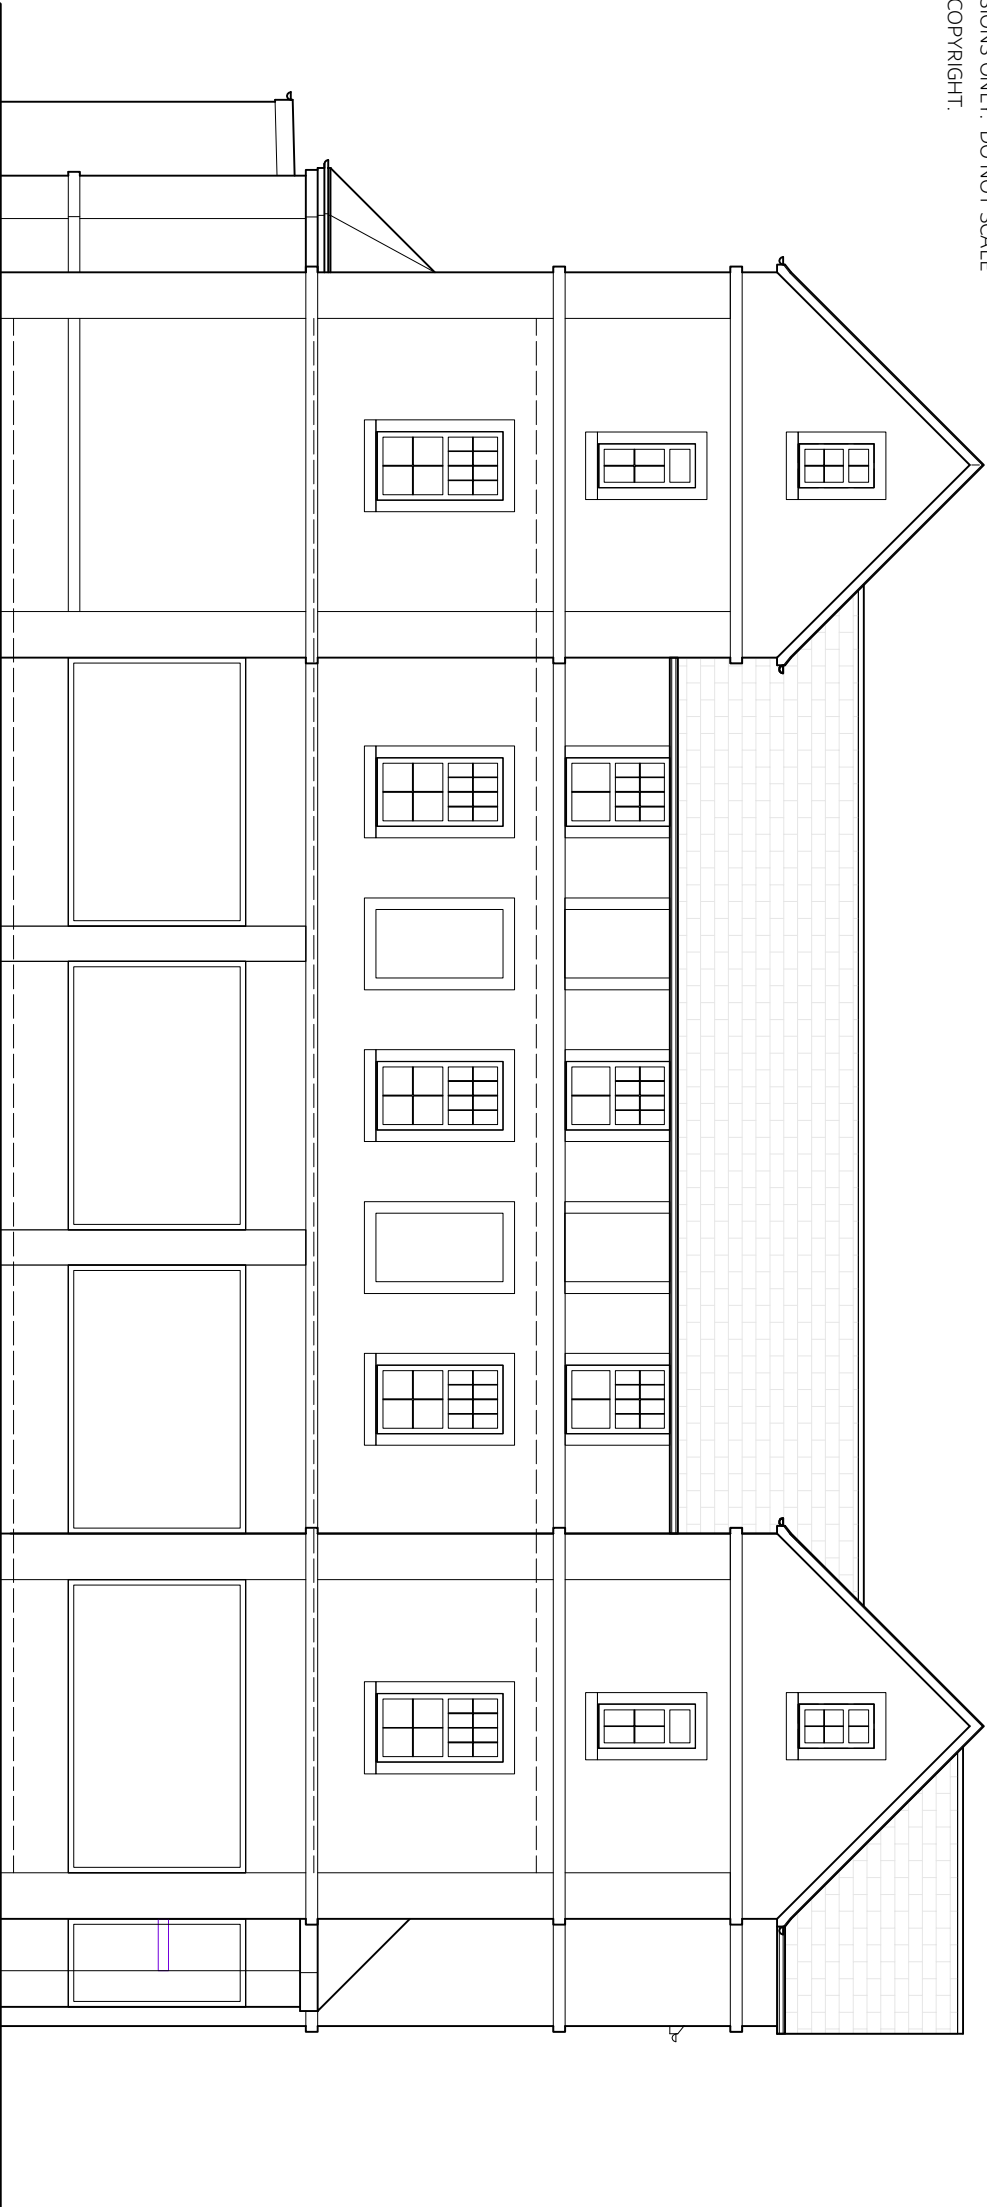

South elevation to Market Square: existing



East elevation to High Street: existing

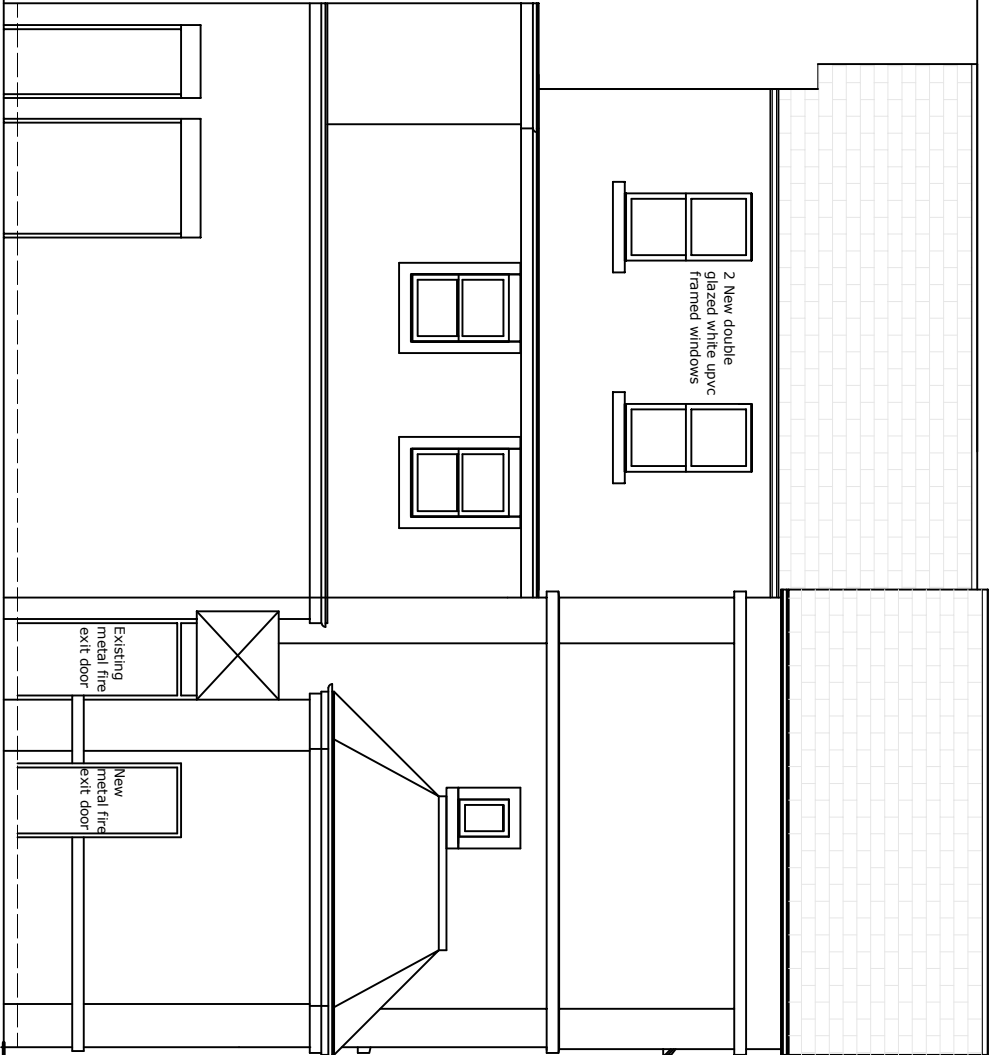

West rear Elevation: proposed

Stannwell Architects

Project

126 & 126a High St Merthyr Tydfil

Date	Drawing No.	Drawn by	Scale (@ A3)
02.23	1006	SS	1 : 100
Client	Drawing Name	Proposed Elevations	REV
Lllyalex Properties			