



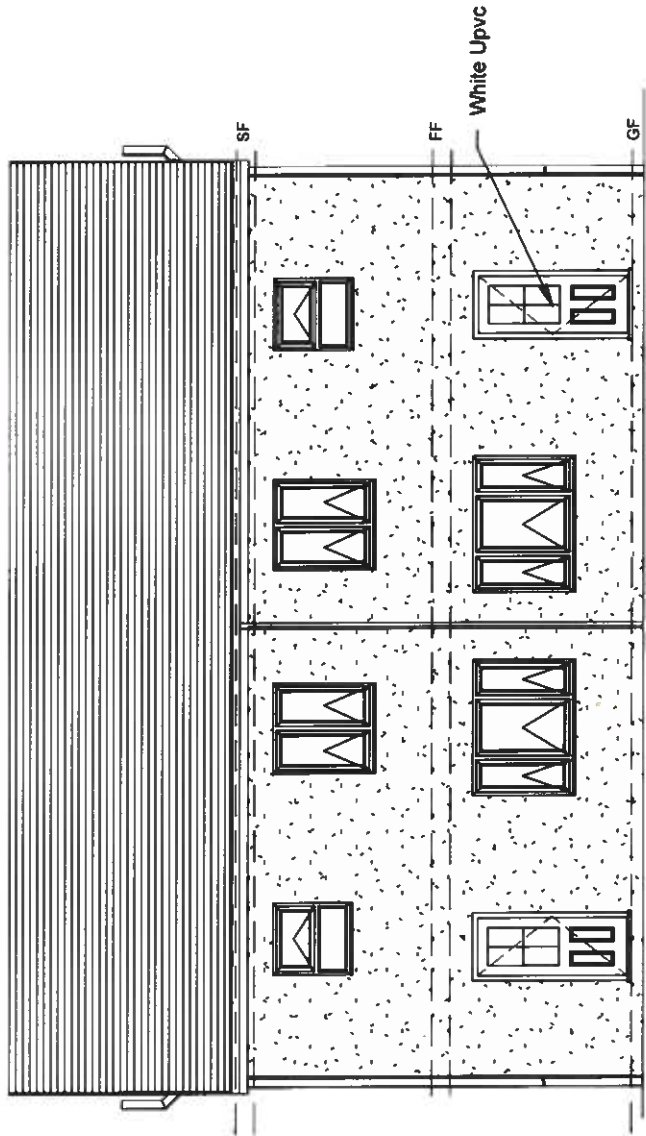


Plot 1

Plot 2


1 Front Elevation
1 : 100

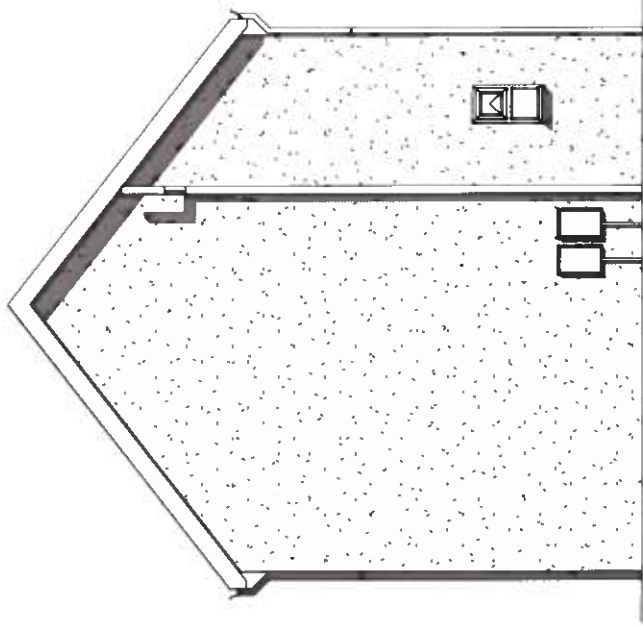

3 Side 1 Elevation
1 : 100

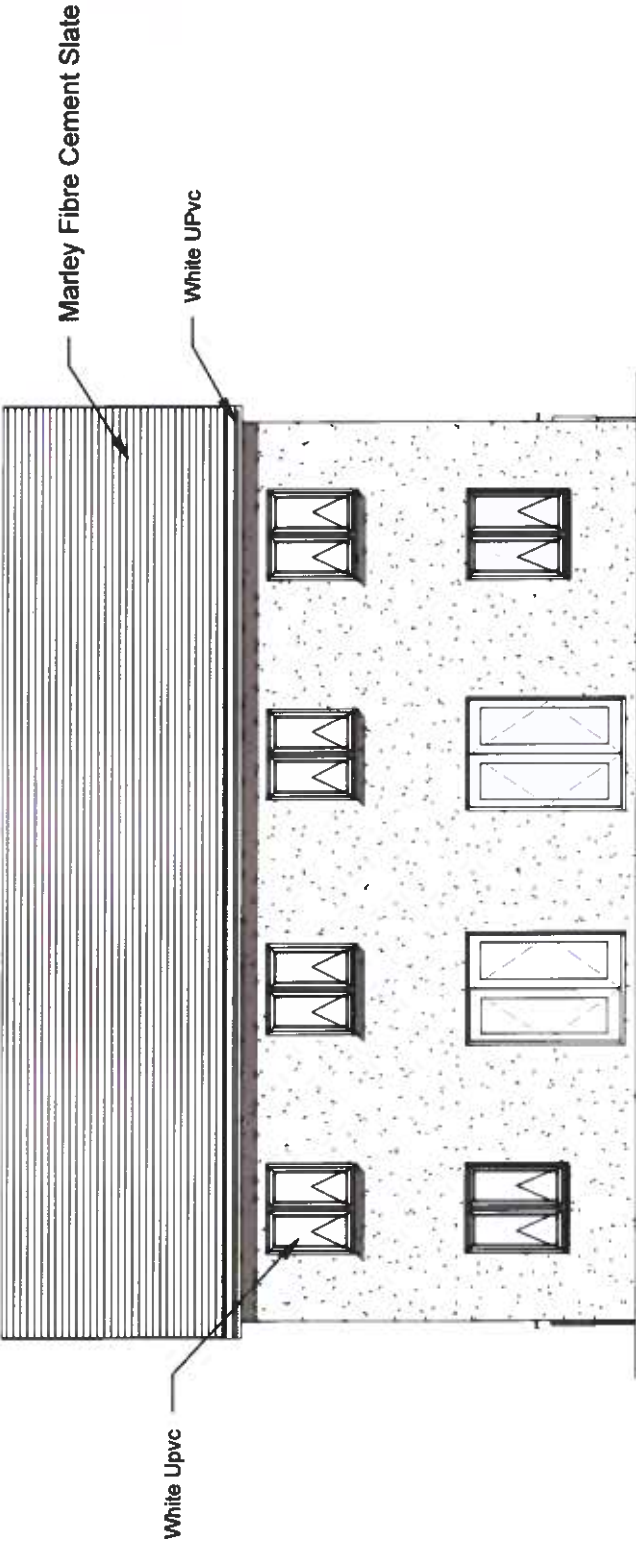

2 Rear Elevation
1 : 100

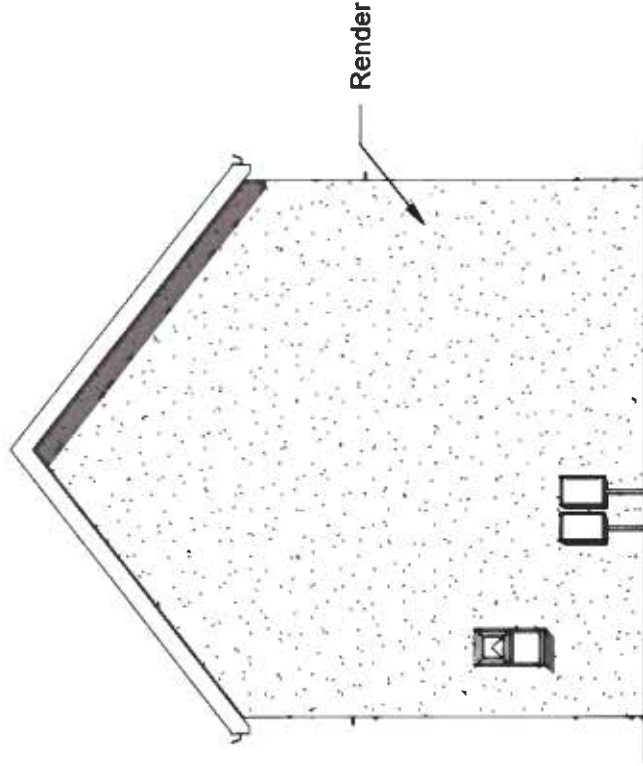

4 Side 2 Elevation
1 : 100

PROJECT	SHEET	Elevations
One Pair Of Semi Detached Houses		
INDIGO DESIGN (Part of 3dacadwales Ltd) 5 Ashlea Drive, Merthyr Tydfil CF47 0NY Tele 01685 385746 Mob - 07840913216 Email philip@3dacadwales.co.uk	Address	Land adjacent to 1a Blaendowlais, Dowlais, Merthyr Tydfil
This Drawing is Copyright, Dimensions to be checked on site and not scaled from this drawing	Checked by JH	Drawn by PH
	Scale (@ A3)	Scale (@ A3)
	Rev No A	Issue
		Description
		Date
		21/05/2022
PURPOSE OF ISSUE Planning Approval	INDIGO 3d Design	DRAWING NUMBER BD-02