


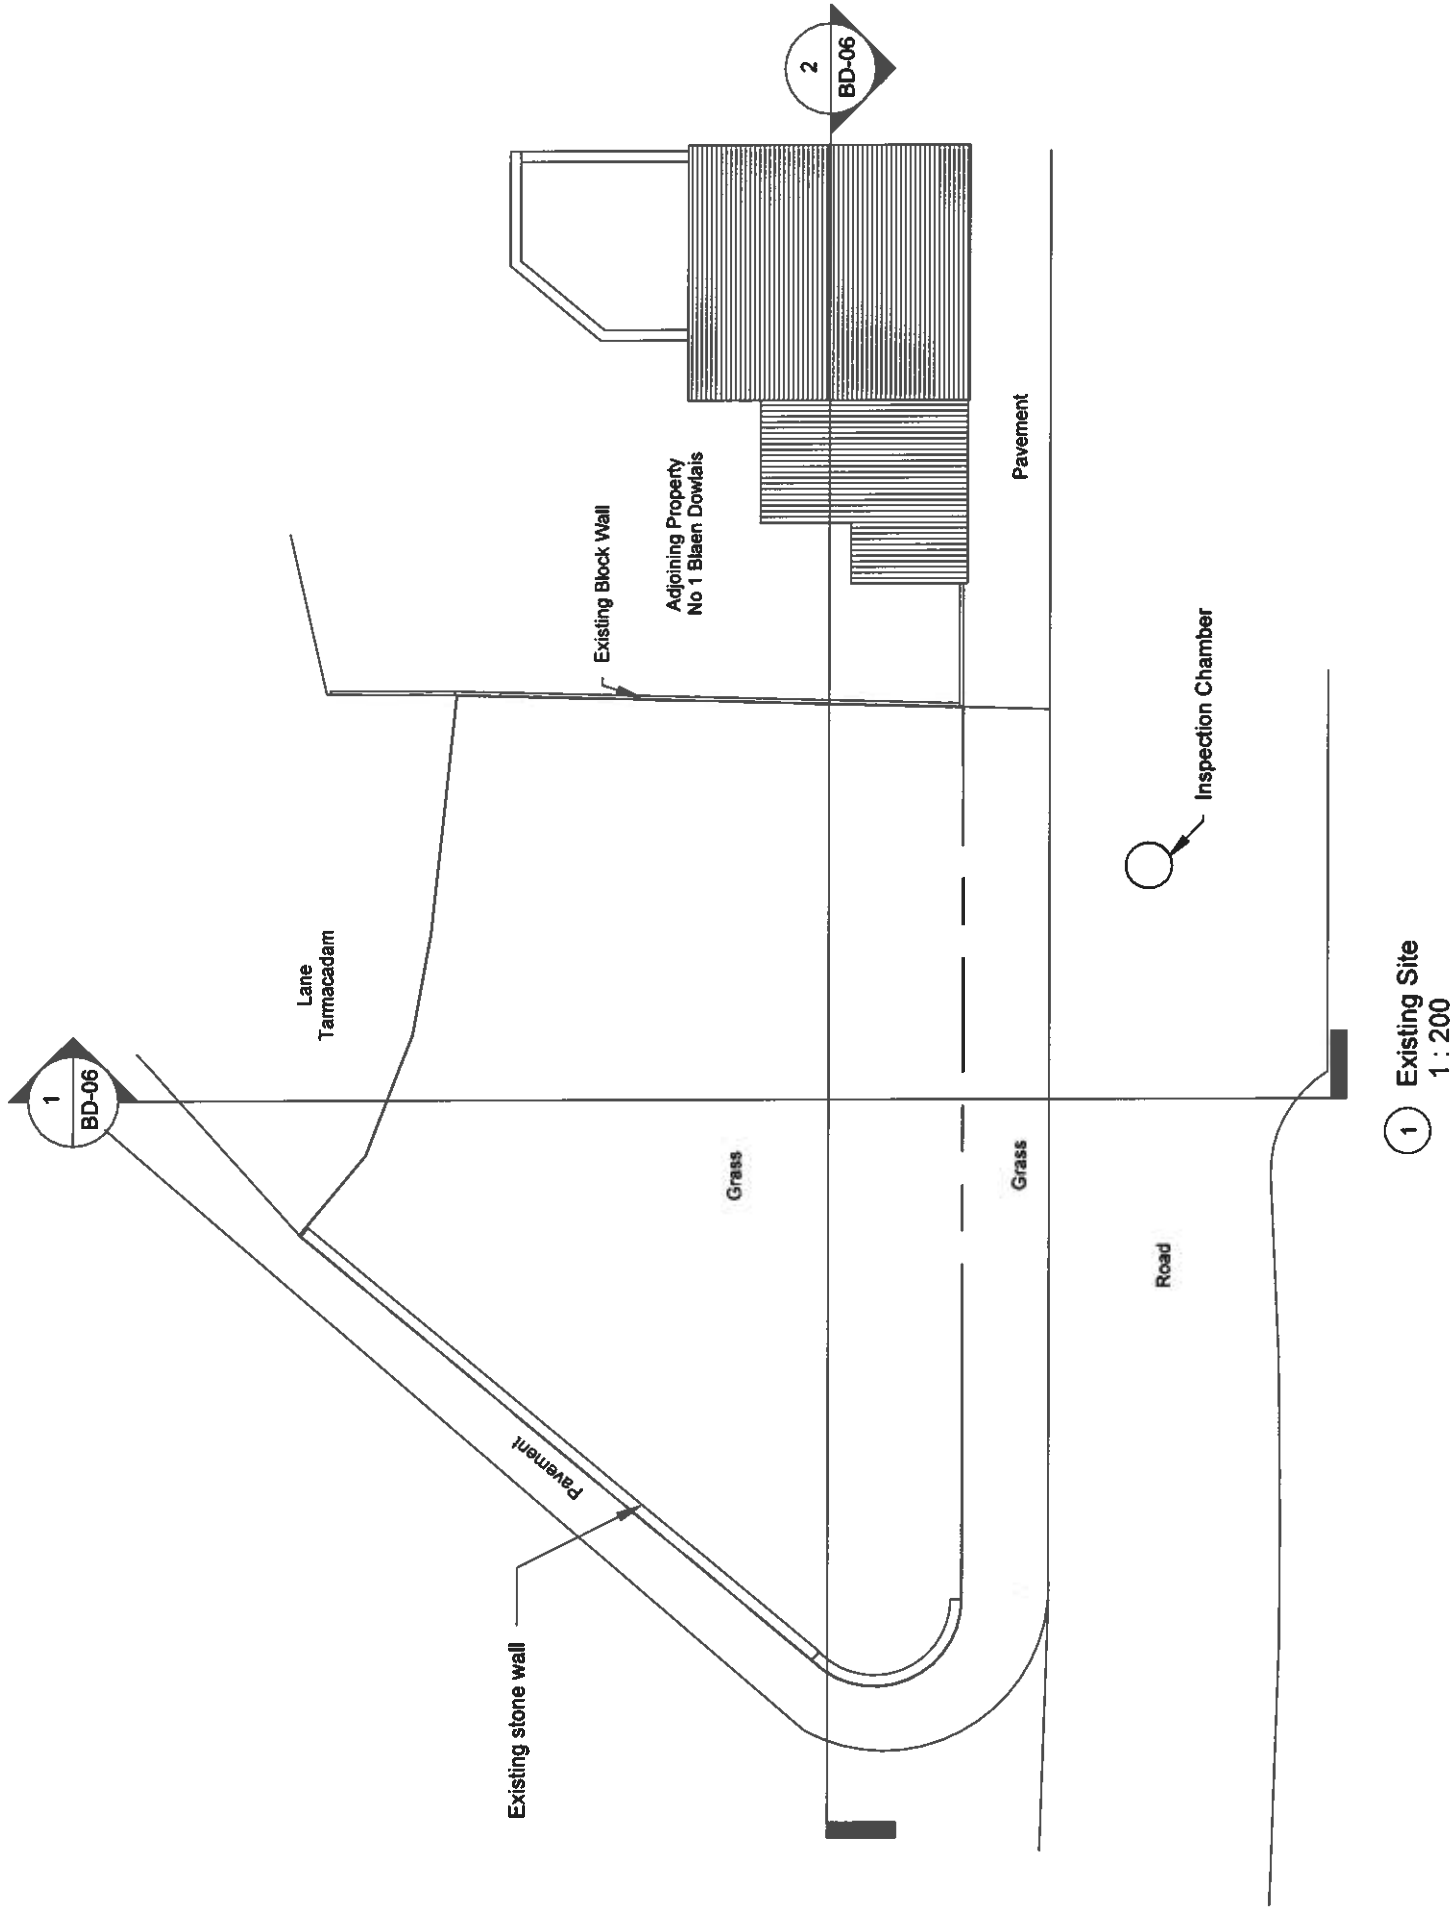

INDIGO DESIGN (Part of 3dcadwales Ltd) 5 Ashlea Drive, Merthyr Tydfil, CF47 0NY. Tele 01685 385746 Mob - 07940913216 Email: philip@3dcadwales.co.uk		Indigo 3d Design	
This Drawing is Copyright, Dimensions to be checked on site and not scaled from this drawing		PURPOSE OF ISSUE Planning Approval	DRWAING NUMBER BD-04
PROJECT One Pair Of Semi Detached Houses			
SHEET Existing Site Plan			
Address Land adjacent to 1a Blaendowlais, Dowlais, Merthyr Tydfil			
Checked by JH	Drawn by PH	Scale (@ A3) 1 : 200	
Rev No A	Issue		Date 21/05/2022
	Description		