




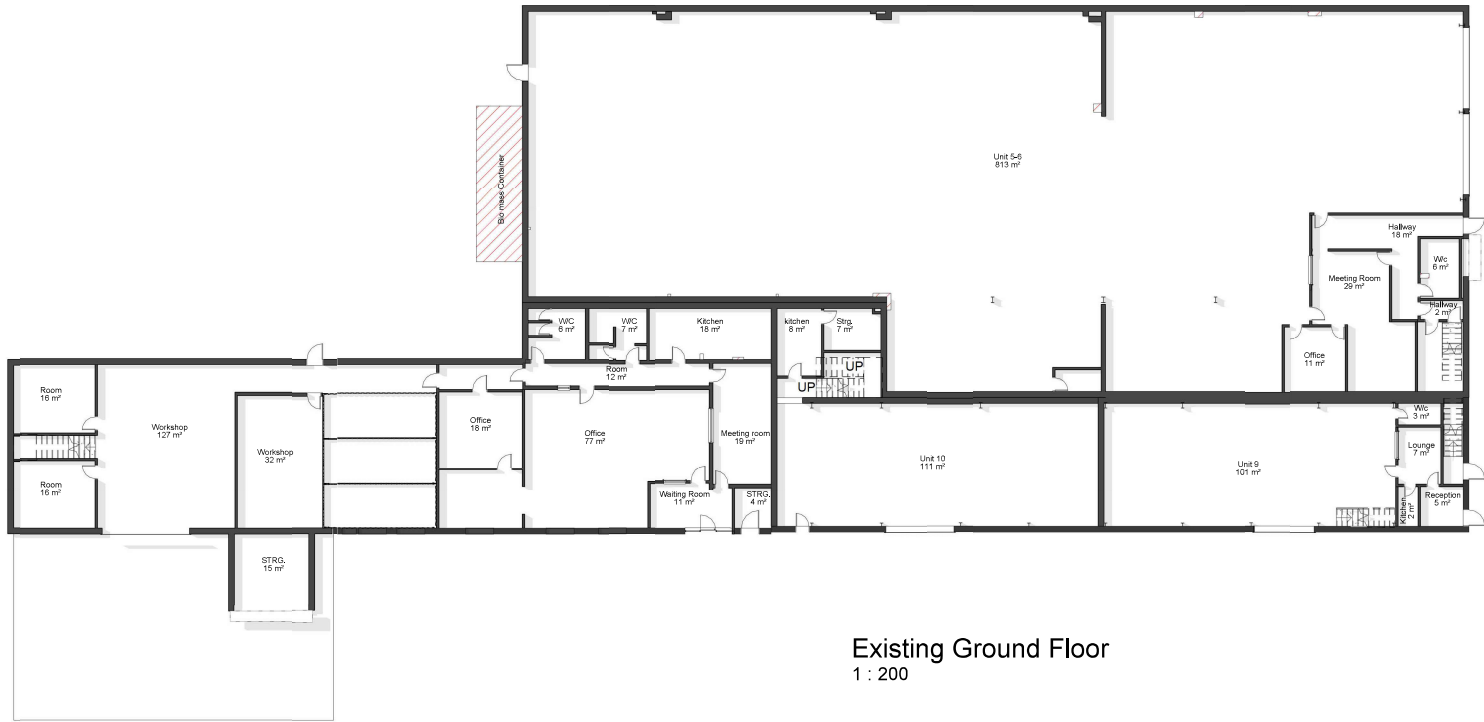


Existing Ground Floor
1 : 200

 

Existing Upstairs FF Level
1 : 200

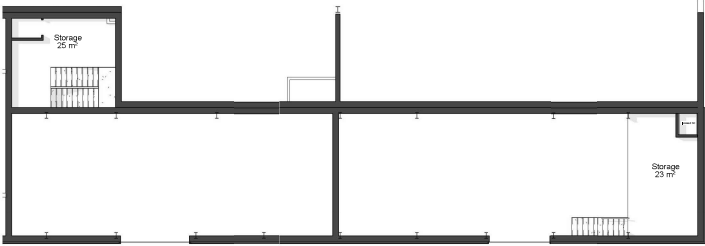

Existing Mez Floor-Unit 9/ Unit 10 FF
1 : 200

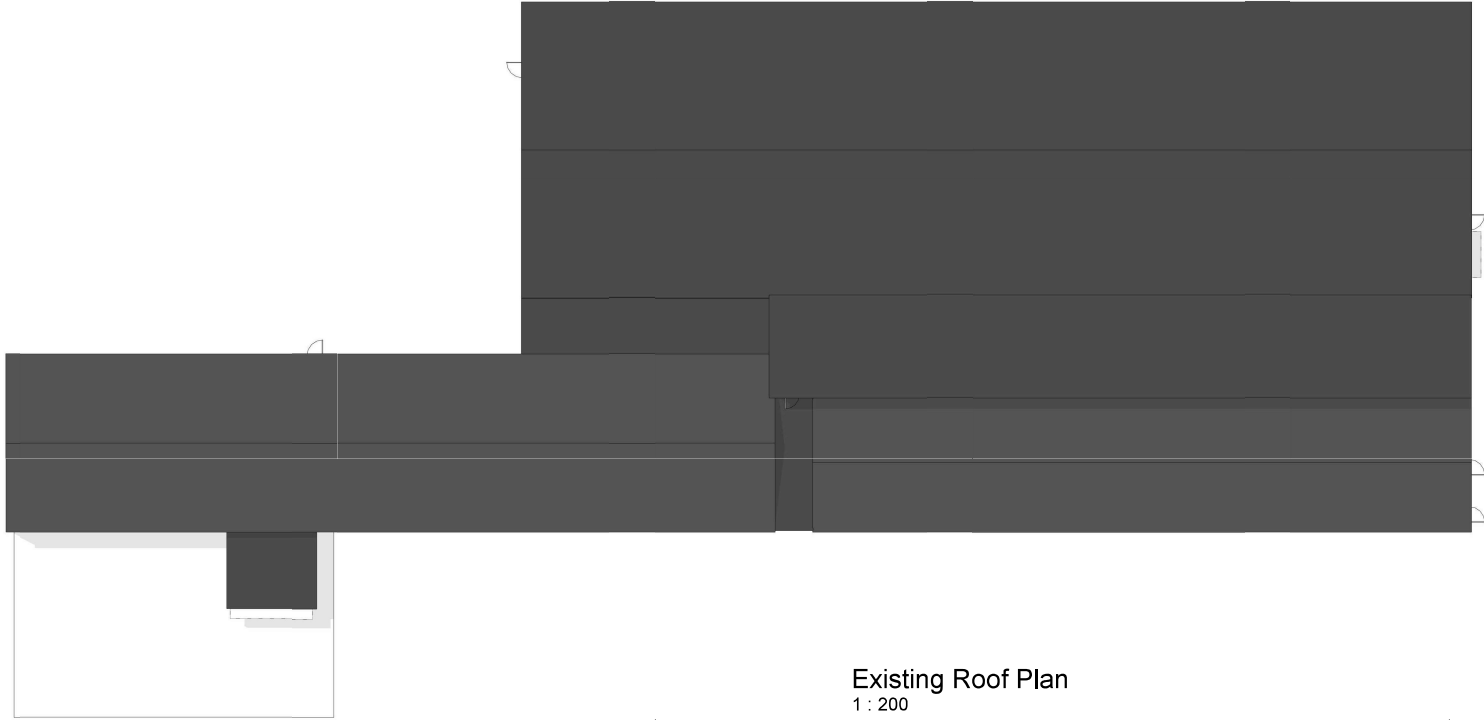

Existing Roof Plan
1 : 200

NOTE: All dimensions to be checked on site. Do not scale this drawing. All discrepancies should be reported to R.Hughes Architectural Studio. Copyright: 2024 R.Hughes Architectural Studio. This drawing and this design are copyright of R.Hughes Architectural Studio. This drawing is not to be used or copied without written consent.

REVISIONS:		
REV	DESCRIPTION	DATE

STATUS: Planning



R.Hughes Architectural Studio,
Platform, Bule St, Cardiff CF10 5LE
Enquiries@rhughesarchitecturalstudio.com
02922 530246

CLIENT:	Smart Electrical Systems Ltd		
	Good M&M Rd, Dowlais, Merthyr Tydfil CF48 3TD		
TITLE:	Existing Floor Plans		
DRAWN:	CHECKED:	APPROVED:	REVISION:
WP	RD	RH	No
SHEET:	SCALE:		DATE:
PL004	1 : 200@A1		23/02/2024