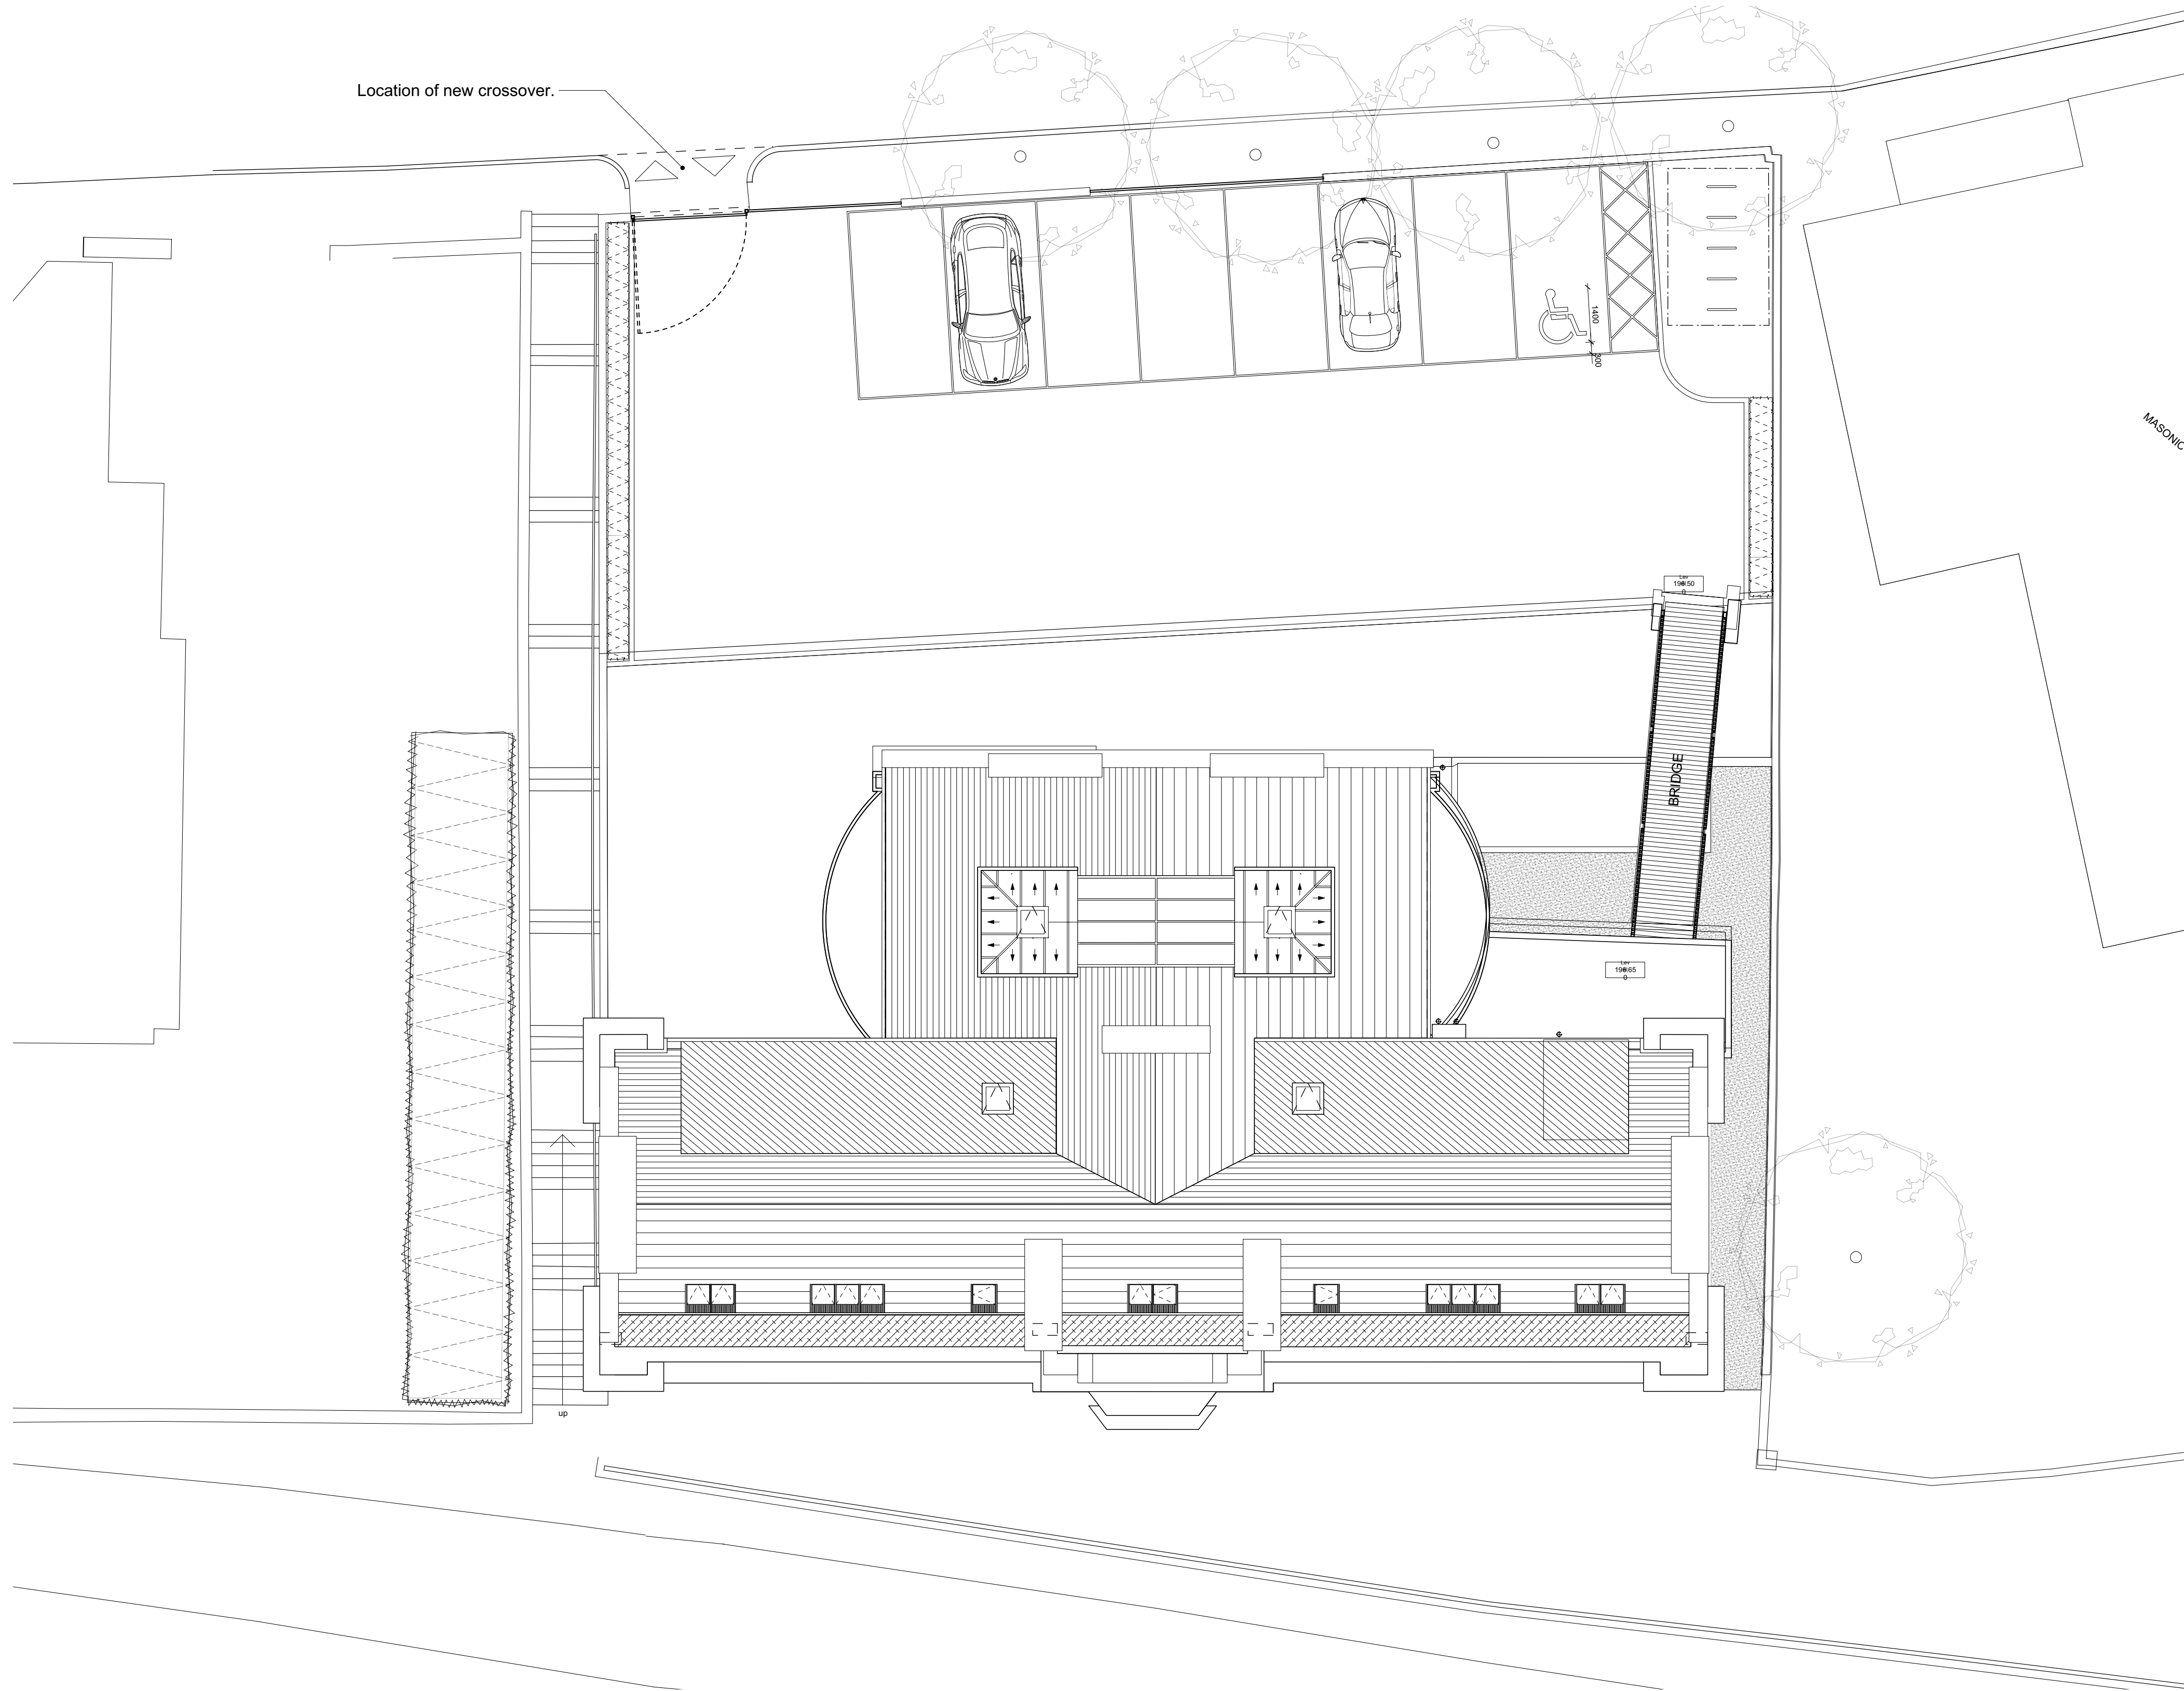


GA 200 - Site Plan as Proposed
SCALE 1:100 @ A1, 1:200 @ A3

Notes:
Responsibility is not accepted for errors made by others scaling from this drawing.

All construction information should be taken from figured dimensions only. Dimensions are in millimetres unless otherwise stated.

All dimensions and conditions are to be checked on site prior to preparing drawings or commencing any work.

Any variations or supplementary drawings are to be approved by The Architect.

C	19/03/2020	Updated in accordance with ecology mitigation strategy and title block altered.
B	25/07/2016	Roof updated to accord with alterations to roof plan.
A	20/06/2016	Notes updated.
NO.	DATE	REVISION

CLIENT Merthyr Tydfil CBC		 DAVIES SUTTON ARCHITECTS Penhevad Studios • Penhevad Street Orangelown • Cardiff • CF11 7LU Tel: 029 2066 4455 • Fax: 029 2066 4411 E-mail: office@davies-sutton.co.uk Web: www.davies-sutton.co.uk
PROJECT YMCA, Merthyr Tydfil		
DRAWING TITLE Site Plan		
DRAWN/CHECKED DC, CW, TR	SCALE 1:100 @ A1	
DRAWING NO. 3510_GA_200		REV. C