

210050

NOTES

2 STOREY CONSERVATORY TO
GIVE ACCESS FROM KITCHEN

WALLS IN FACE BRICK -
DOOR & WINDOWS IN LIGHT
BARK WARE DOUBBLE GLAZING

SOLID ROOF SYSTEM IN GREY
ALUMINIUM BARS & PANELS
WITH 4 SECTIONS OF BRICK
FINED GABLES UNITS

5m

Client

MRS DANIELS

Job Title

REAR CONSERVATORY -

11 TREHARNE ROAD

TREHARNS

Drawing Title

EXISTING & PROPOSED VIEWS
& REAR PLAN

ALSO ROOF PLAN

Scale

1:100 @ A3

Date

FEB 2021


Drawn by

P.J.


Dwg No.

1D


Rev.

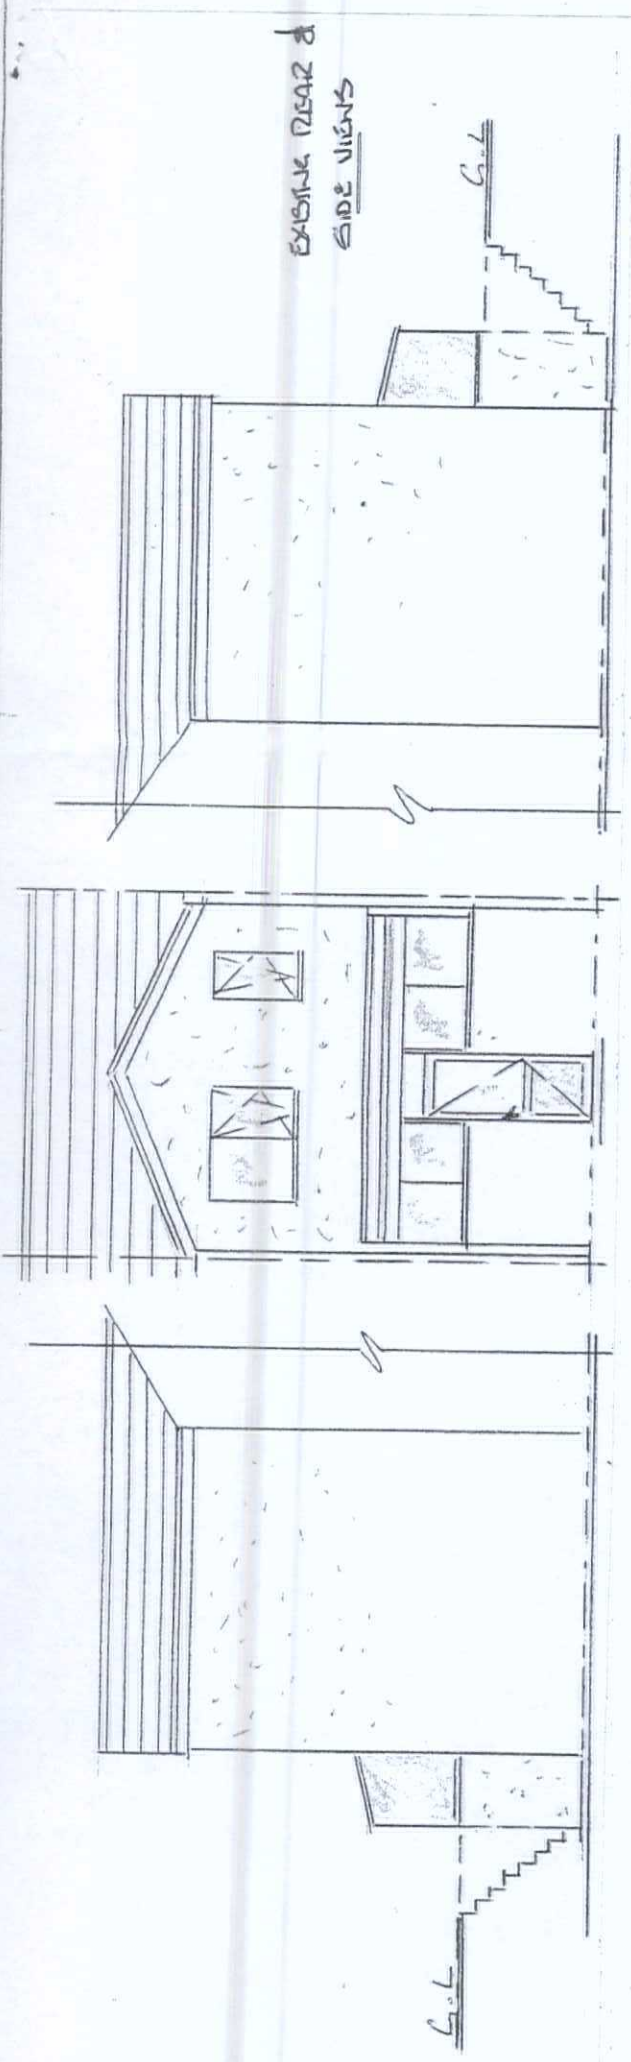


EXISTING REAR &
SIDE VIEWS

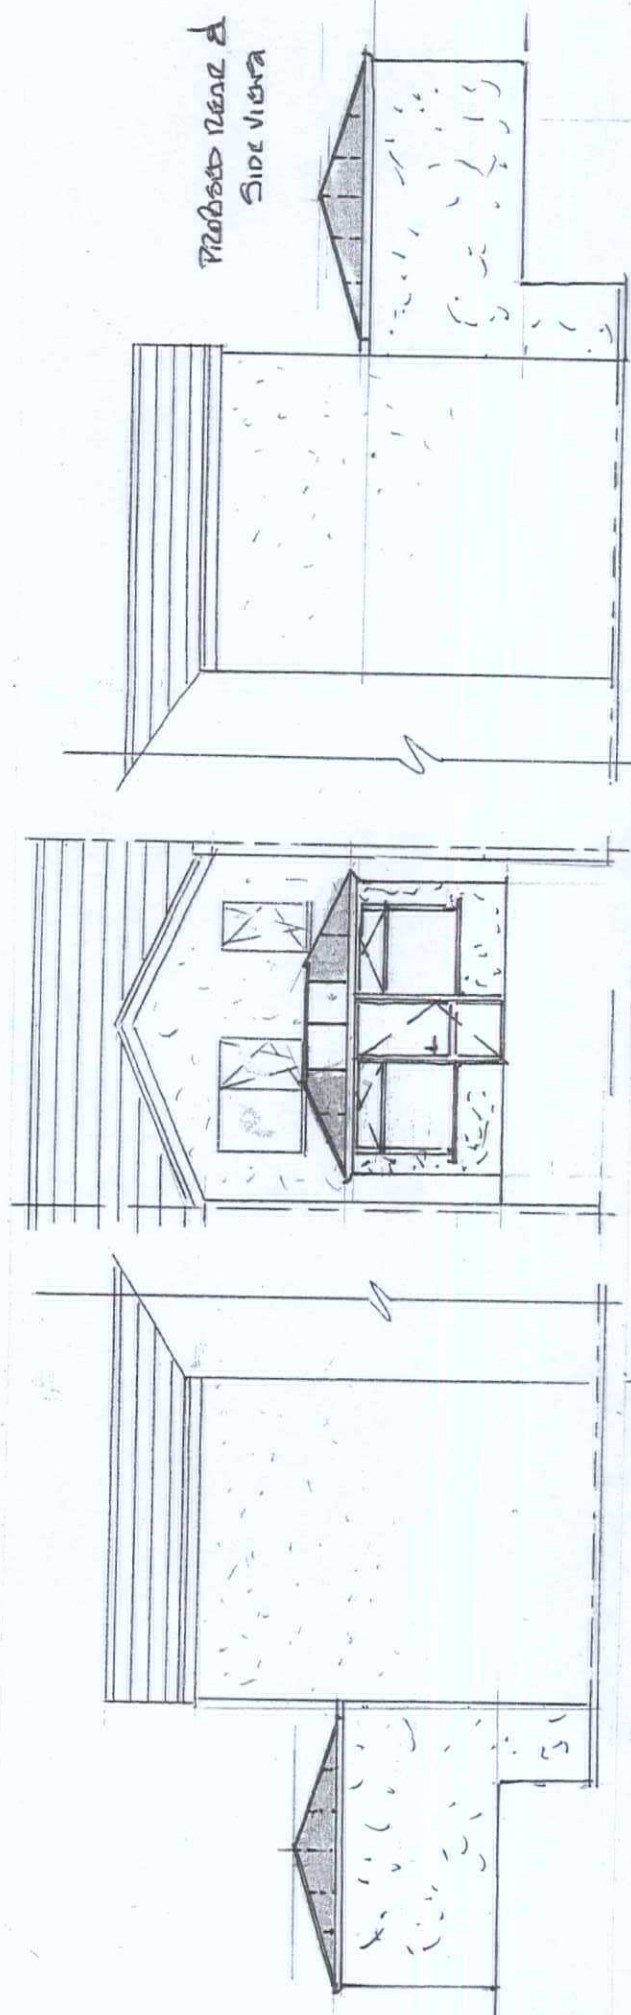


PROPOSED REAR &
SIDE VIEWS

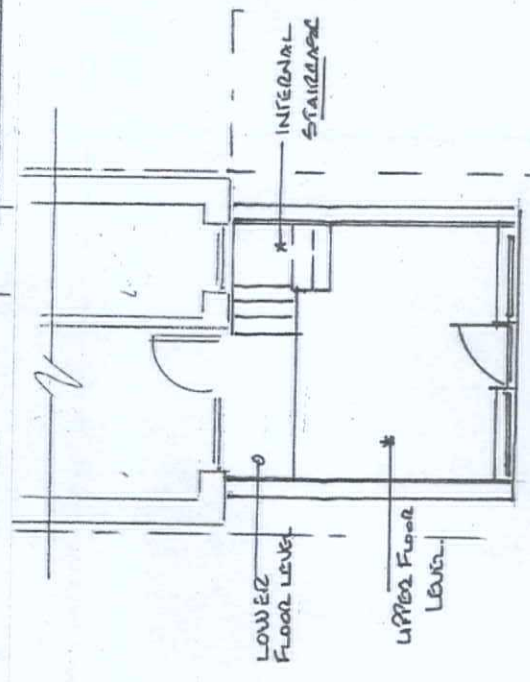

PROPOSED PLAN

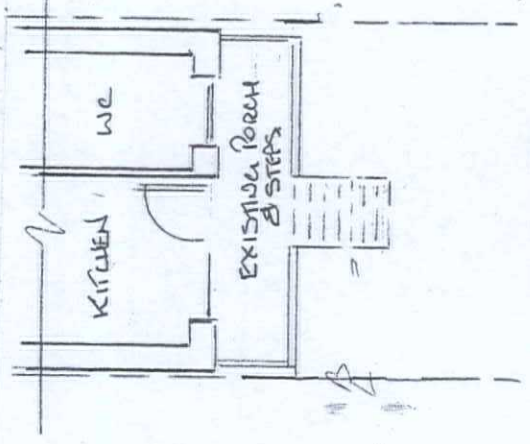

EXISTING PLAN

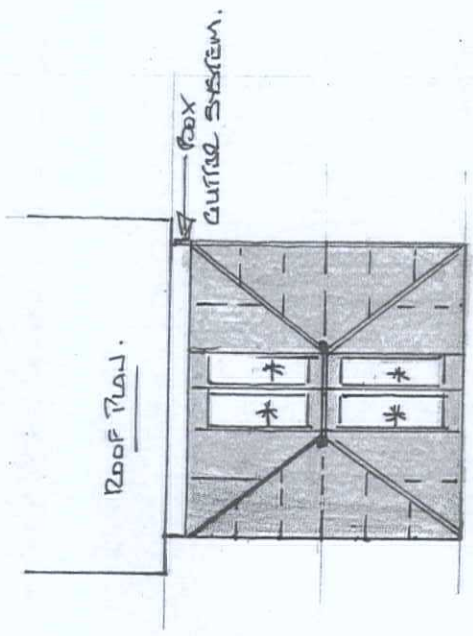

ROOF PLAN

SOLID GREY ROOFING SYSTEM
* INSERT CURTLED SECTIONS.