



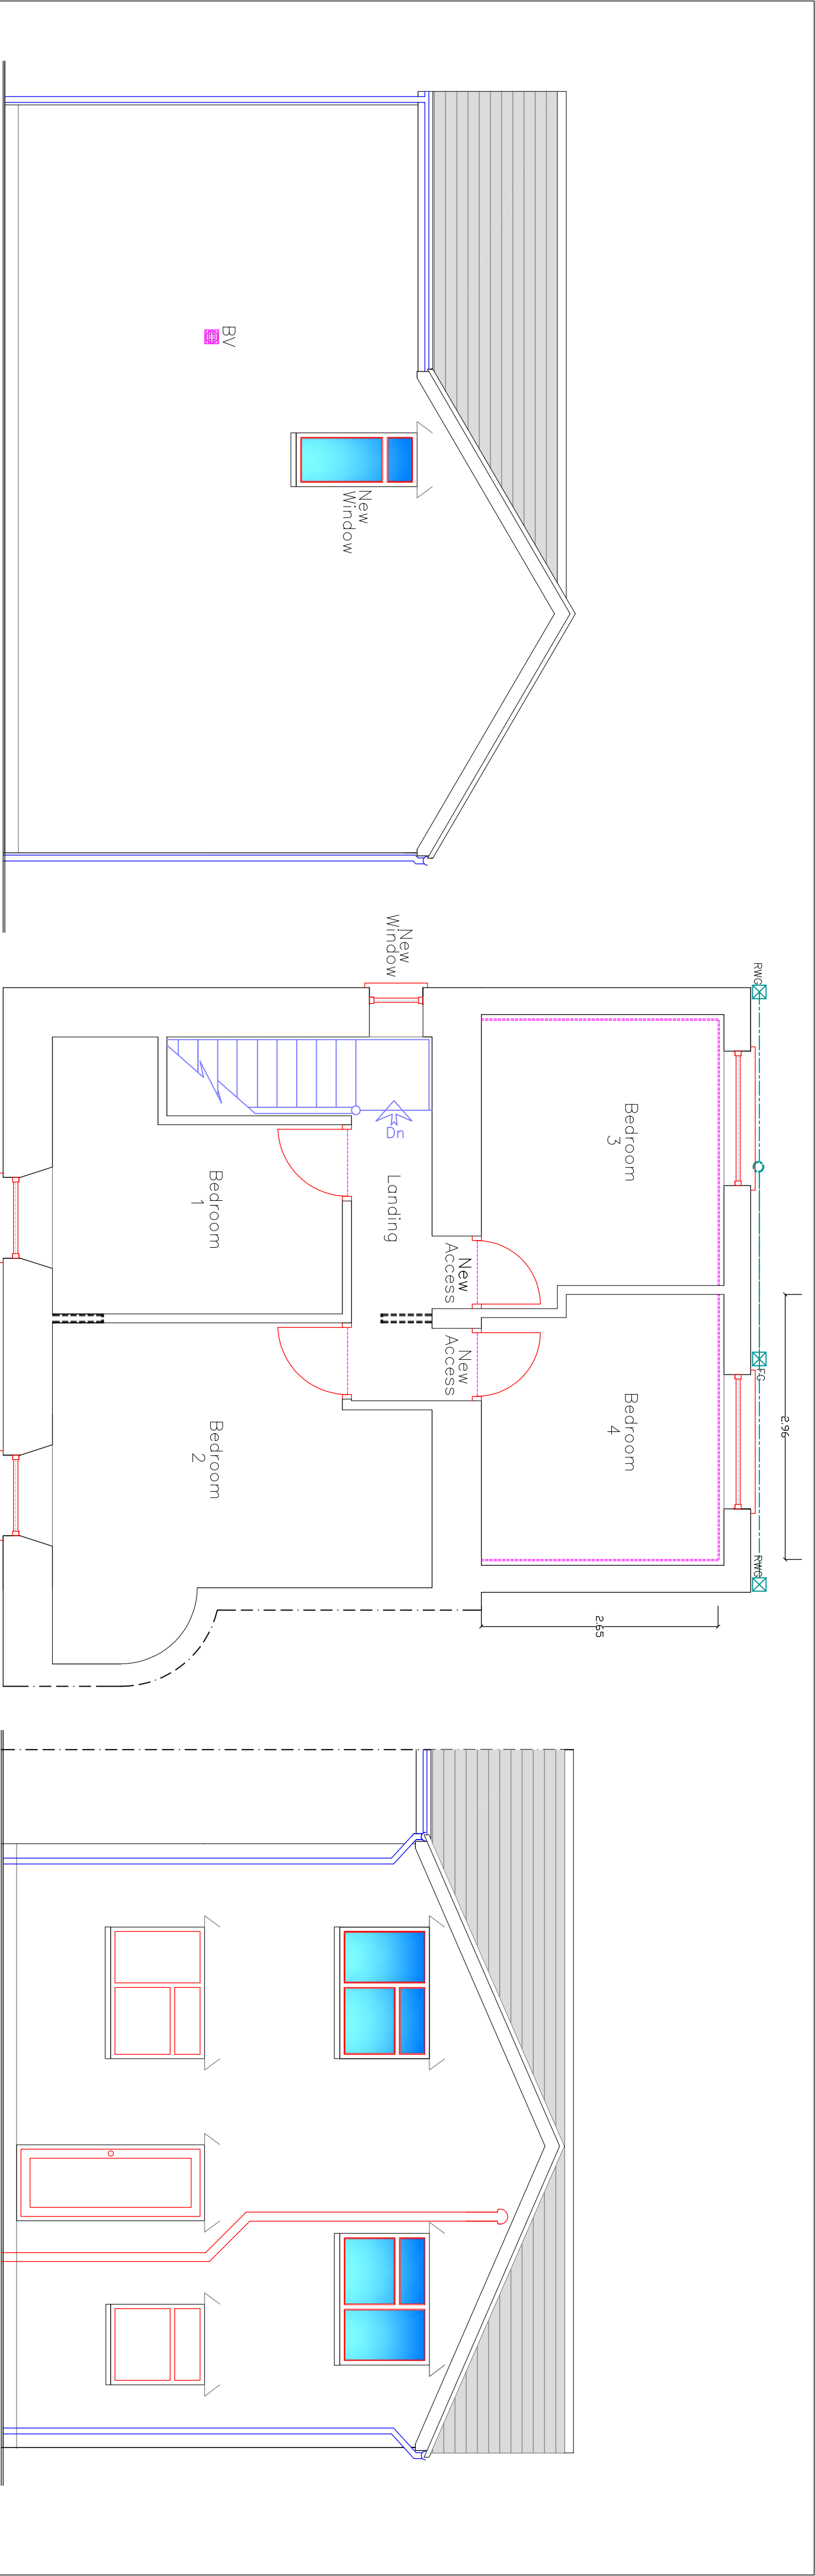

Proposed Side Elevation
1:50

Proposed First Floor Plan
1:50

Proposed Rear Elevation
1:50

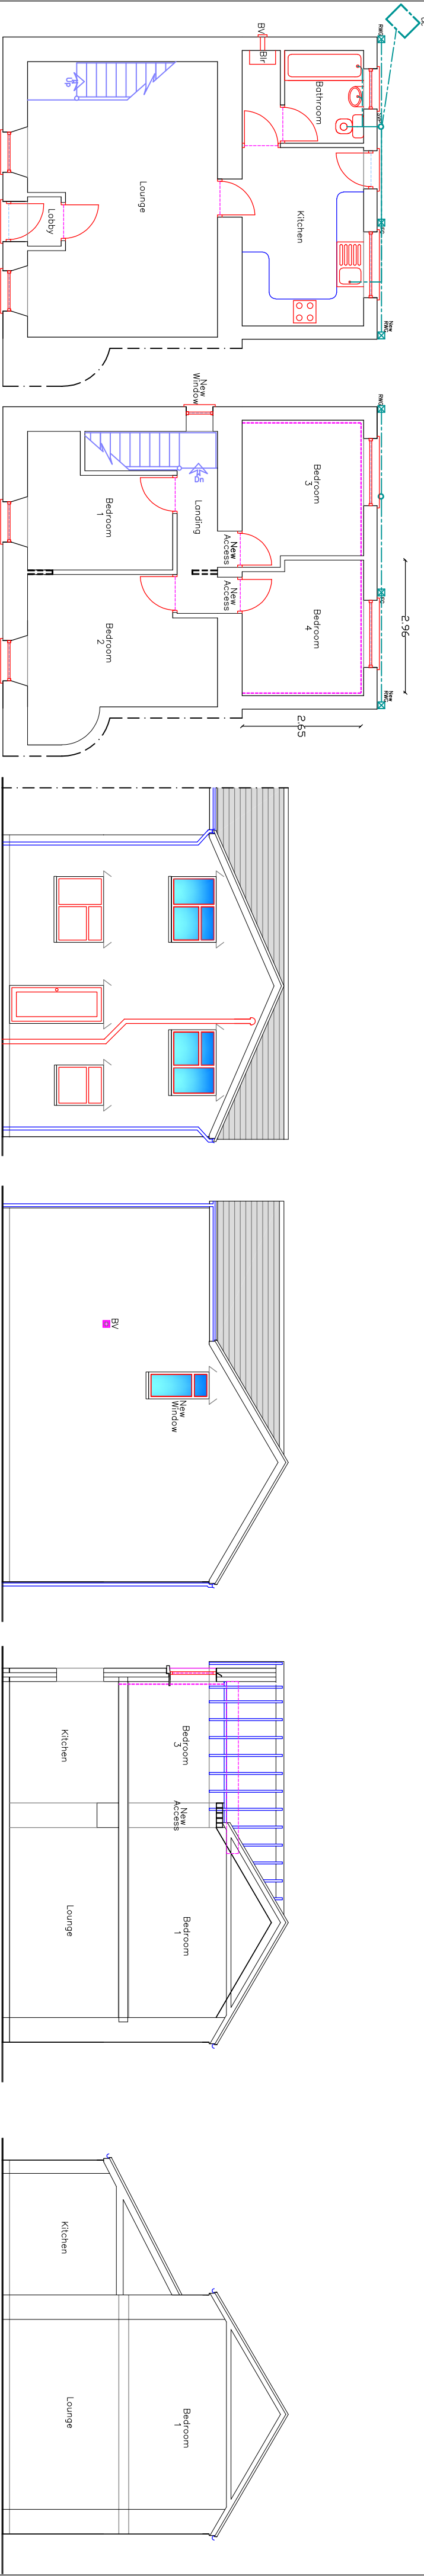

Proposed Ground Floor Plan
1:100

Proposed First Floor Plan
1:100

Proposed Section
1:100

Existing Section
1:100

Roof:	Concrete tile matching existing
External walls:	Render matching existing
Windows/Doors:	White uPVC matching existing
Fascia/RWC's:	White uPVC matching existing

Finishes




Utopia Design
Architectural Services

Issued Only for Purpose Indicated
Drawing Status: FOR PLANNING/BUILD CONTROL PURPOSES ONLY

Client
7, Gardiff Road
Troedryhiw
Merthyr Tydfil
CF48 4LB

Project
Proposed First Floor Rear
Extension with Alterations

Drawn by	PT	Date	23.02.2021	Sheet	A2
Title	Existing and Proposed Plans, Elevations and Section Details				Draw No
				1:50, 1:100	
				CARDIFF RD 7 01	

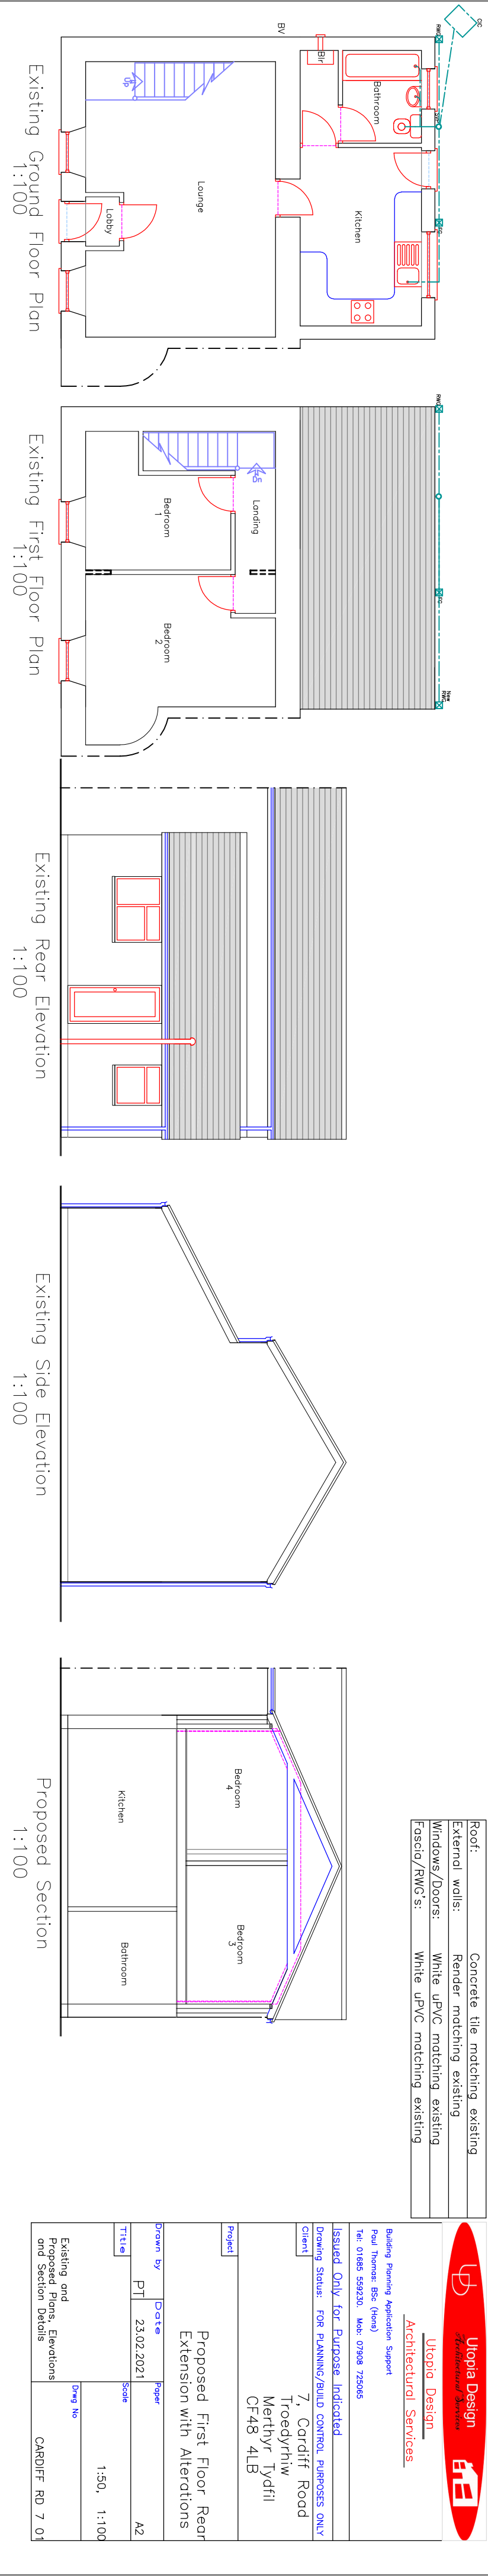

Existing Ground Floor Plan
1:100

Existing First Floor Plan
1:100

Existing Rear Elevation
1:100

Existing Side Elevation
1:100

Proposed Section
1:100