




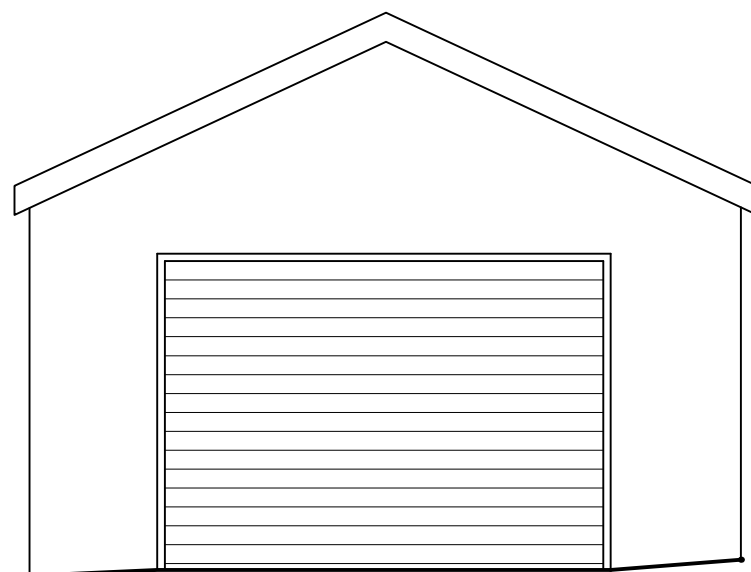


Front Elevation

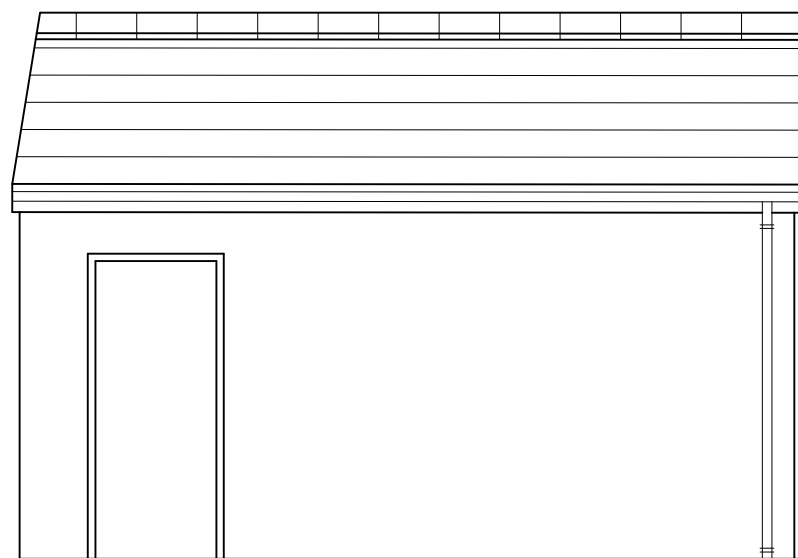


Side Elevation

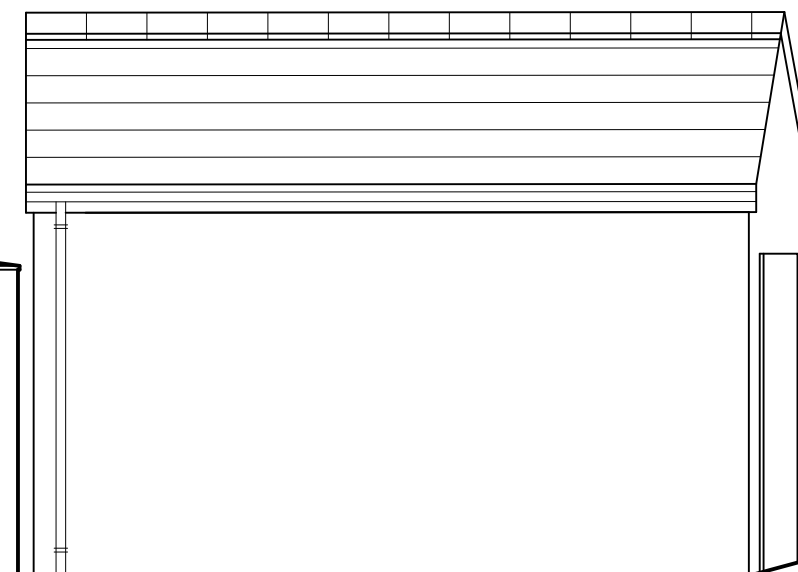

Side Elevation

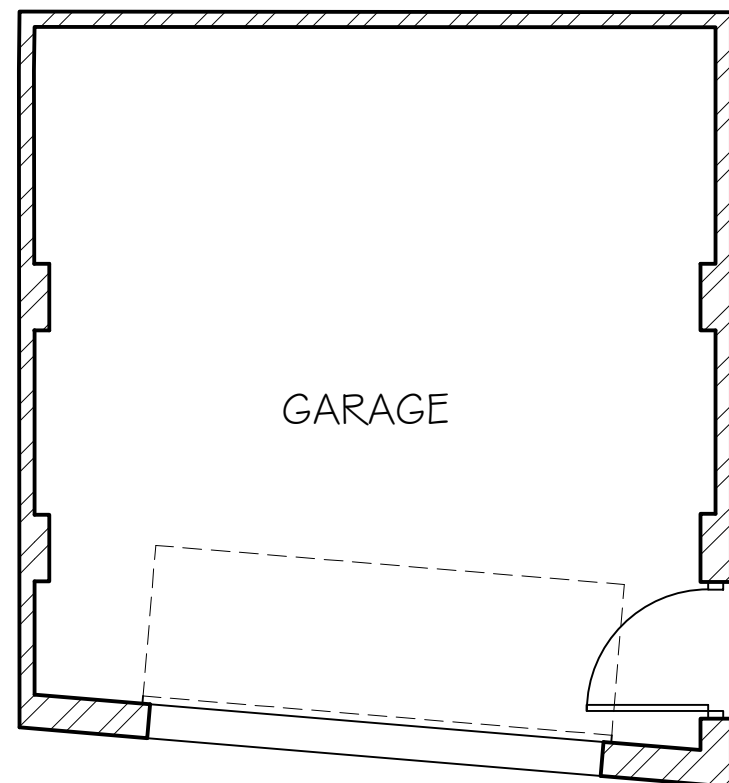

Plan View

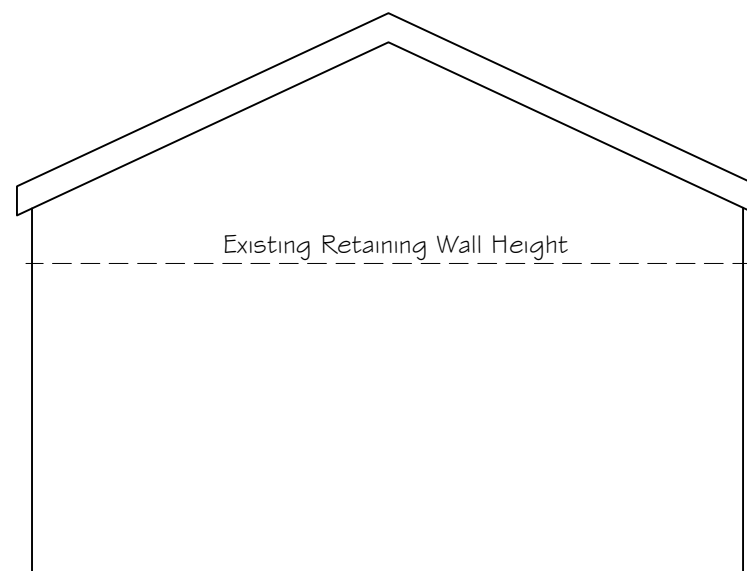

Rear Elevation

FINISHES

Walls: Two Coat Render with a Smooth Finish
 Roof Covering: Interlocking Tiles
 Windows & Door: uPVC colour, White
 Fascia & Guttering: upvc - colour White

Note: This drawing is copyright ©

Monarch Architectural Services Ltd Revision: Title Proposed Plans and Elevations	project Proposed Detached Garage at Brynteg Mount Pleasant Troedyrhiw Merthyr Tydfil Client Mr M. Staples	Date: March 2021	
		Scale: 1 : 50 @ A3	
		Drawn: W. S.	
		Drawing No. 21 / 15 / 01	Rev.