


Site plan @ 1:1250

SITE LOCATION PLAN
AREA 2 HA
SCALE: 1:1250 on A4
CENTRE COORDINATES: 309741 , 196815

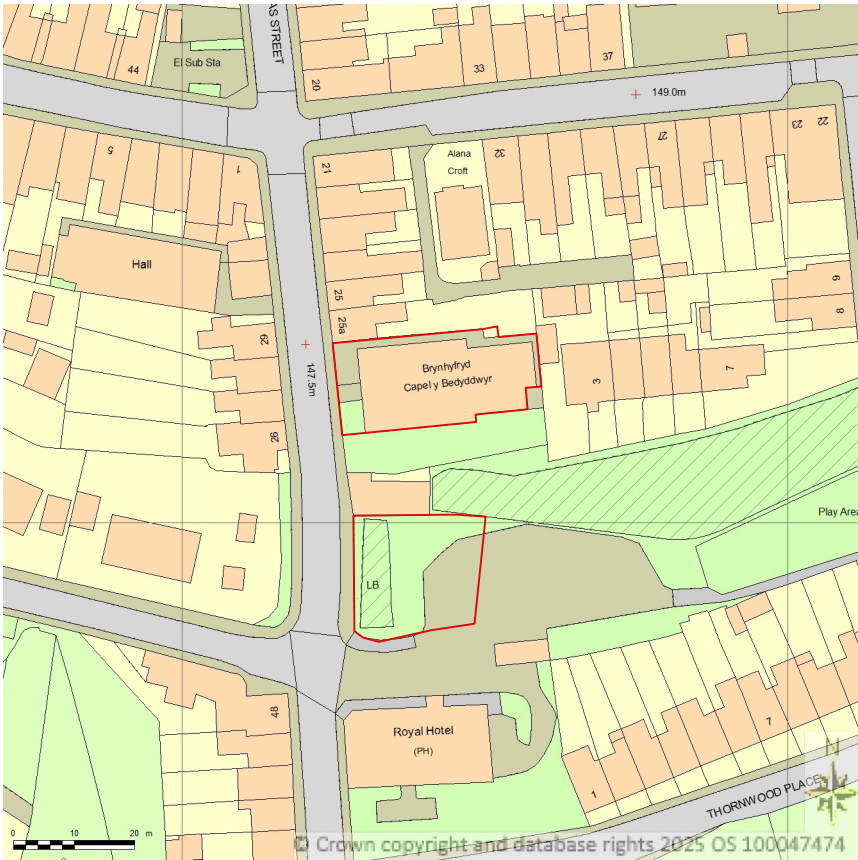



Skerryvore Designs Ltd

skerryvoredesigns.co.uk

Phone **01633 897922**

Mobile **07816 934352**

contact@skerryvoredesigns.co.uk

JOB

TITLE

BRYNHYFRYD CHAPEL

DRAWING

TITLE

SITE PLAN

w/ old site plan boundary

DRAWING No.

SD983 VAR 01

SCALE

1:1250 @ A3

DATE

APR 2025