




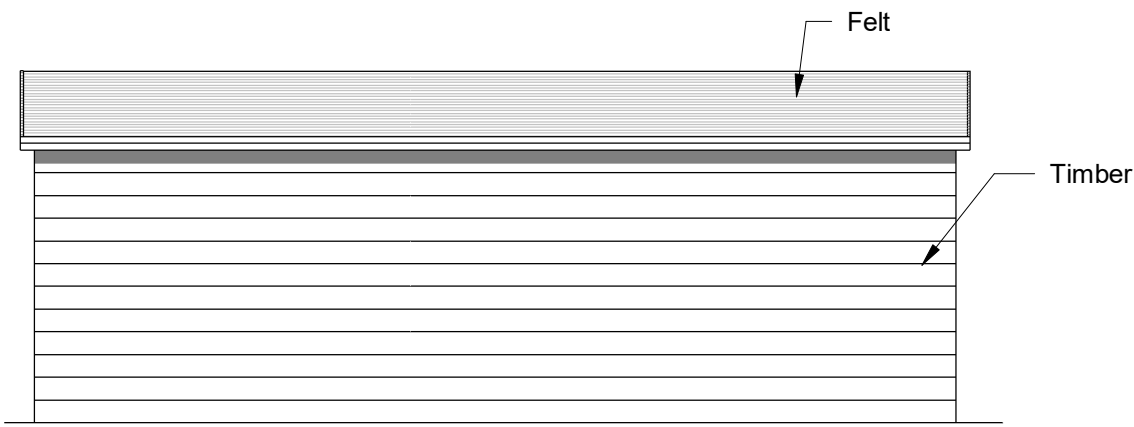


3 Proposed Rear Elevation
1 : 50

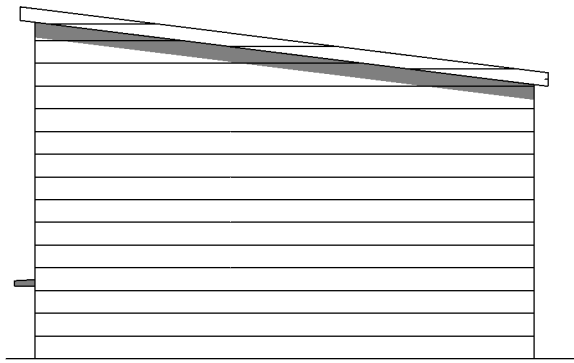


5 Proposed Side 2 Elevation
1 : 50

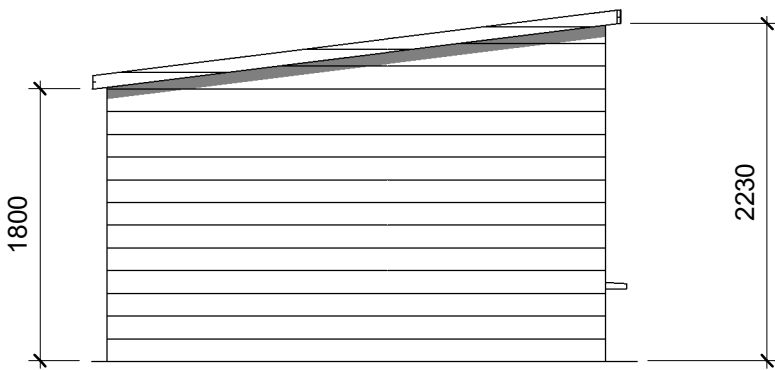

4 Proposed Side 1 Elevation
1 : 50

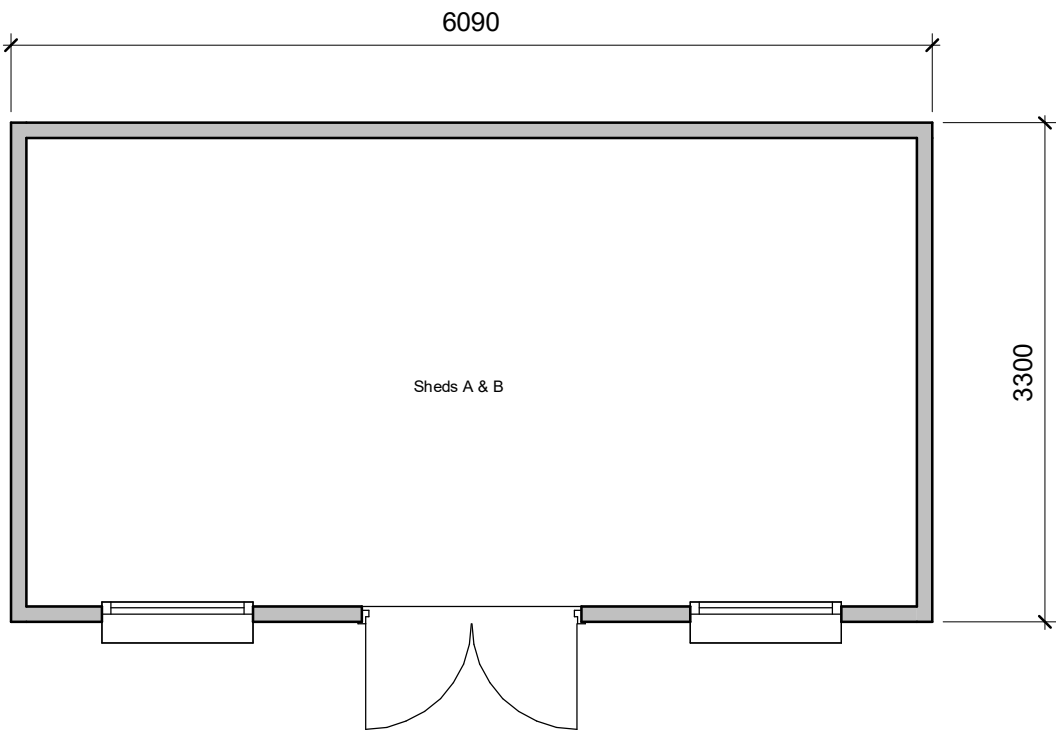

1 Plan
1 : 50

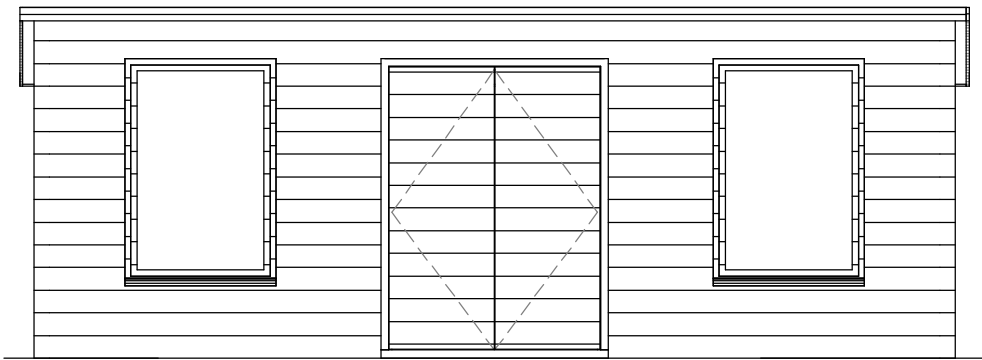

2 Proposed Front Elevation
1 : 50

INDIGO DESIGN (Part of 3dcadwales Ltd) 5 Ashlea Drive, Merthyr Tydfil, CF47 0NY Tele 01685 385746 Mob 07940913216 Email: philip@3dcadwales.co.uk

This Drawing is Copyright, Dimensions to be checked on site and not scaled from this drawing



PURPOSE OF ISSUE

DRWAING NUMBER

Planning Approval

OT-01

PROJECT

Siting of Two Timber sheds

SHEET

Proposed Plans and Elevations

Address

Dowlais Community Centre, Dowlais, Merthyr Tydfil CF48 3LW

Checked by

JH

Drawn by

PH

Scale (@ A3)

1 : 50

Rev No


A

Description

Issue


Date

21/10/2021

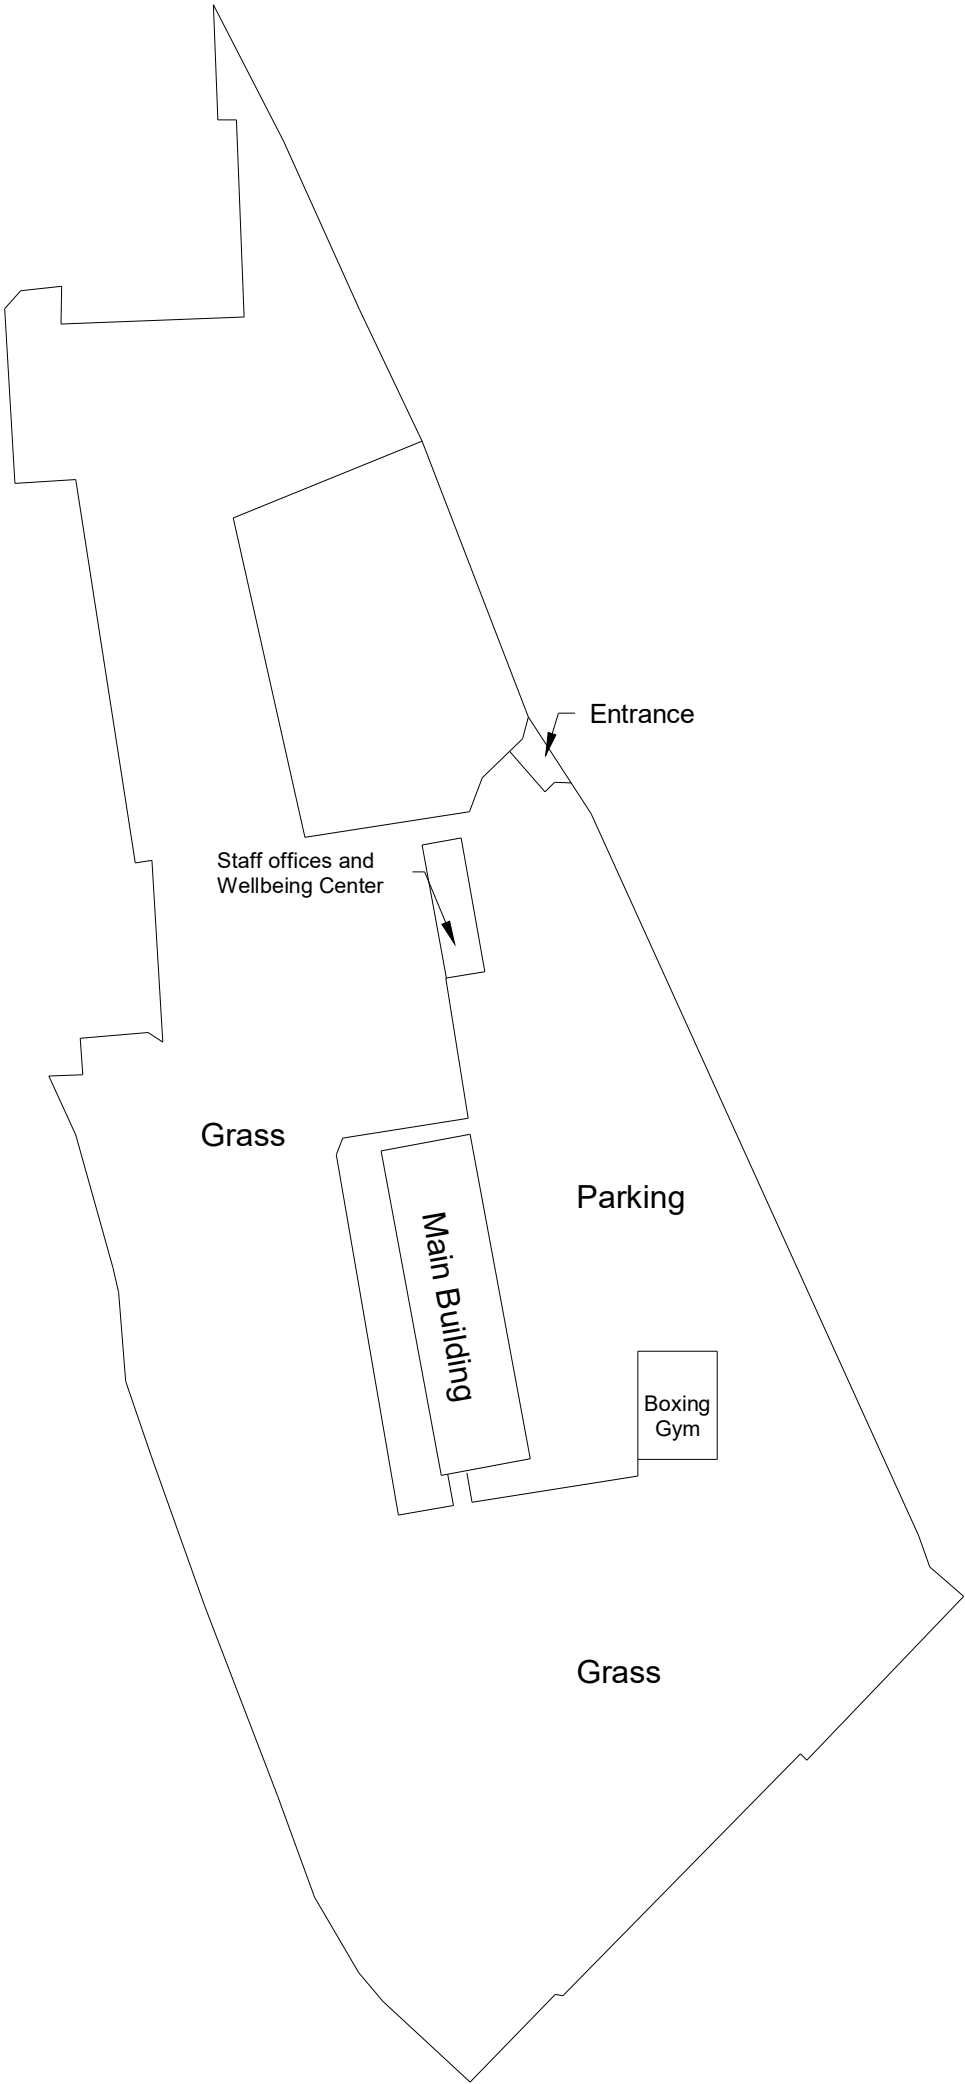

1 Existing Site Plan
1 : 1000

INDIGO DESIGN (Part of 3dcadwales Ltd) 5 Ashlea Drive, Merthyr Tydfil, CF47 0NY Tele 01685 385746 Mob 07940913216 Email: philip@3dcadwales.co.uk		
This Drawing is Copyright, Dimensions to be checked on site and not scaled from this drawing		
PURPOSE OF ISSUE Planning Approval		DRWAING NUMBER OT-02
PROJECT Siting of Two Timber sheds		
SHEET Existing Site Plan		
Address Dowlais Community Centre, Dowlais, Merthyr Tydfil CF48 3LW		
Checked by JH	Drawn by PH	Scale (@ A3) 1 : 1000
Rev No A	Description Issue	Date 21/10/2021

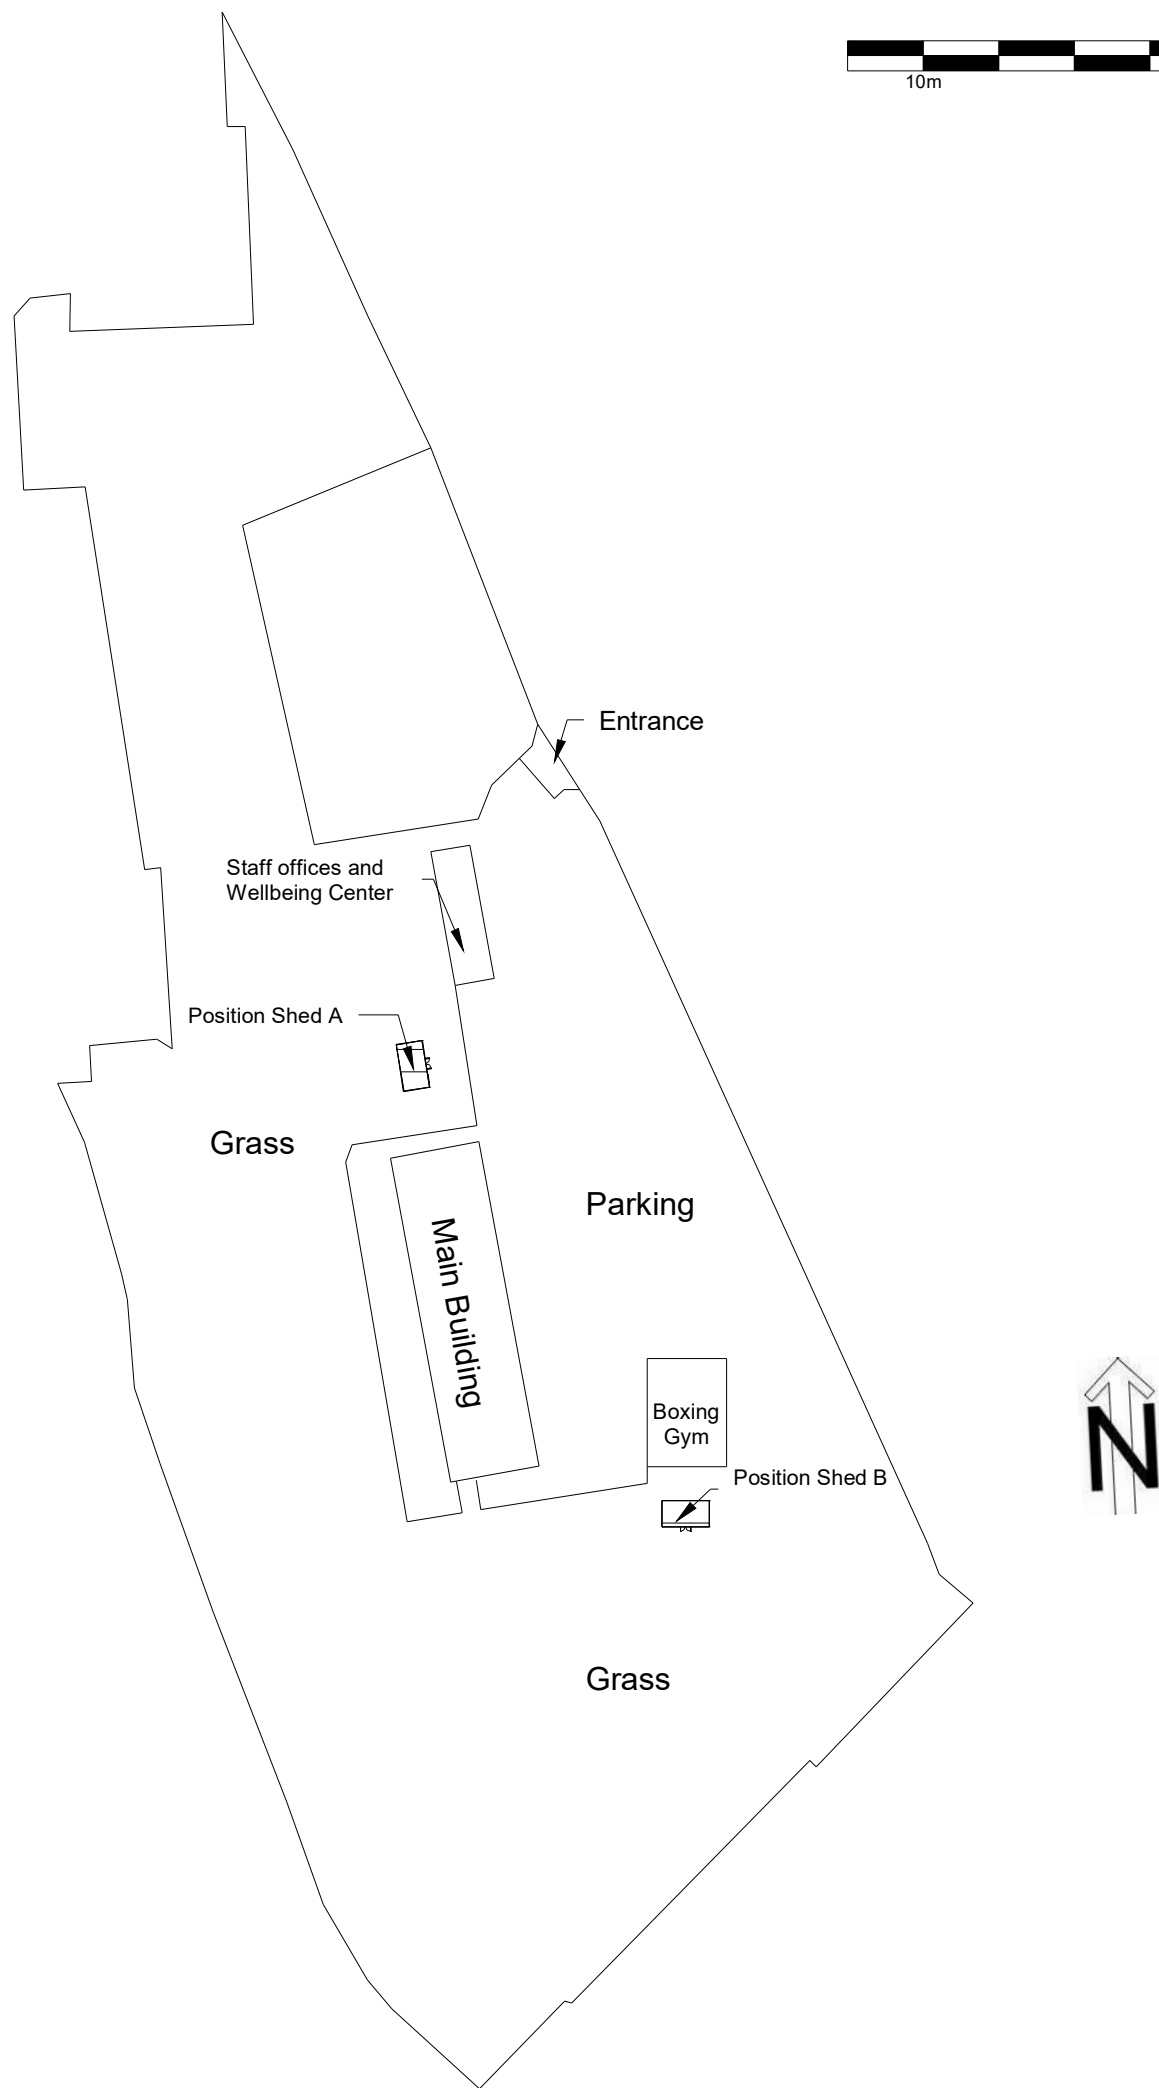

1 Proposed Site Plan
1 : 1000

Shed A to be used as a book shop,
shed B to be used for planting to
provide education to children

INDIGO DESIGN (Part of 3dcadwales Ltd) 5 Ashlea Drive, Merthyr Tydfil, CF47 0NY Tele 01685 385746 Mob 07940913216 Email: philip@3dcadwales.co.uk		
This Drawing is Copyright, Dimensions to be checked on site and not scaled from this drawing		
PURPOSE OF ISSUE Planning Approval		DRWAING NUMBER OT-03
PROJECT Siting of Two Timber sheds		
SHEET Proposed Site Plan		
Address Dowlais Community Centre, Dowlais, Merthyr Tydfil CF48 3LW		
Checked by JH	Drawn by PH	Scale (@ A3) 1 : 1000
Rev No A	Description Issue	Date 21/10/2021