


Construction (Design and Management) Regulations  
Design risk assessments are carried out throughout the design stage of this project in accordance with company procedures and manuals. Where reasonably possible all areas of risk applicable to design and end use of the construction have been identified and then eliminated, mitigated or recorded as a residual risk. Note that general risks of which a competent designer or contractor should be aware are not included. This drawing is to be read in conjunction with the Pre-construction Information and all related documents prepared in accordance with the current Construction (Design and Management) Regulations 2015 and all applicable Health and Safety legislation as currently amended.

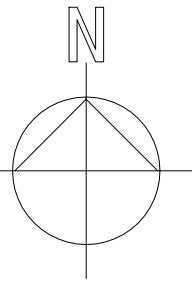

LEGEND:

- Site boundary
- MUGA Pitch perimeter fencing
- Perimeter fencing with security gate
- Line marking
- Existing buildings
- Existing Planting
- Proposed handstanding and paths
- Proposed sustainable drainage feature
- Proposed masonry retaining wall

|                                                               |   |                                       |
|---------------------------------------------------------------|---|---------------------------------------|
| P03                                                           | RIBA Stage 3 Issue   RE   KJ   KJ                                                                       | 24/05/2024                            |
| P02                                                           | Additional ramp added. Sustainable drainage zone added   RE   KJ   KJ                                   | 08/12/2023                            |
| P01                                                           | Ramp and stair added adjacent to Classroom. Drawing issued for Client comment / approval   RE   KJ   KJ | 27/10/2023                            |
| P00                                                           | First Issue. Issued for Client review / comment   RE   KJ   KJ                                          | 16/10/2023                            |
| REV. DESCRIPTION   DRAWN BY   CHECKED BY   APPROVED BY   DATE |   |                                       |
| RIBA PLAN OF WORK STAGE                                       |   | LEVEL OF MODEL DEFINITION (LoD)       |
| Stage 3 - Spatial Coordination                                |   | LoD 2 - Conceptual Model              |
| PURPOSE OF ISSUE - SUITABLE FOR...                            |   | STATUS or SUITABILITY                 |
| Planning Submission                                           |   | Status S2 - Delivery Team Information |



CARDIFF 029 2052 8140  
LONDON 0207 138 3560  
WREXHAM 01978 357 887  
www.lawray.co.uk  
CLIENT  
Merthyr Tydfil County Borough Council


PROJECT TITLE  
Dowlais Infant School External Works

DRAWING TITLE  
Proposed Site Plan - Multi Use Games Area

PROJECT No  
19949  
SCALE @ A1  
1:100

|                         |      |                      |            |            |                   |            |
|-------------------------|------|----------------------|------------|------------|-------------------|------------|
| DRAWING No              | 1192 | Project - Originator | Volume     | Level      | Type              | Revision   |
| 1851192.007             | 1950 | Project - Originator | Functional | Spatial    | Form - Discipline | Number     |
| 422018.6                | 18   | 18/03/2023           | 18/03/2023 | 18/03/2023 | 18/03/2023        | 18/03/2023 |
| DIS-LAW-X-X-DR-A-069001 |      | P03                  |            |            |                   |            |

DO NOT SCALE  
Any discrepancy or query concerning this drawing should be referred to the Architect  
Copyright © LAWRAY LIMITED  
Registered Office: Greenmoor Springs, 1, Cae Gwynedd, Tonypandy, CARDIFF CF15 7AB  
Reg. Co. No. 2724178, VAT Reg. No. 134 2146 06

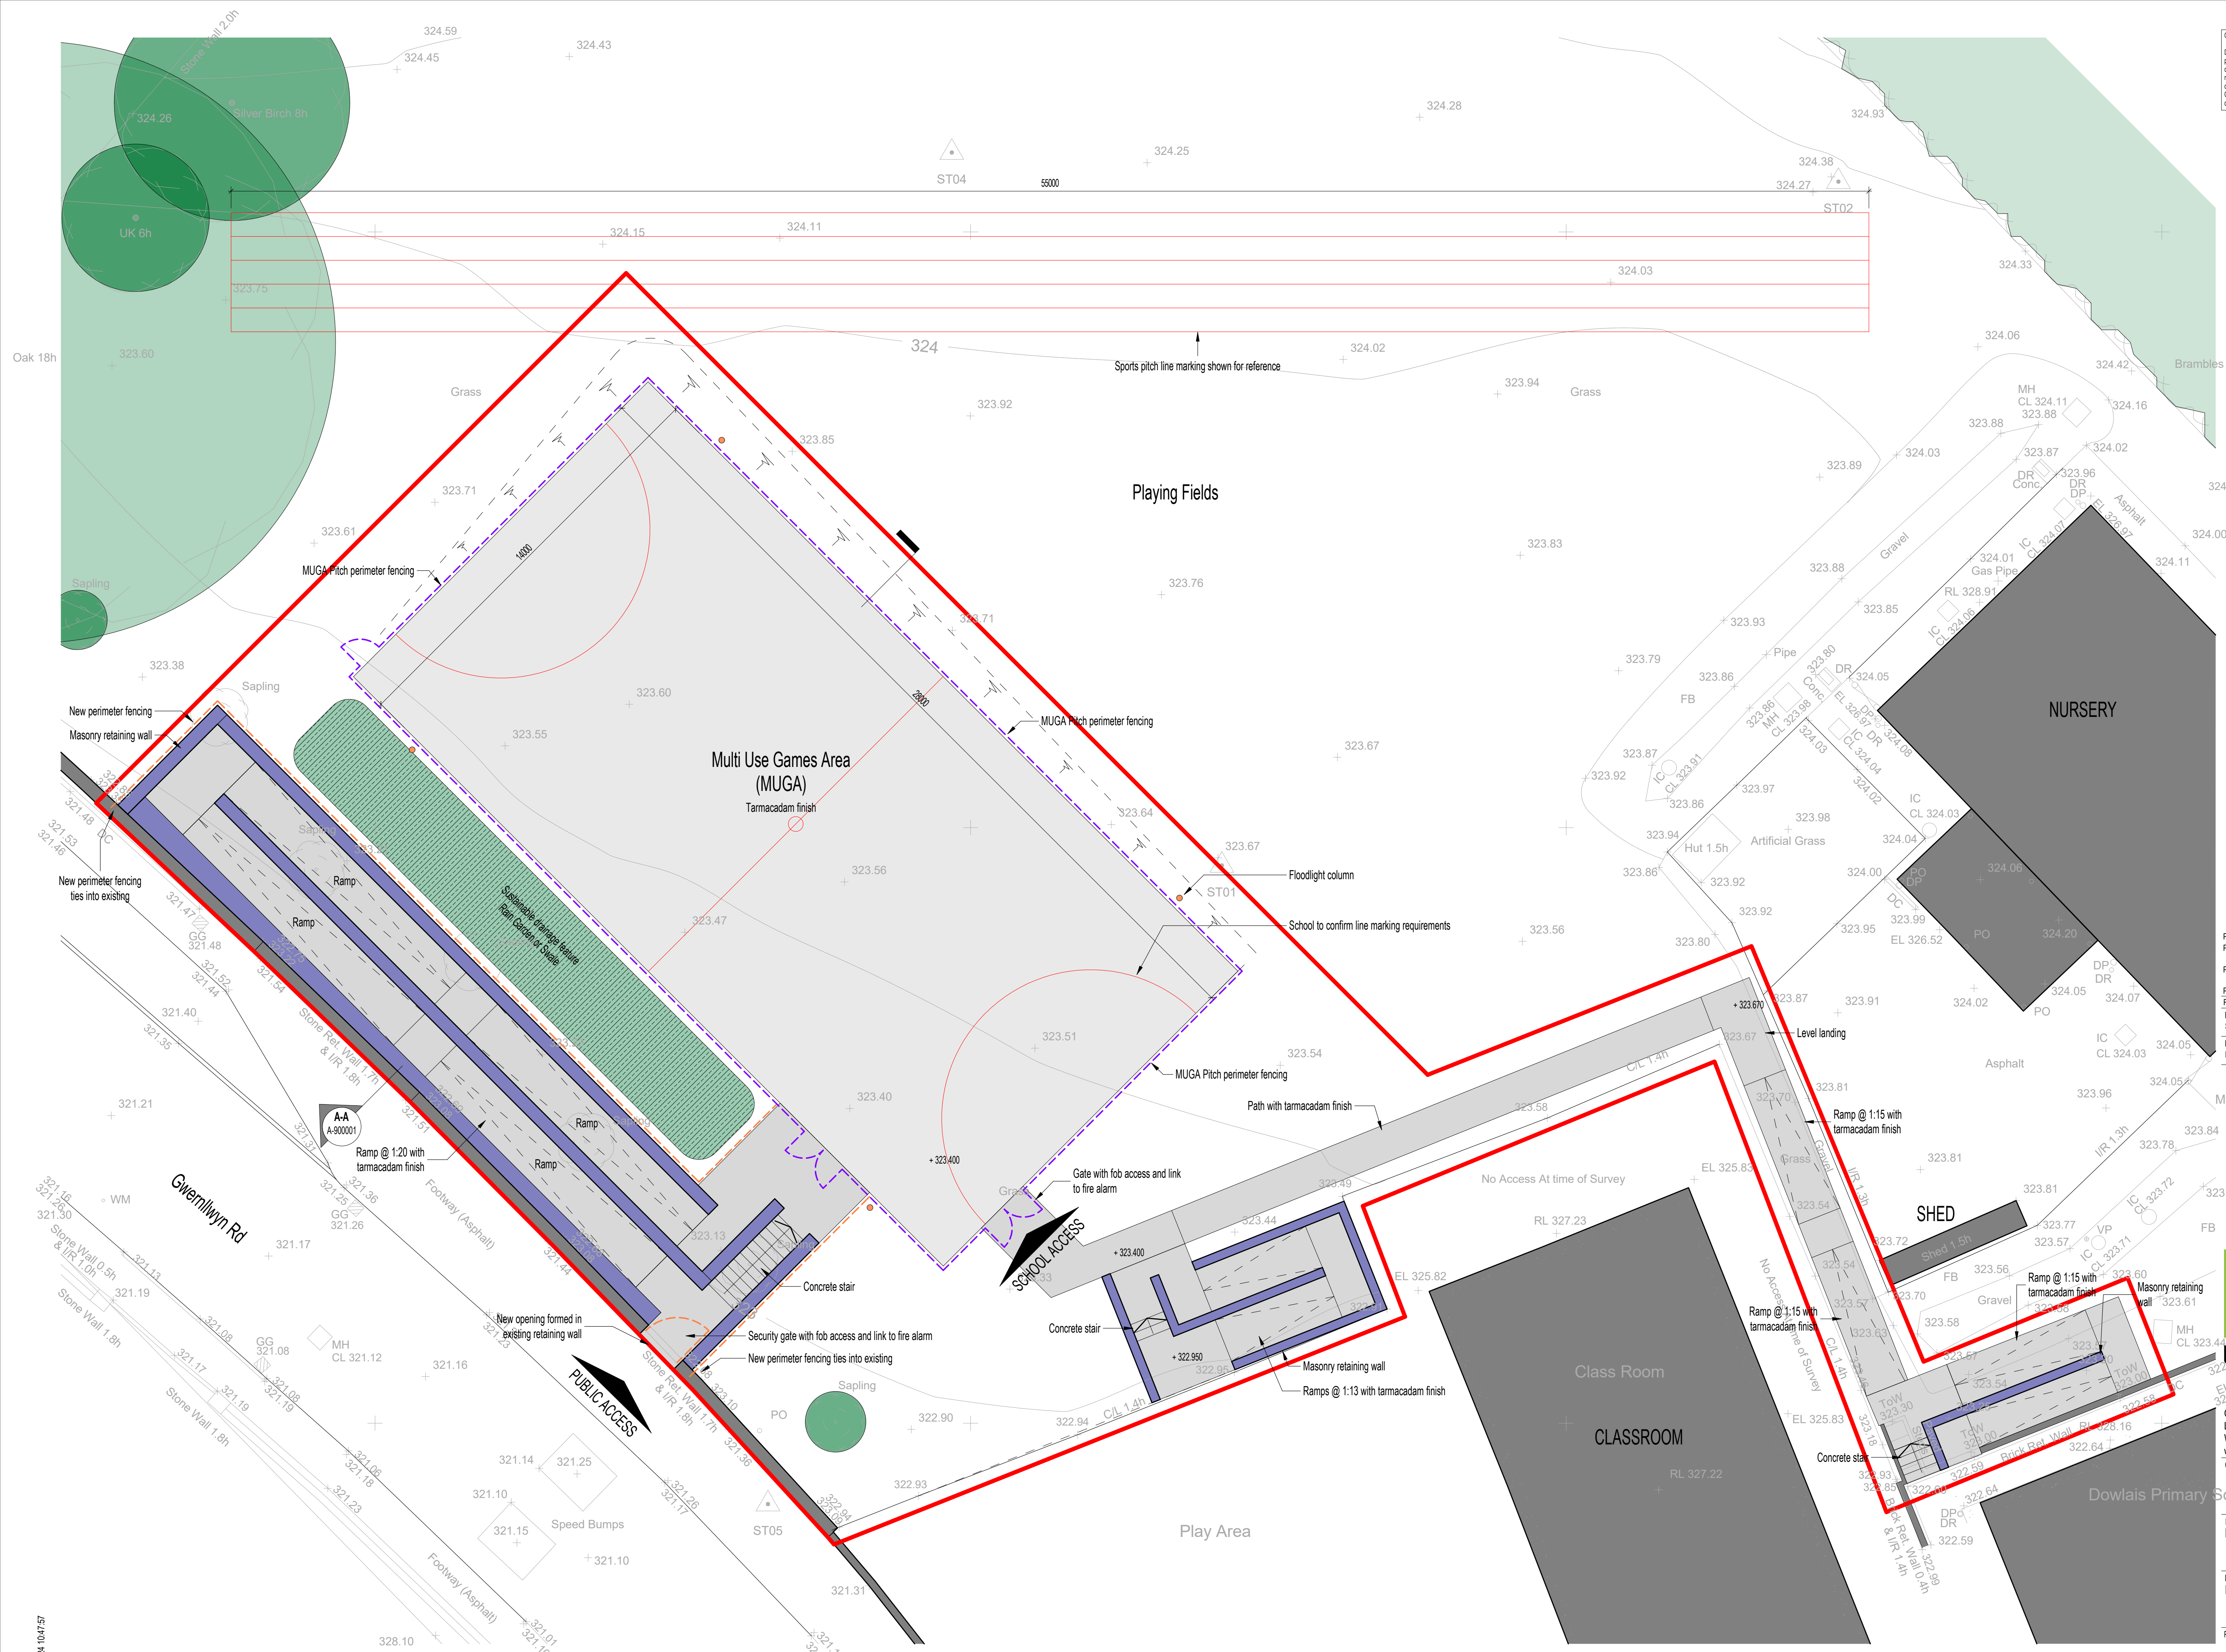

Proposed Site Plan  
1:100

Print Date: 24/05/2024 10:47:57

File Name: C:\Users\Rhyedwards\Documents\Lawray Architects\19949\_Dowlais Infants MUGA\Project Files\04\_Deliverables\04\_Revit\Central\DIS-LAW-X-X-M3-A-000002.rvt