




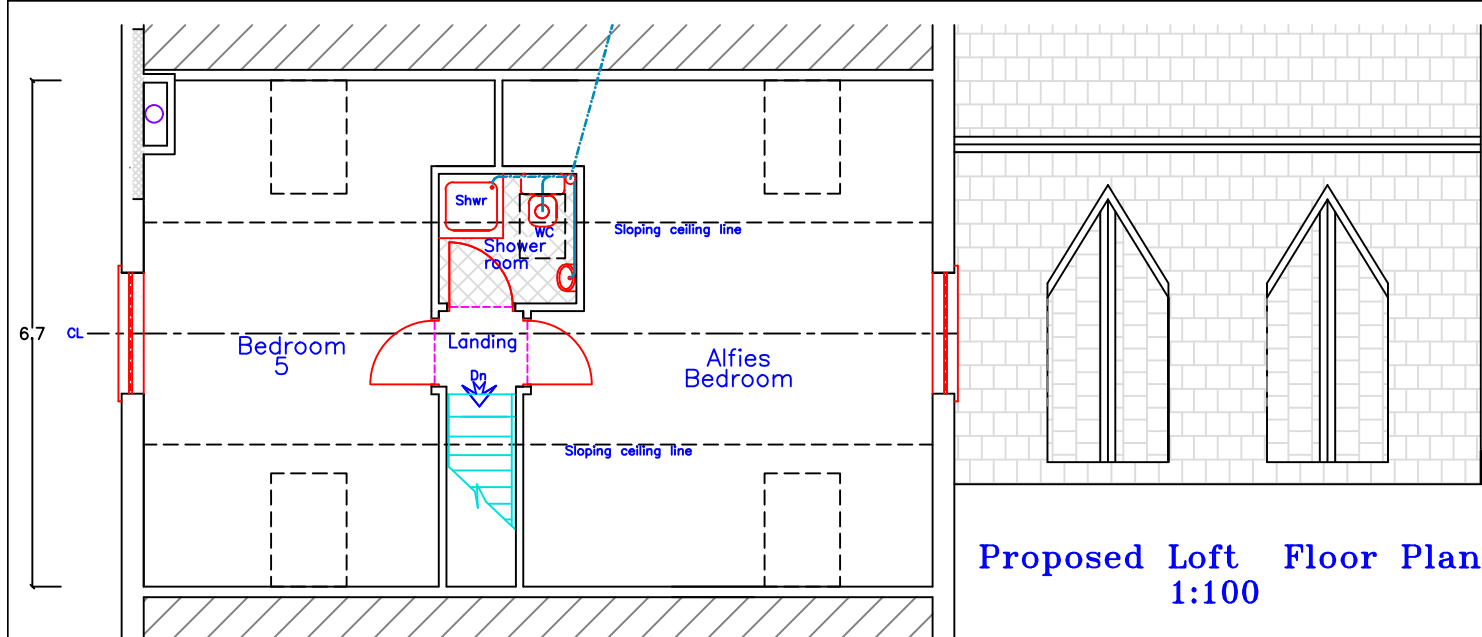


Proposed Loft Floor Plan
1:100

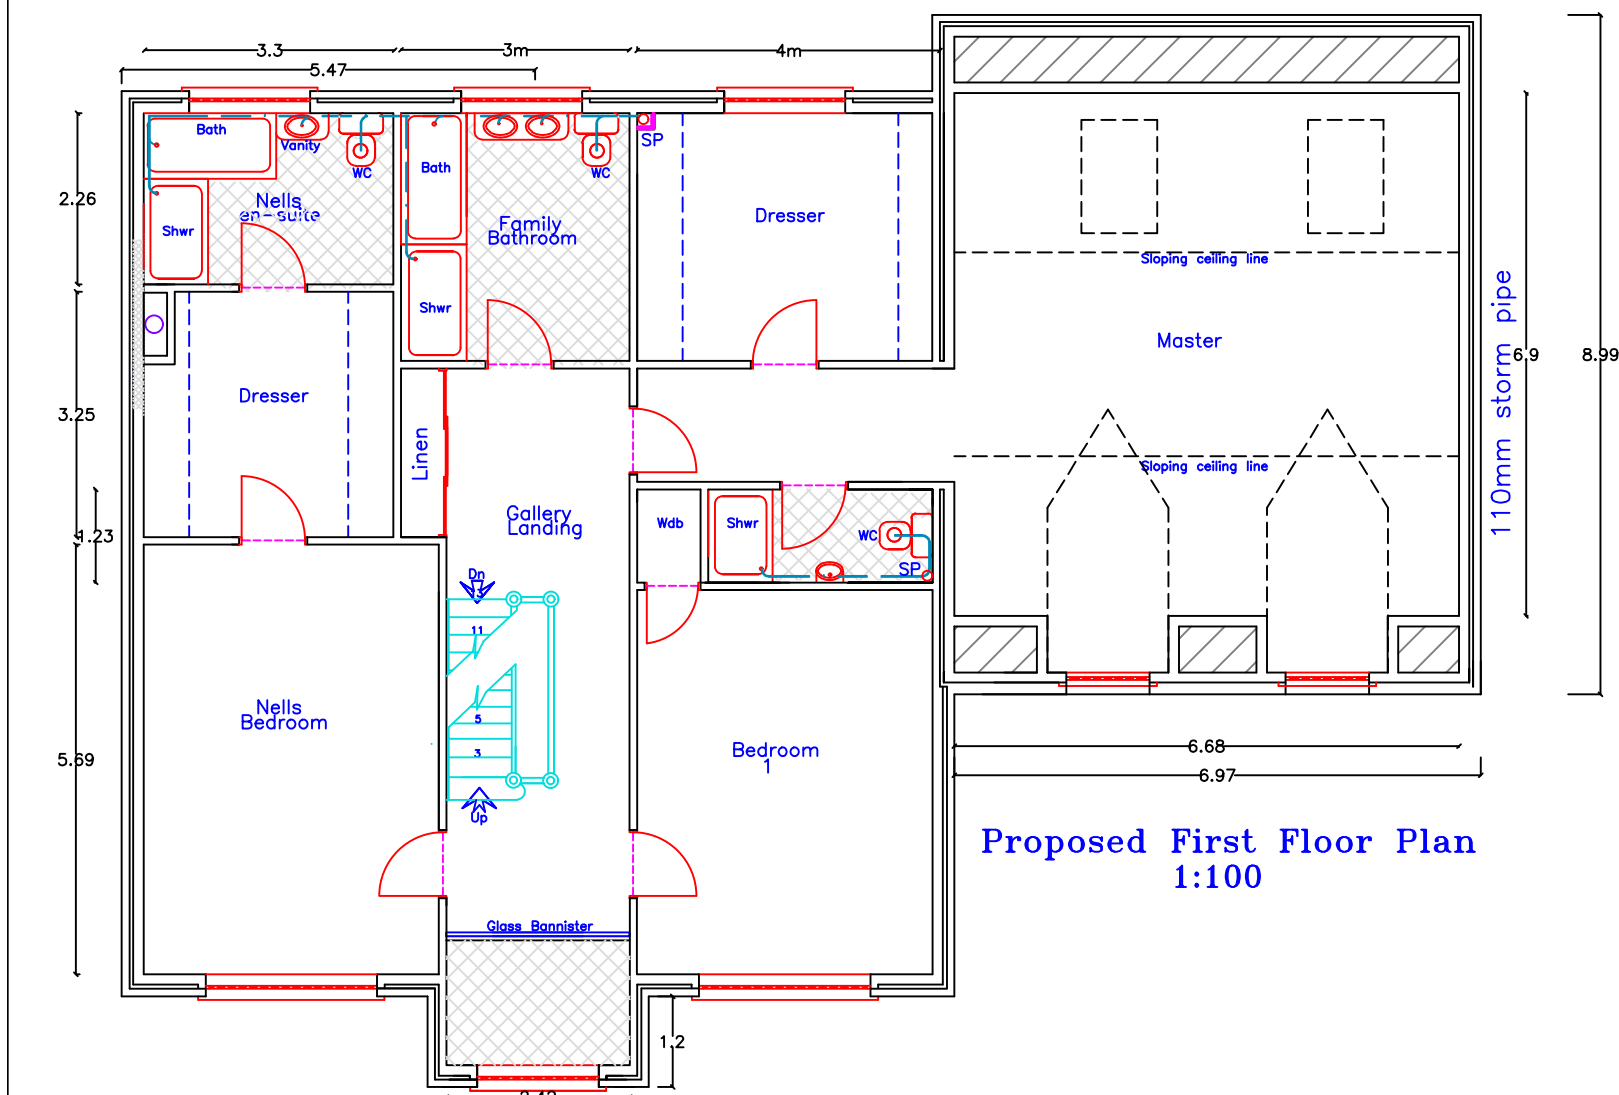

Proposed First Floor Plan
1:100

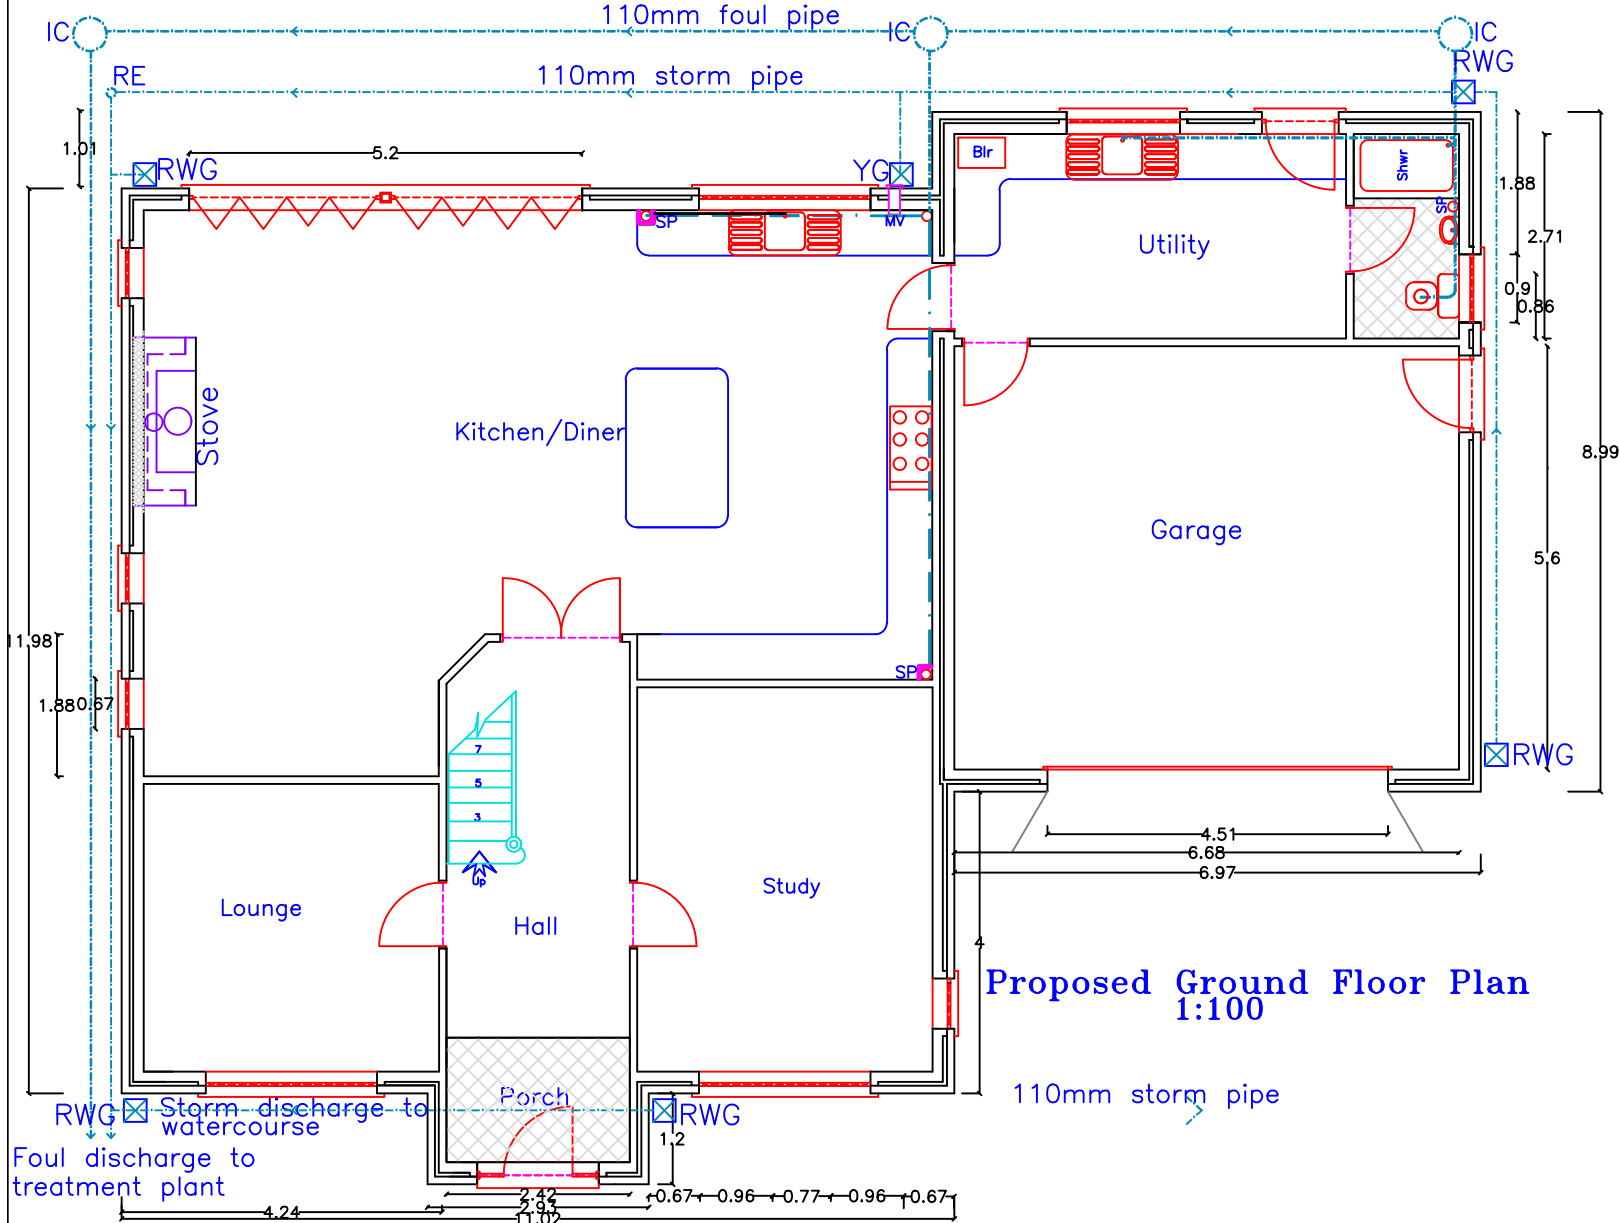


Proposed Ground Floor Plan
1:100

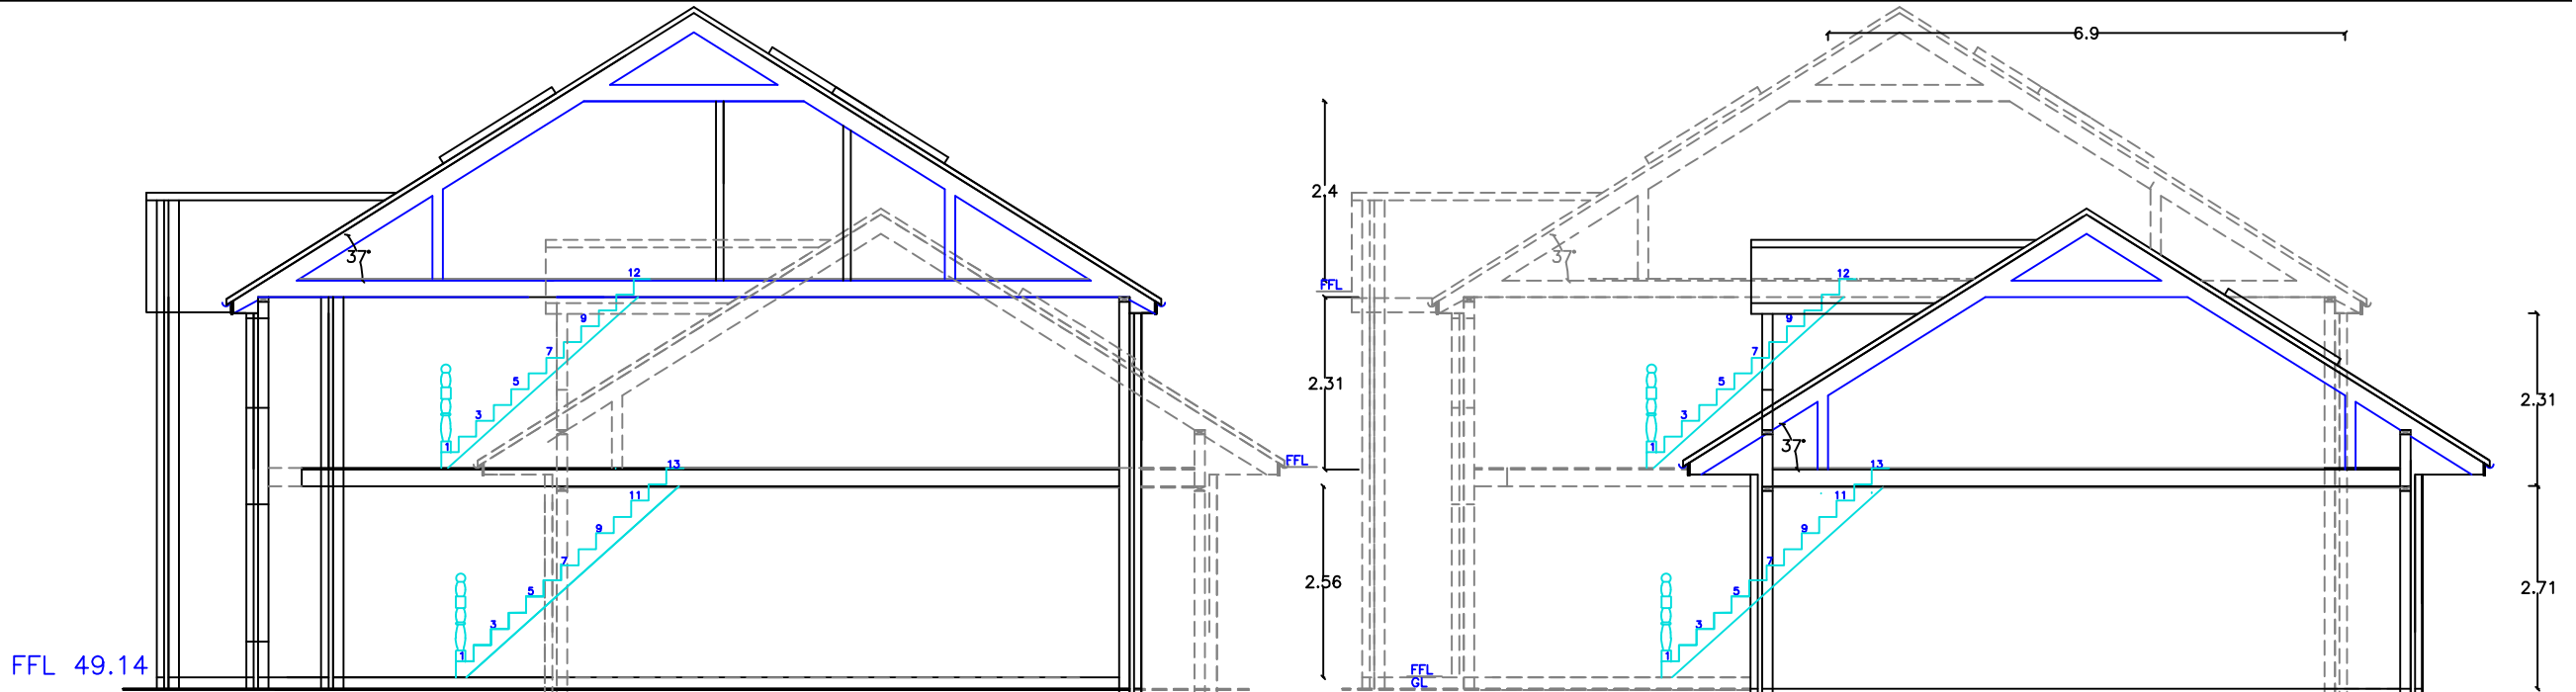


Proposed Section
1:100

Proposed Section
1:100

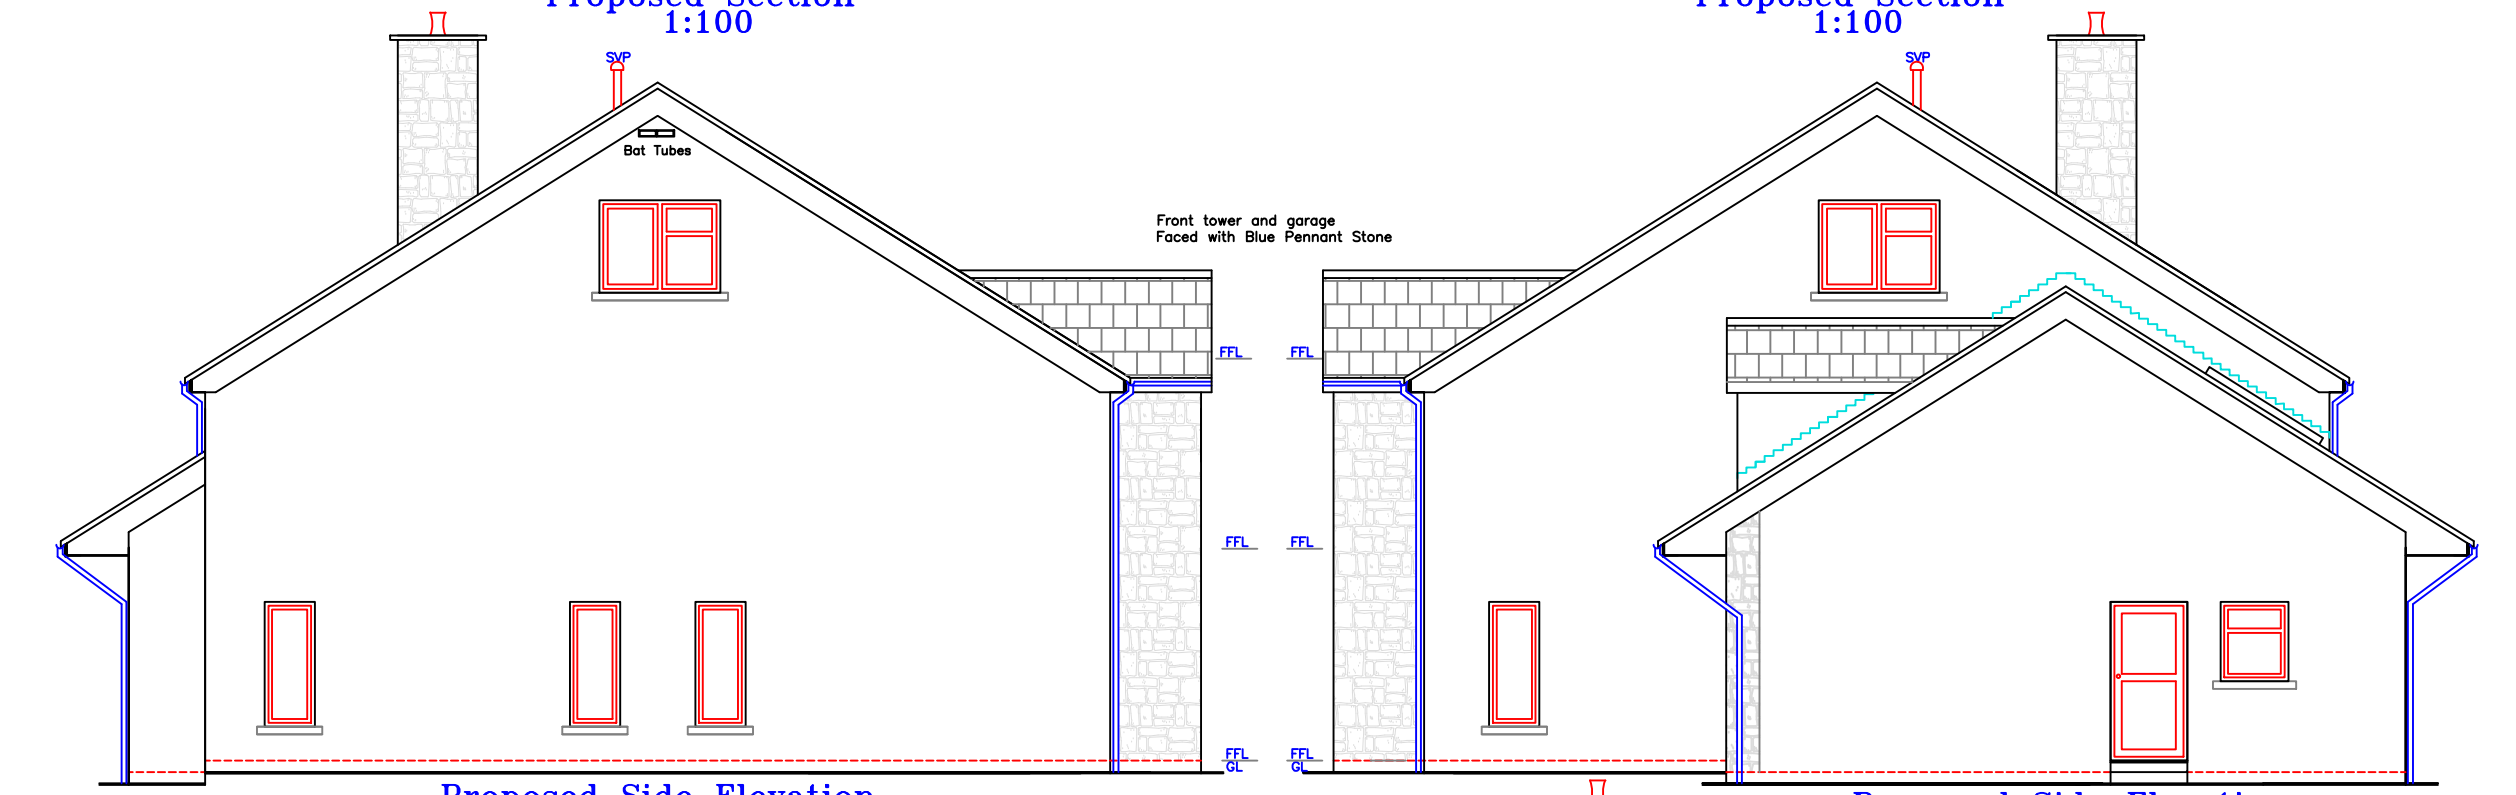

Proposed Side Elevation
1:100


Proposed Side Elevation
1:100

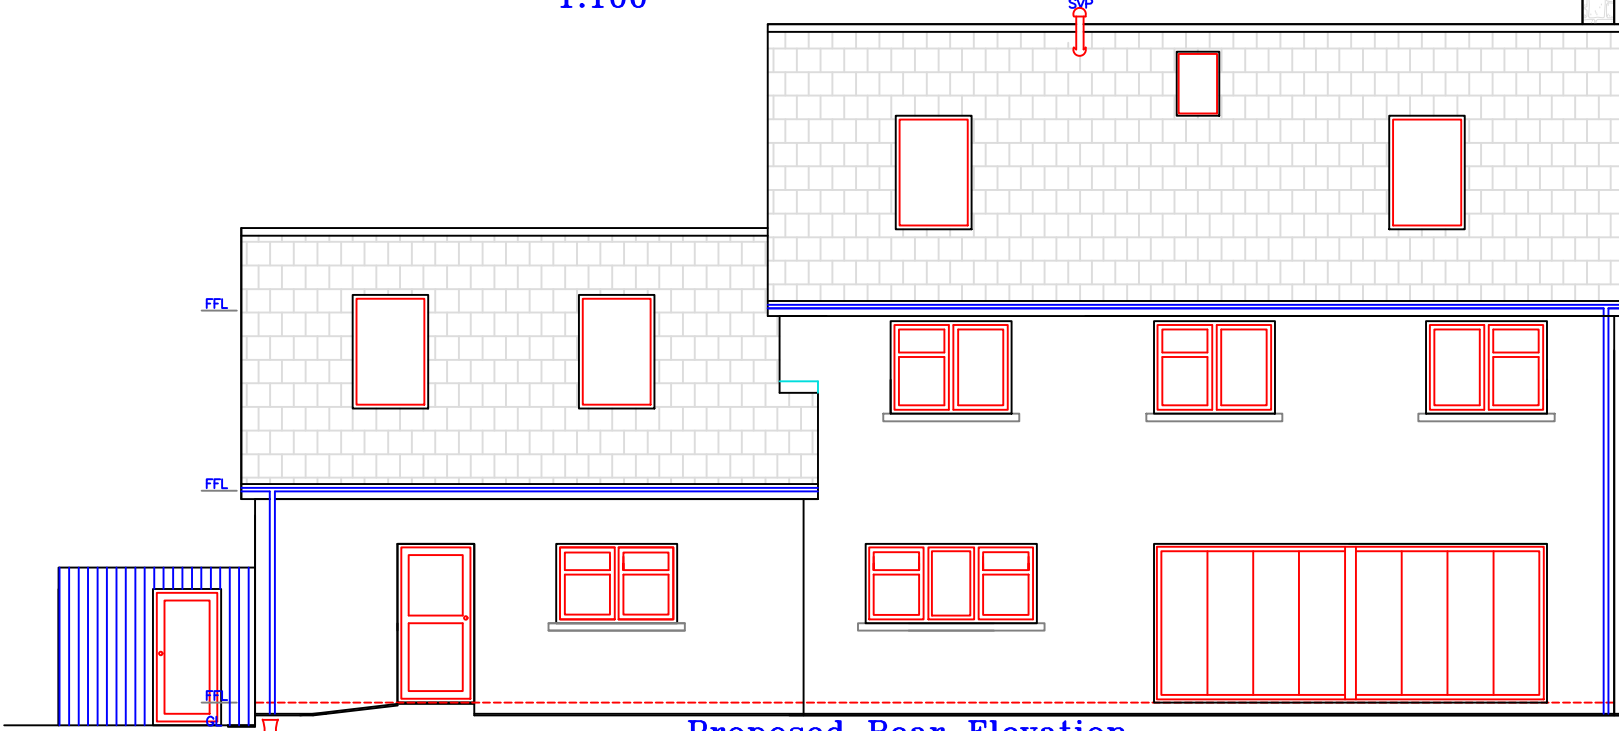

Proposed Rear Elevation
1:100



Proposed Front Elevation
1:100

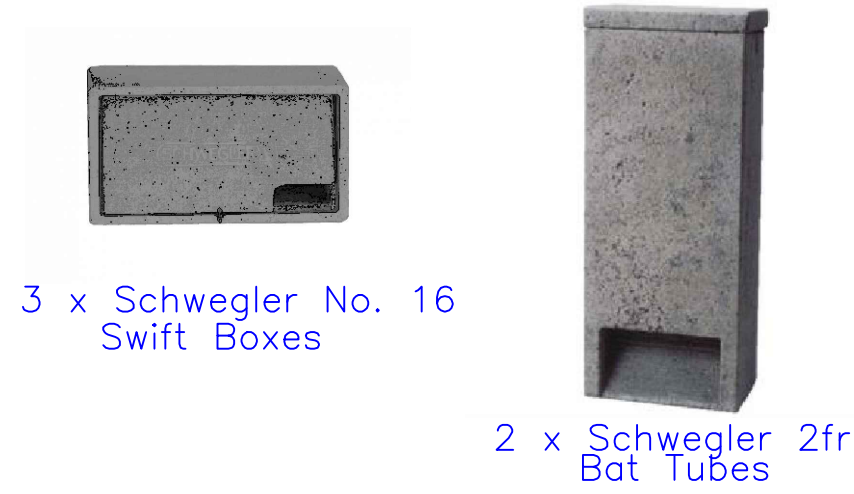

3 x Schwegler No. 16
Swift Boxes

2 x Schwegler 2fr
Bat Tubes

Amendment: Dated: 26.02.2020			
Resizing/Re-Arranging GF/FF windows/doors			
Repositioning/Re-Arranging Boundary & Garden Walls/Fence			
Permeable tarmac in place of surface surface			
Side Gate and Screen			
Rearrange internal rooms			
 Utopia Design			
Utopia Design Building Planning Application Support Paul Thomas: BSc (Hons) Tel: 01685 559230. Mob: 07908 725065 Email: utopiadas@hotmail.com			
Issued Only for Purpose Indicated			
Drawing Status: FOR PLANNING PURPOSES ONLY			
Client: Mr & Mrs Coccimiglio 19, Parc Cwm Pant Bach Cwm Glo Road, Heolgerri Merthyr Tydfil CF48 1BF			
Project: Proposed New Detached Dwelling and Increased Curtilage at Plot 1 Greenacres Brondeg, Heolgerri Merthyr Tydfil, CF48 1TP			
Drawn by	Date	Checked	Scale
PT	20.01.20		1:100
Title			Paper
Proposed Plans, Elevations & Section			A2
			Drwg No
			GREENACRES 06BB