
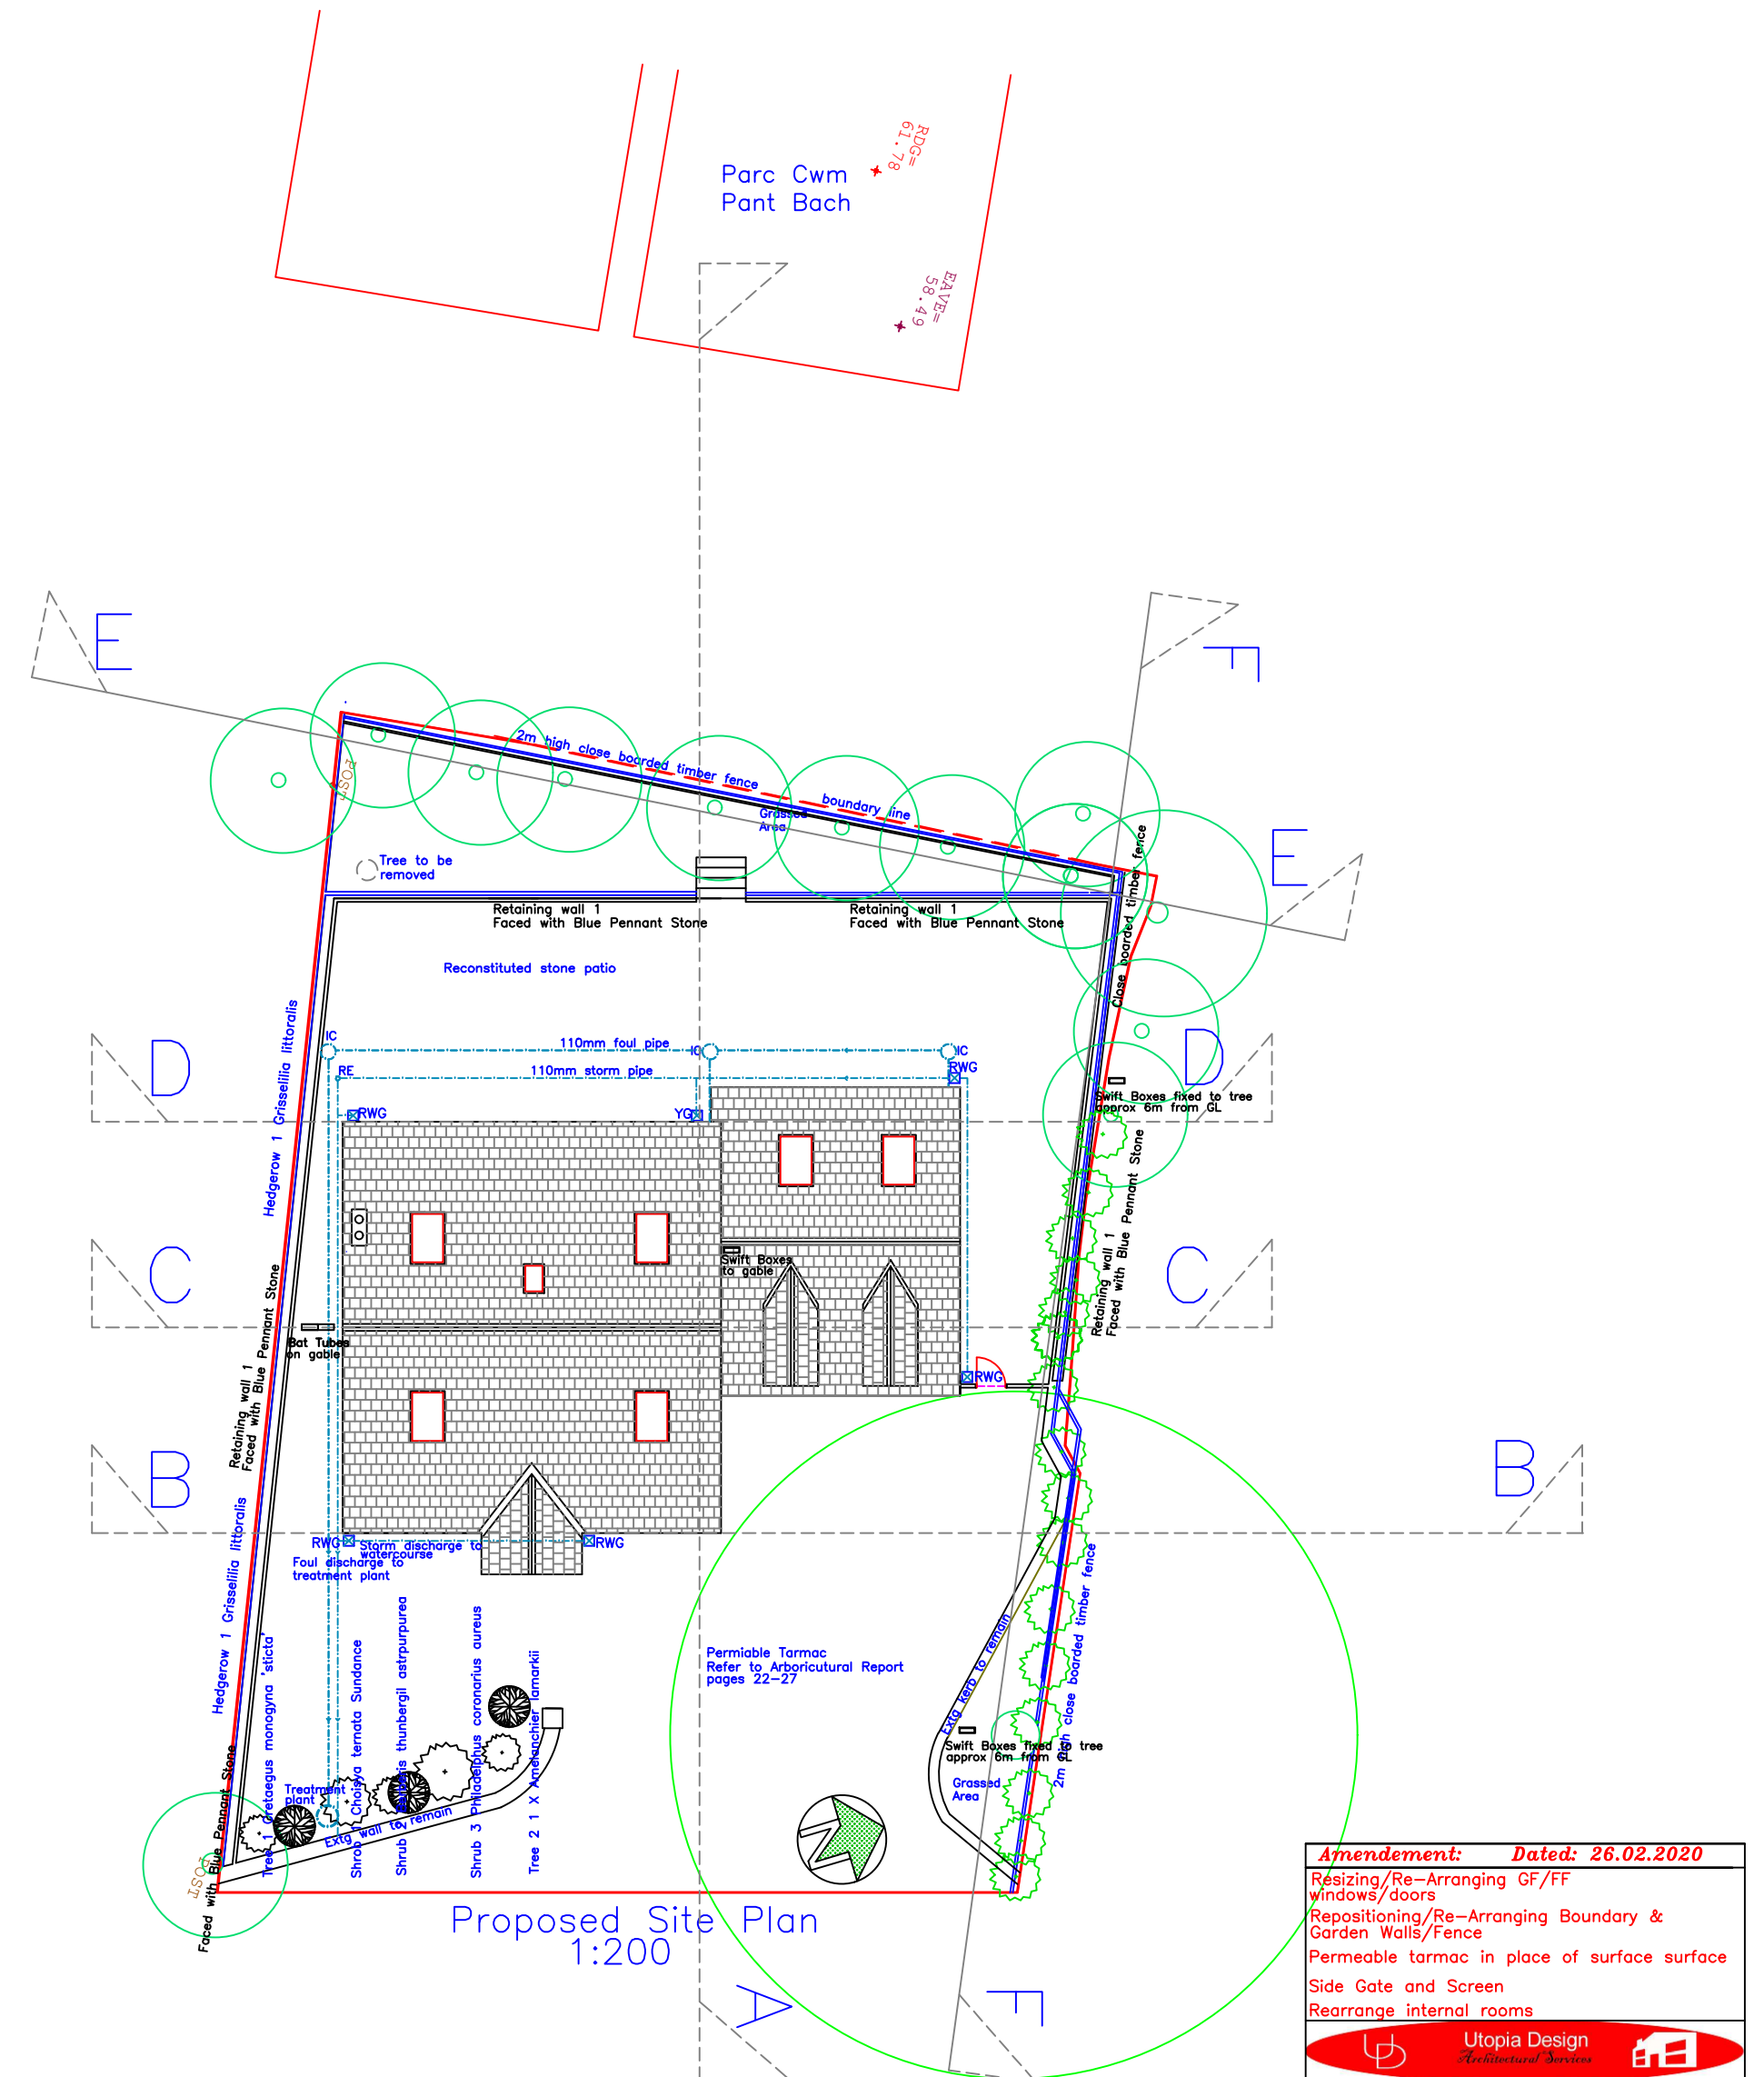


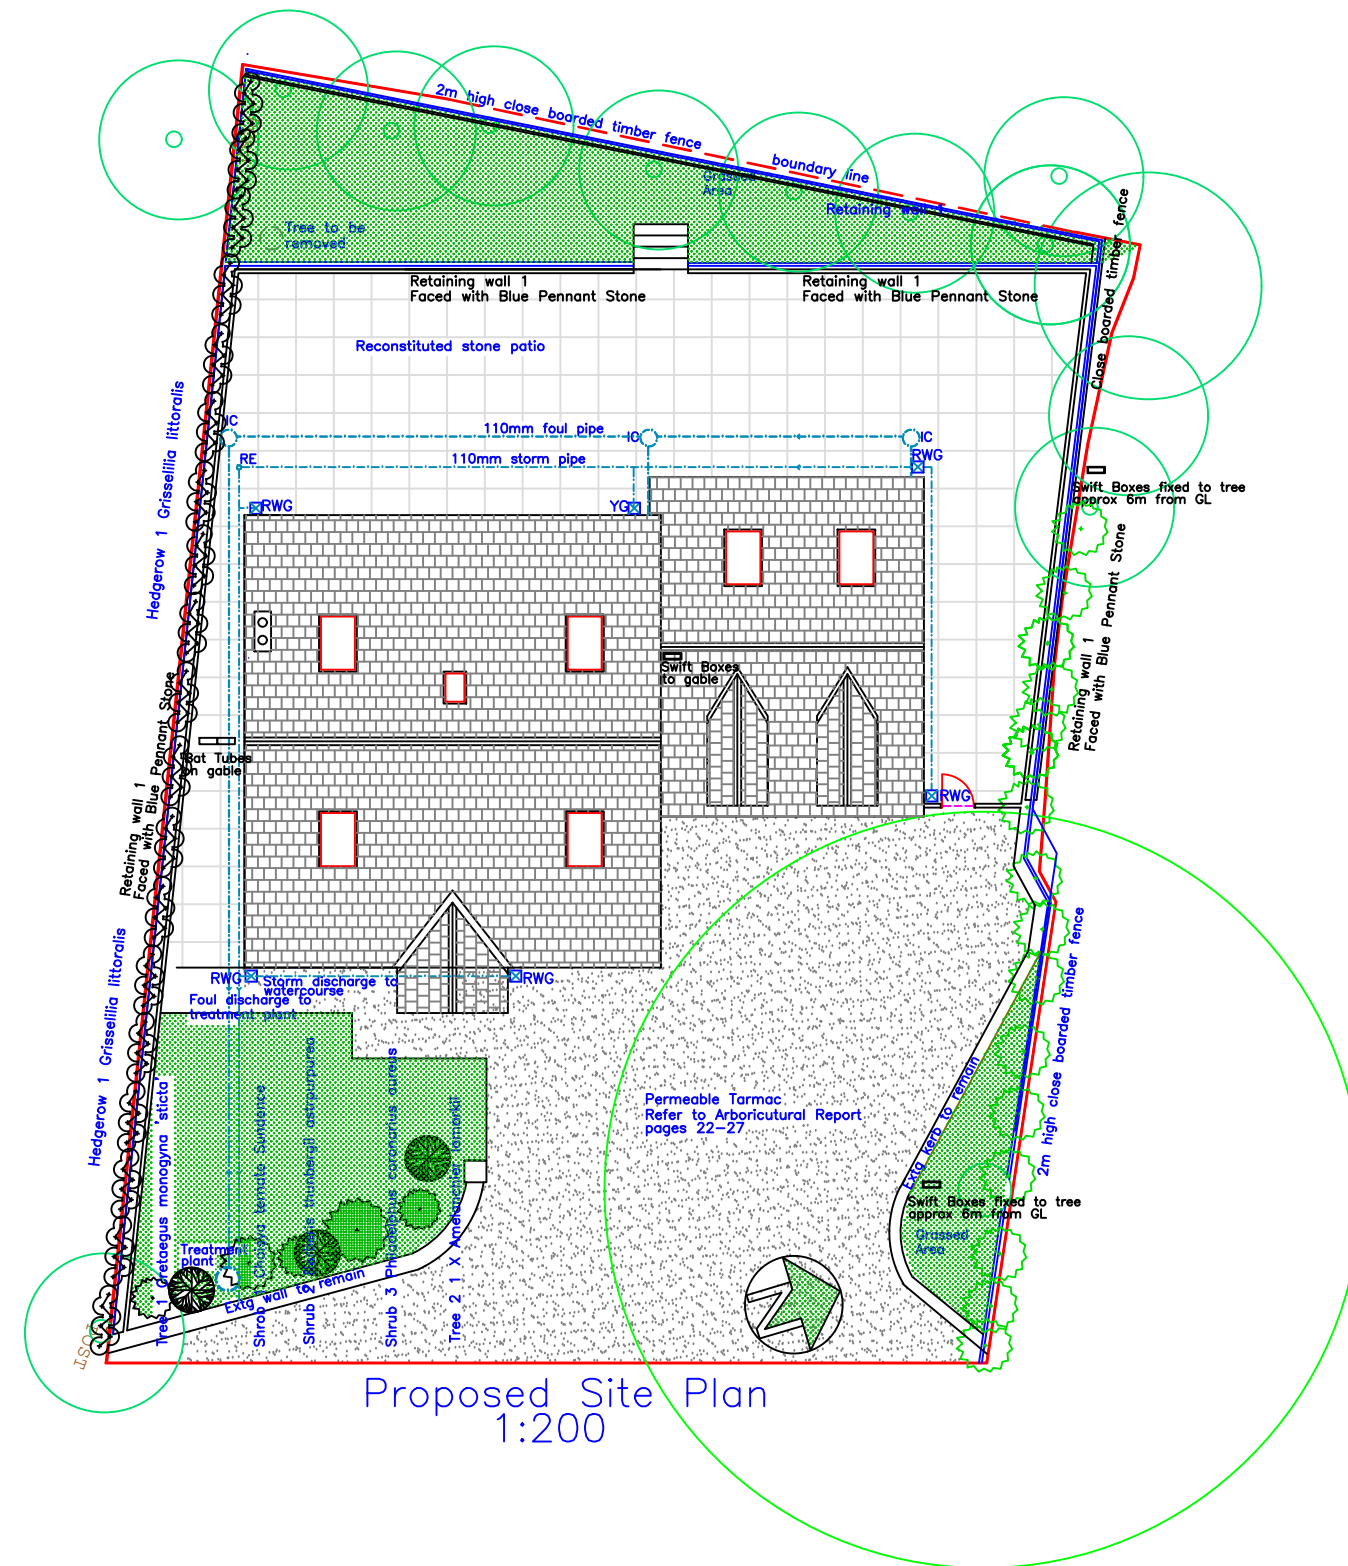

<u>Amendment:</u>		<u>Dated: 26.02.2020</u>	
Resizing/Re-Arranging GF/FF windows/ doors			
Repositioning/Re-Arranging Boundary & Garden Walls/Fence			
Permeable tarmac in place of surface surface			
Side Gate and Screen			
Rearrange internal rooms			
		Utopia Design <i>Architectural Services</i> 	
<u>Utopia Design</u> <u>Building Planning Application Support</u> Paul Thomas: BSc (Hons) Tel: 01685 559230. Mob: 07908 725065 Email: utopiadads@hotmail.com			
<u>Issued Only for Purpose Indicated</u>			
<u>Drawing Status: FOR PLANNING PURPOSES ONLY</u>			
<u>Client</u>	Mr & Mrs Coccimiglio 19, Parc Cwm Pant Bach Cwm Glo Road, Heolgerrig Merthyr Tydfil CF48 1RB		
<u>Project</u>	Proposed New Detached Dwelling and Increased Curtilage at Plot 1 Greenacres Brongde, Heolgerrig Merthyr Tydfil, CF48 1TP		
<u>Drawn by</u>	<u>Date</u>	<u>Checked</u>	<u>Scale</u>
PT	20.01.20		1:200
<u>Title</u>			
Proposed Site Plans & Section		A2	
Drwg No			
GREENACRES 06AA			