




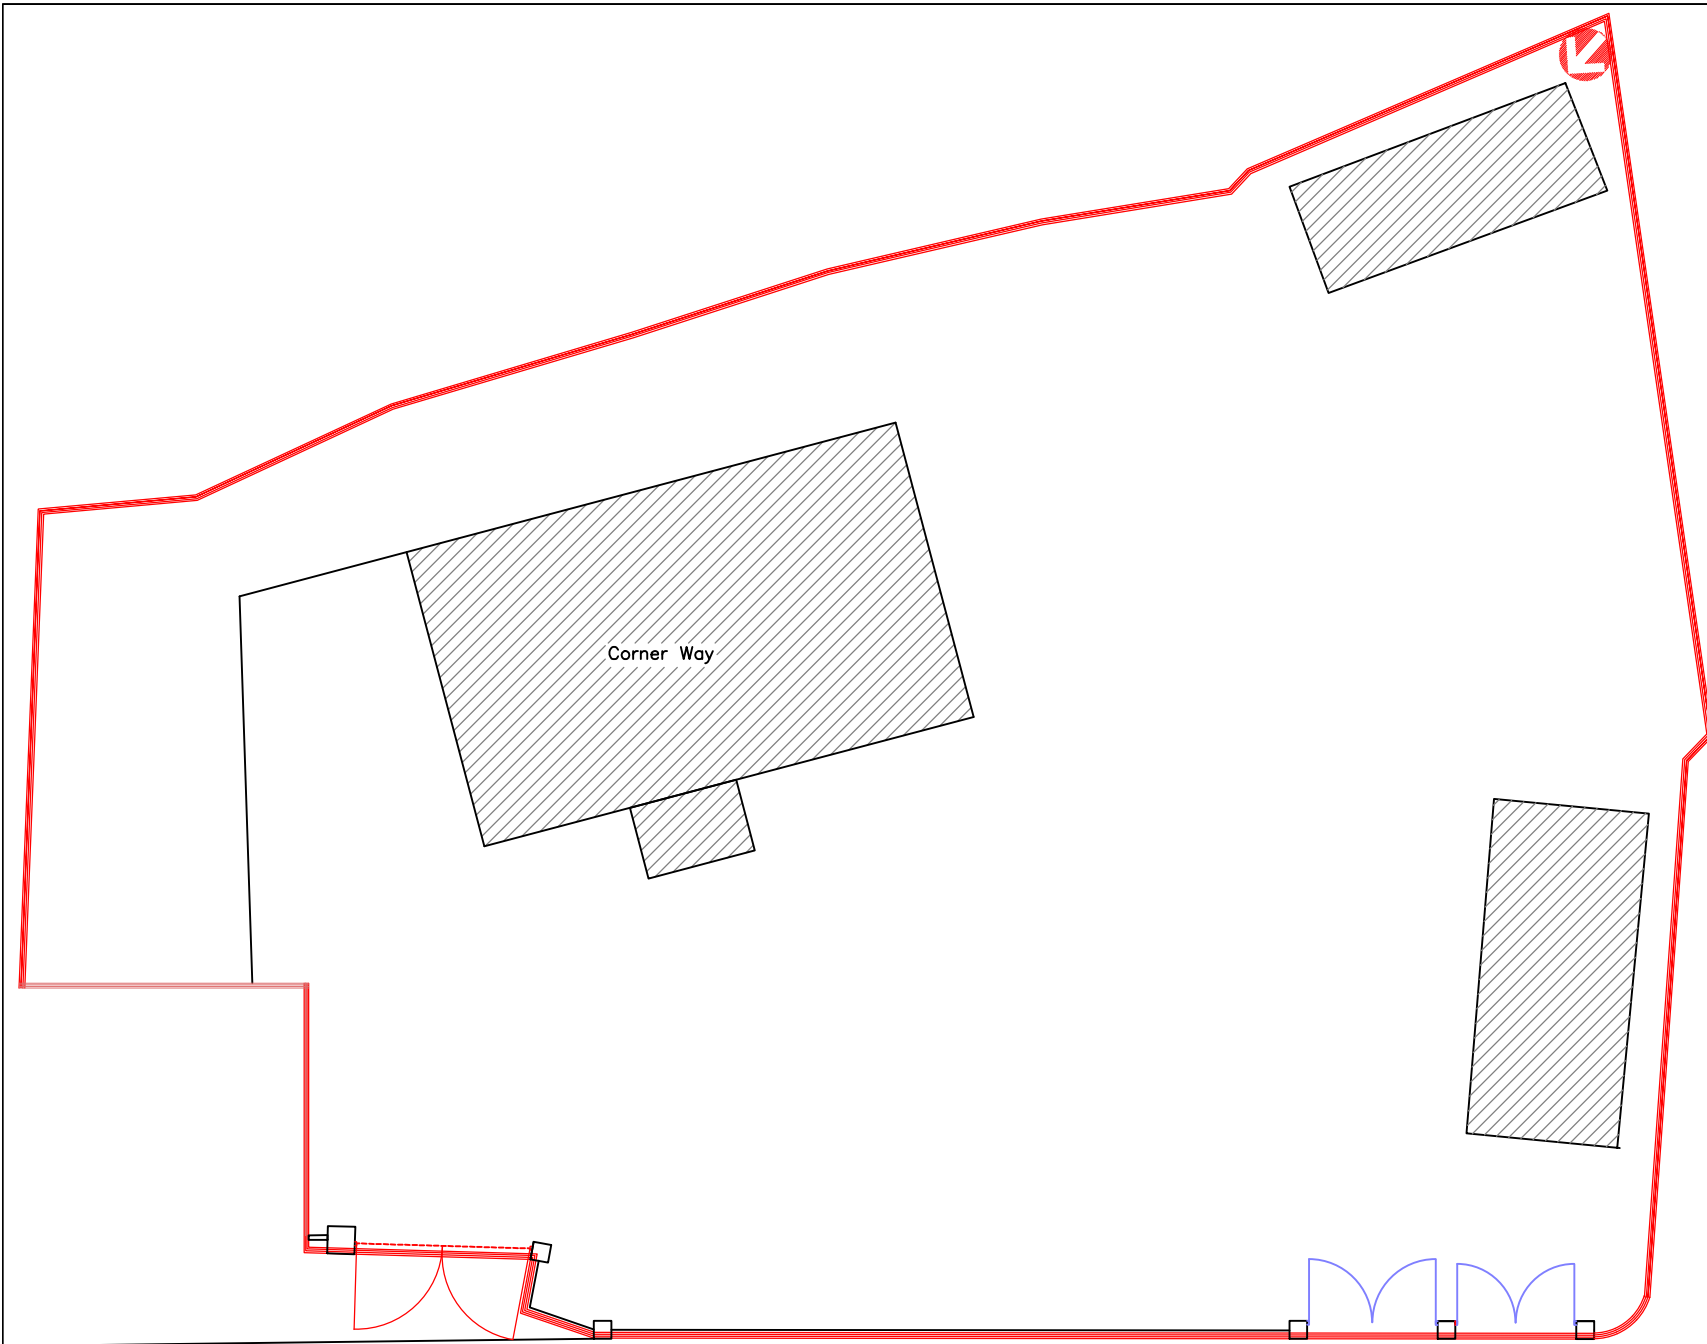


Existing Site Plan
1:200

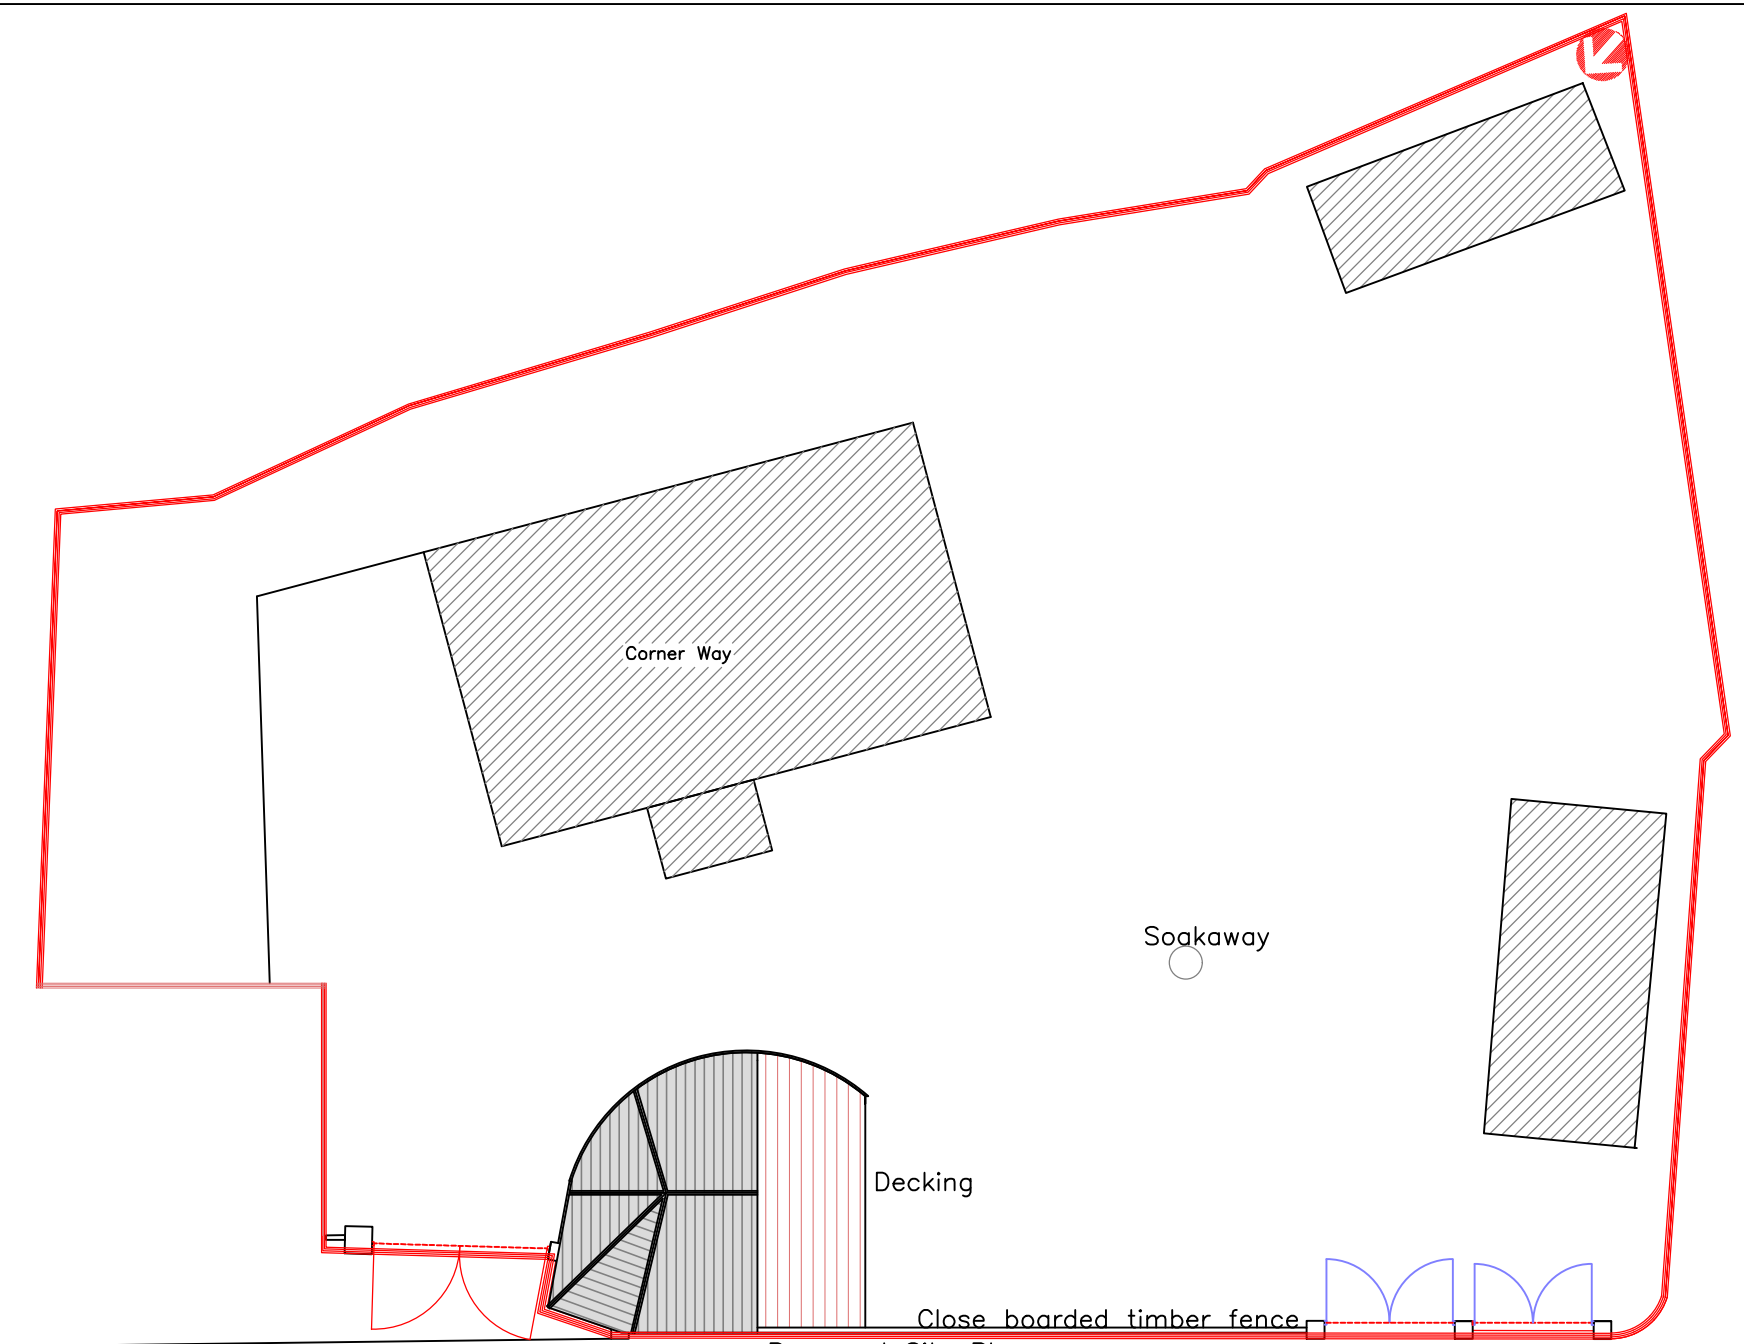


Proposed Site Plan
1:200

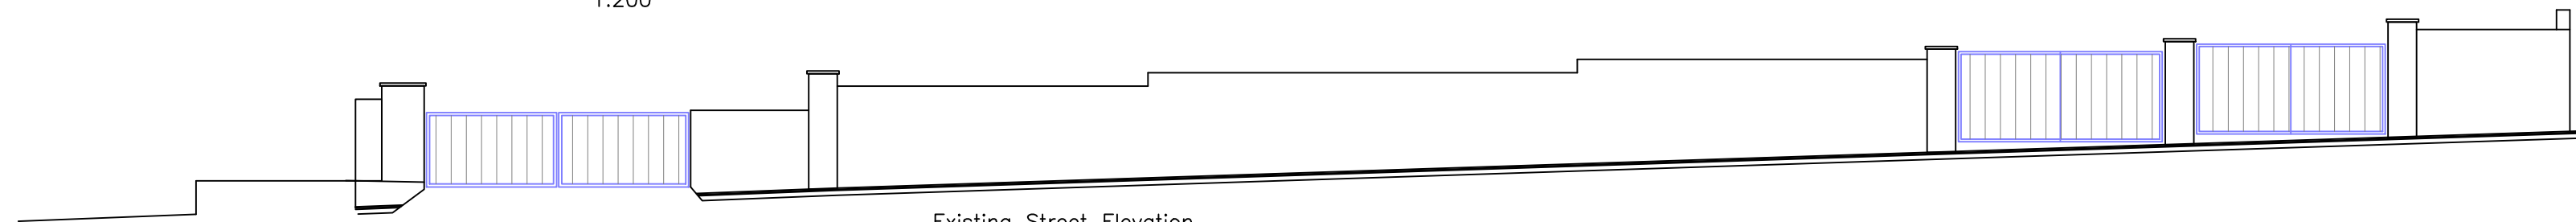


Existing Street Elevation
1:100

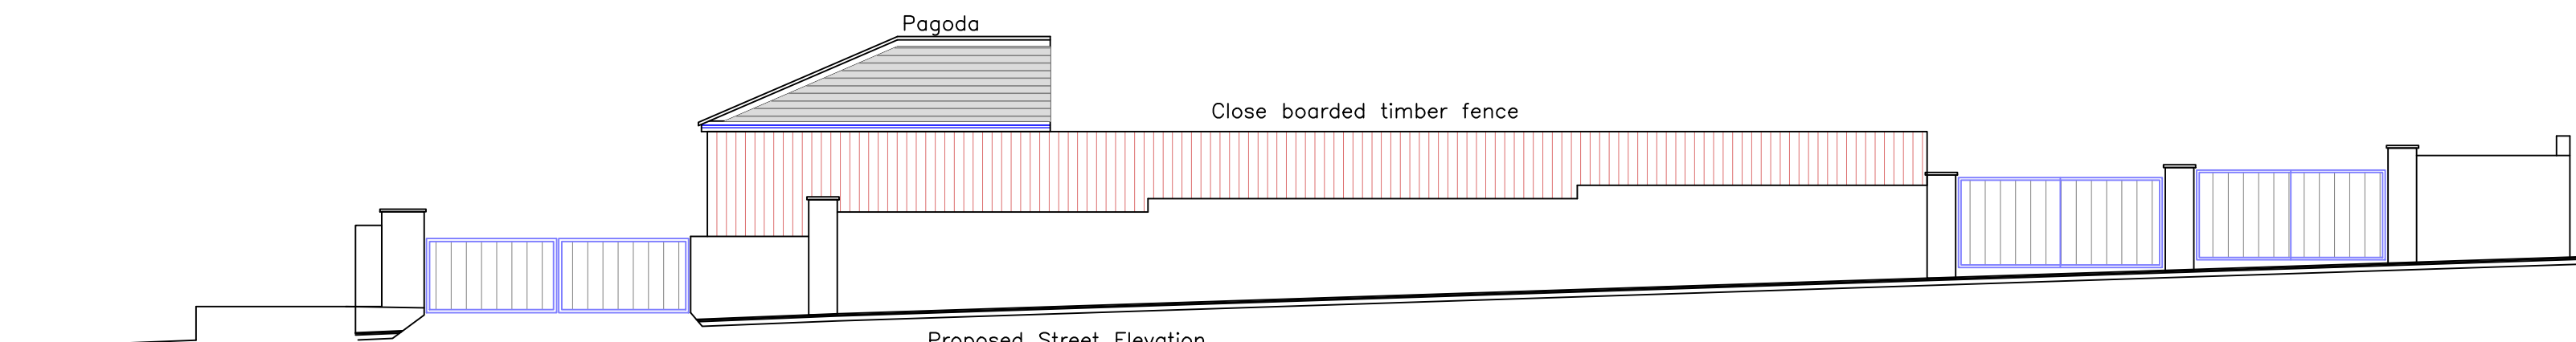


Proposed Street Elevation
1:100

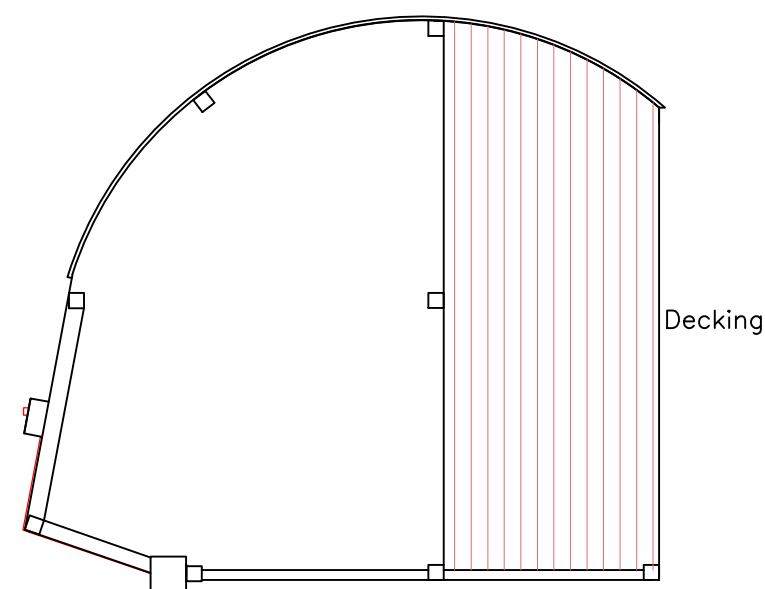


Proposed Floor Plan
1:100

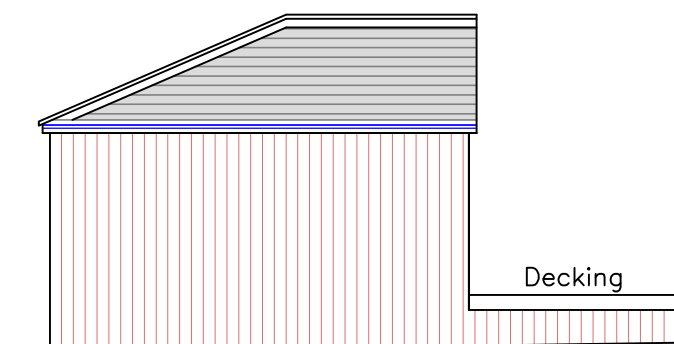


Proposed West Elevation
1:100

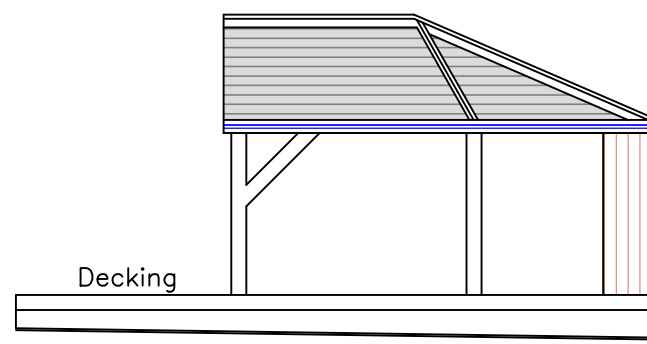

Proposed East Elevation
1:100

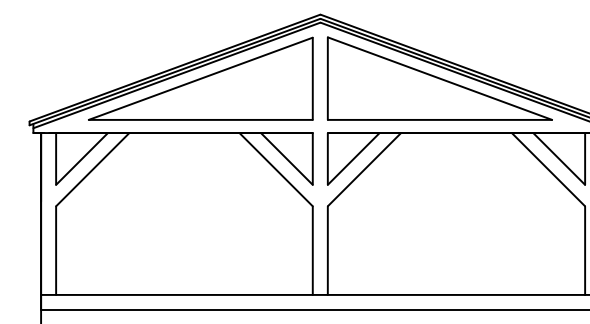

Proposed North Elevation
1:100

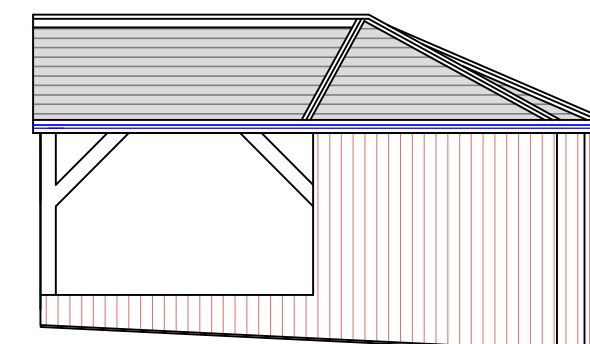

Proposed South Elevation
1:100

Finishes

Roof:	Slate substitute in grey
External walls:	Close boarded timber fence
Decking/Cladding:	Composite board in grey
Fascia/RWC's:	Black uPVC matching existing

			
Utopia Design Architectural Services			
Building Planning Application Support Paul Thomas: BSc (Hons) Tel: 01685 559230, Mob: 07908 725065			
Issued Only for Purpose Indicated			
Drawing Status: FOR PLANNING/BUILD CONTROL PURPOSES ONLY			
Address			
Corner Way Clare Street Merthyr Tydfil CF48			
Project			
Proposed New Boundary Enclosure & Pagoda			
Drawn by	Paper	Date	
PT	A2	28.05.2021	
Title	Scale		
	1:100		
	1:200		
Existing & Proposed Plans, Elevations		Drwg No	
			CORNER WAY 01