



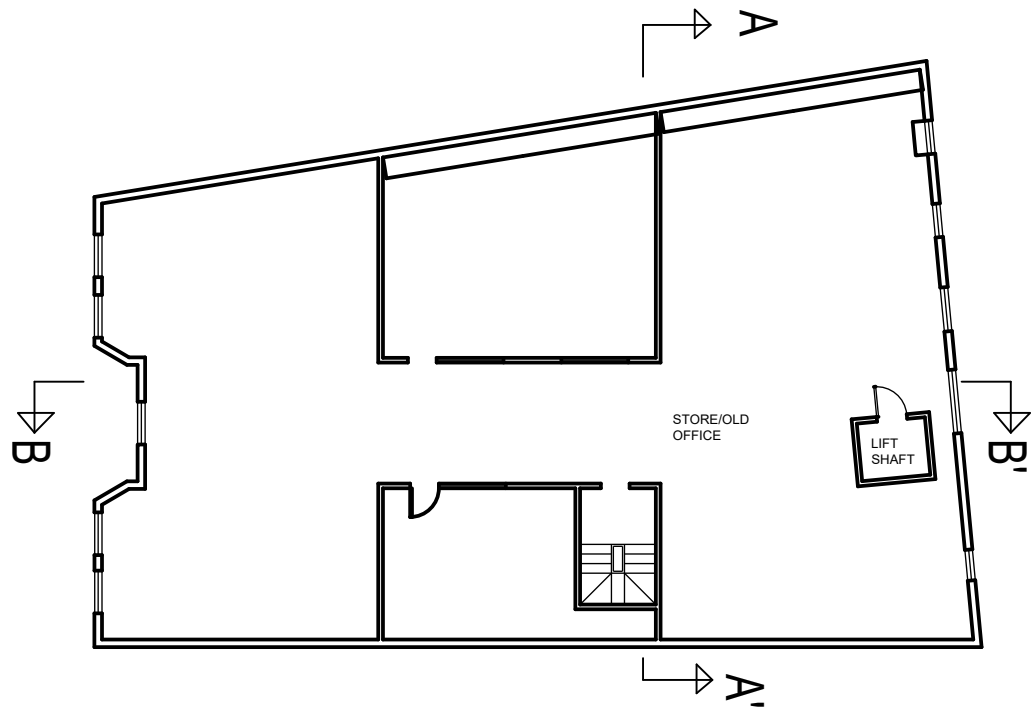


2 EXISTING FIRST FLOOR PLAN

Scale: 1:200

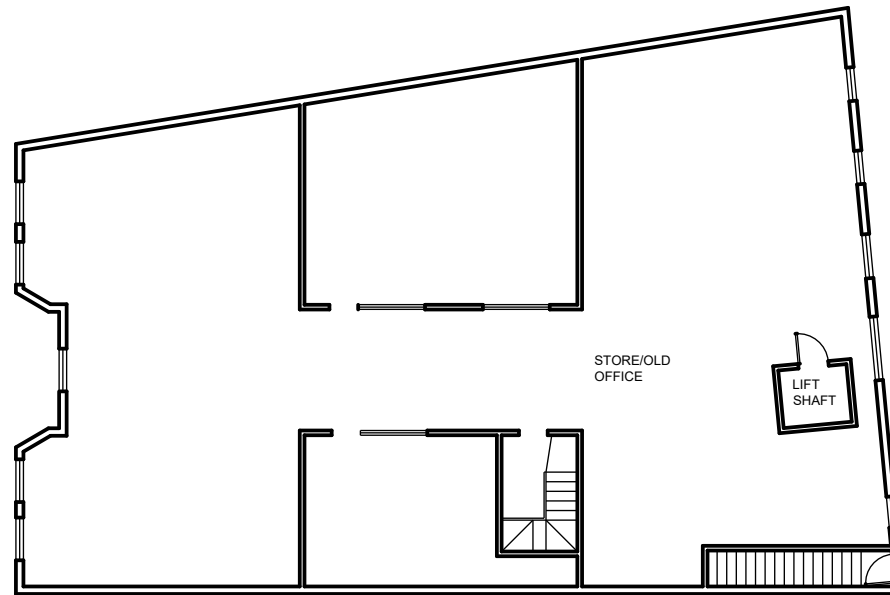


3 EXISTING SECOND FLOOR PLAN

Scale: 1:200

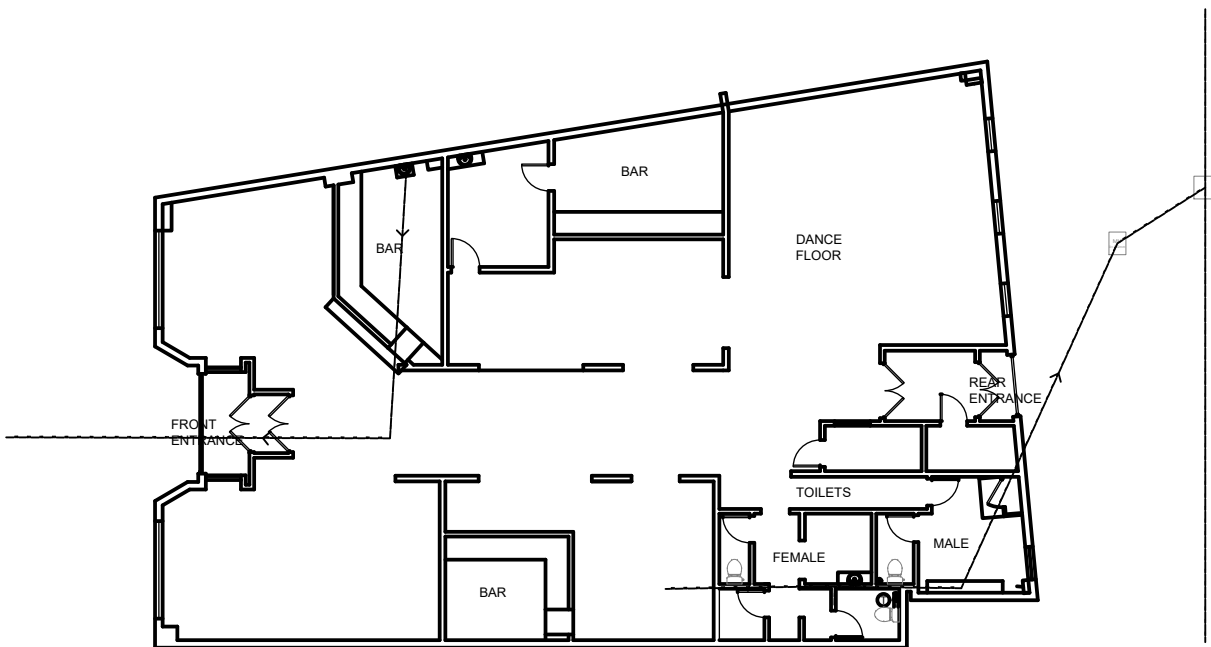

1 EXISTING GROUND FLOOR PLAN

Scale: 1:200

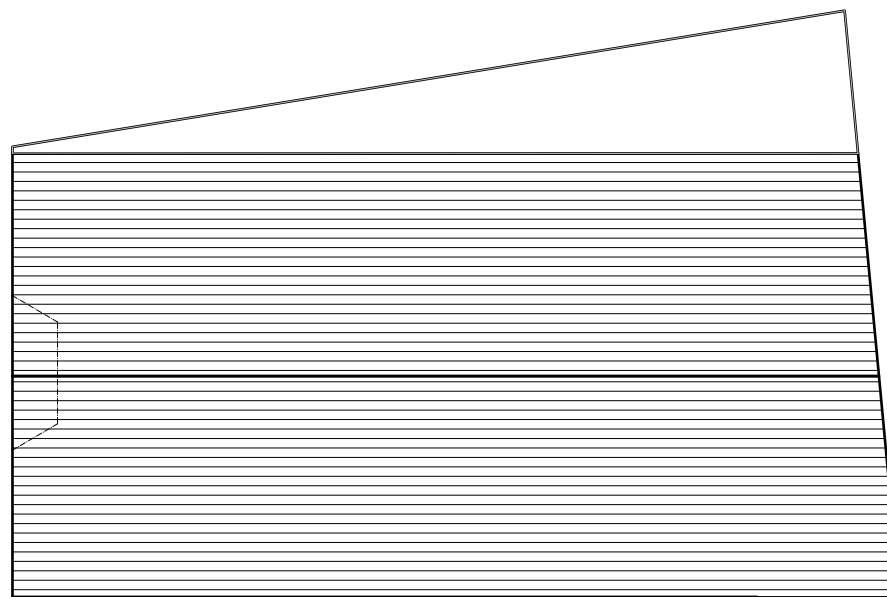



4 EXISTING ROOF PLAN

Scale: 1:200

All dimensions to be checked on site prior to construction or manufacture. Refer also to written specification of works where applicable. Any discrepancies to be verified with Architects prior to commencement of works.

This drawing is the property of X L Property Limited. They reserve copyright, and the drawing issued on the condition that it is not retained by any unauthorised person. It may not be reproduced or disclosed, either wholly or in part without written consent from XL Property Limited.

REVISION:	DESCRIPTION:	DATE:
Rev. P1	Pre app submission	d.m.yy
Rev P2	Full planning submission	june 2021

 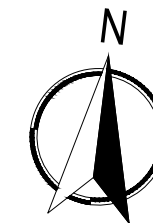

PLANNING

PROJECT: BAR CODE, 92-94 HIGH STREET, MERTHYR TYDFIL
CF47 8UP
CLIENT: G & B INVESTMENTS LTD
DRAWING: EXISTING FLOOR PLANS

DATE: DEC 2020 SCALE: 1:200 @ A3
DWG. NO: 9435-102 REVISION: P2

XL PROPERTY ADDRESS: Belvoir Lodge, Upper Oldfield Prk, Bath BA2 3JX
TEL: 07775903564 EMAIL: louise@xlproperty.co.uk