

All dimensions to be checked on site prior to construction or manufacture. Refer also to written specification of works where applicable. Any discrepancies to be verified with Architects prior to commencement of works.

This drawing is the property of X L Property Limited. They reserve copyright, and the drawing issued on the condition that it is not retained by any unauthorised person. It may not be reproduced or disclosed, either wholly or in part without written consent from XL Property Limited.

REVISION:	DESCRIPTION:	DATE:
Rev.	Description	d.m.yy
Rev P2	Full plans submission	June 2021



SCHEDULE OF AREAS:

GROUND FLOOR:294M2
EXISTING BAR CODE
ENTRANCE TO FLATS
BIN STORE FOR FLATS
BIKE STORE FOR FLATS/HOLIDAY LETTS

FIRST FLOOR: 294M2

6 NO. HOLIDAY LET UNITS OF 37-39M2
ACCESS STAIRCASE

SECOND FLOOR: 294M2
5 NO. STUDIO FLATS OF 37-39M2
1 NO. 1 BED FLAT OF 41.5M2
ACCESS STAIRCASE

 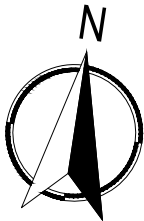


PLANNING

PROJECT:	BAR CODE	
	92-94 HIGH STREET,MERTHYR TYDFIL, CF47 8UP	
CLIENT:	G&B INVESTMENTS LTD	
DRAWING:	PROPOSED PLANS	
DATE:	NOV 2020	SCALE: 1:200 @ A3
DWG. NO:	9435-103	REVISION: P2

XL PROPERTY ADDRESS: Belvoir Lodge, Upper Oldfield Prk, Bath BA2 3JX
TEL: 07775903564 EMAIL: louise@xlproperty.co.uk



AOV SMOKE VENT
ROOF LIGHT

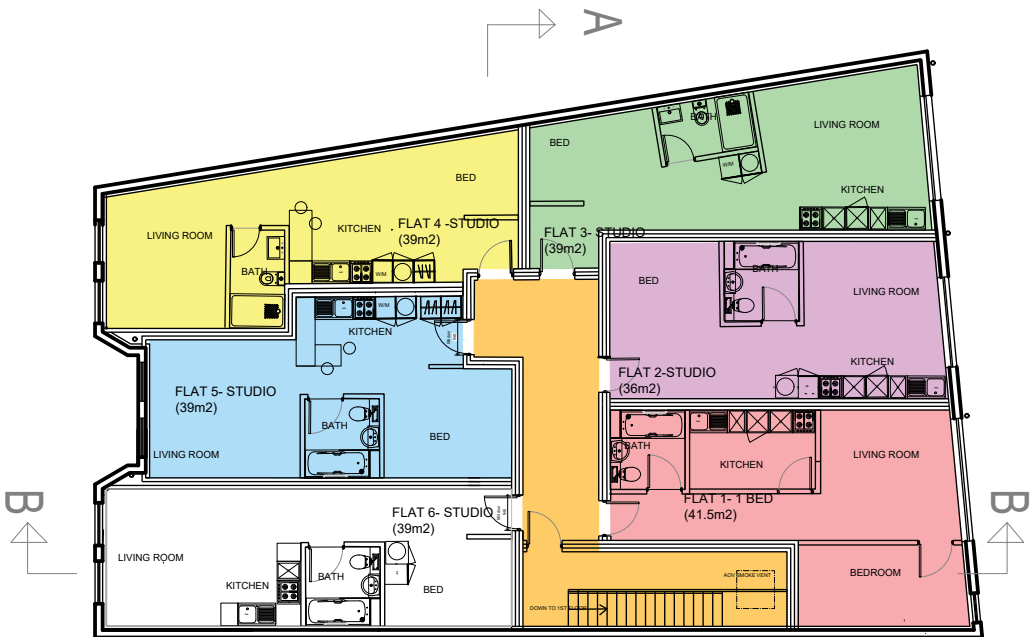


SECOND FLOOR - FLATS

4 PROPOSED ROOF PLAN

Scale: 1:200

3 PROPOSED SECOND FLOOR PLAN

Scale: 1:200

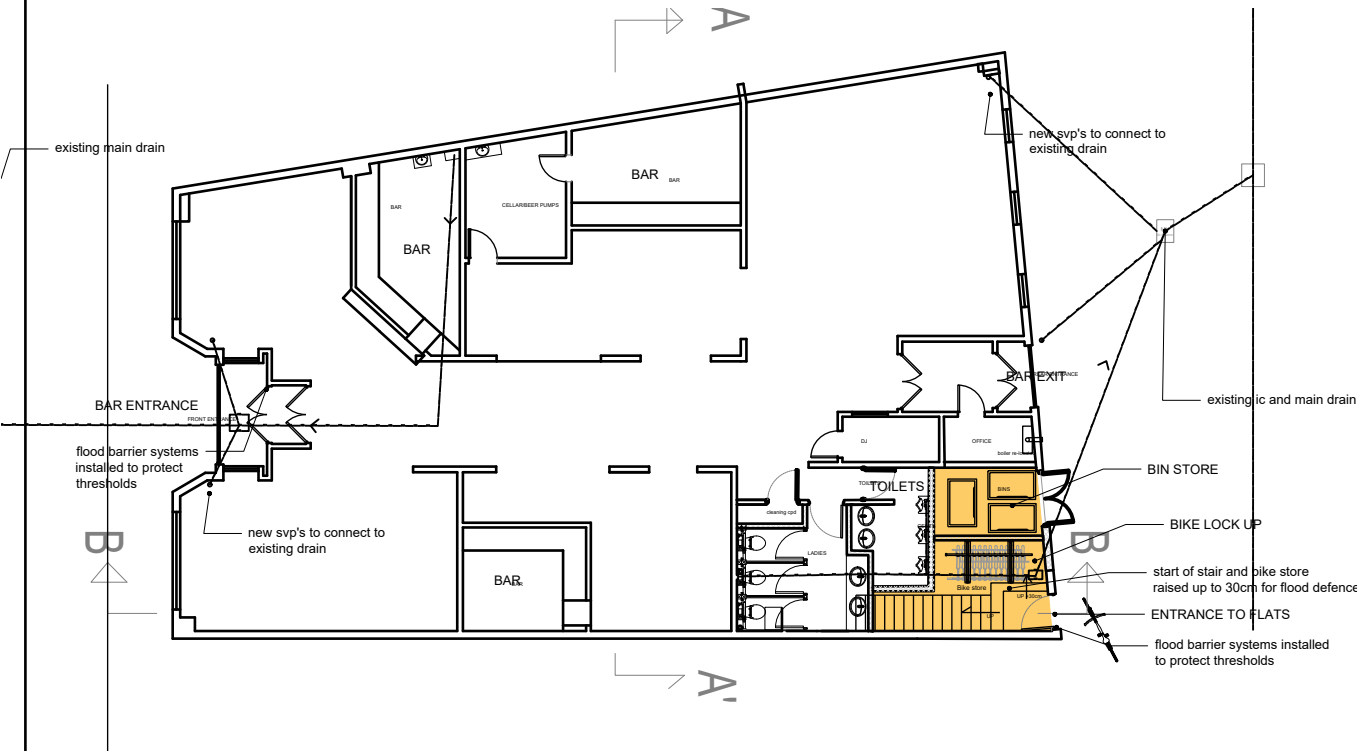


1 PROPOSED GROUND FLOOR PLAN

Scale: 1:200

2 PROPOSED FIRST FLOOR PLAN

Scale: 1:200

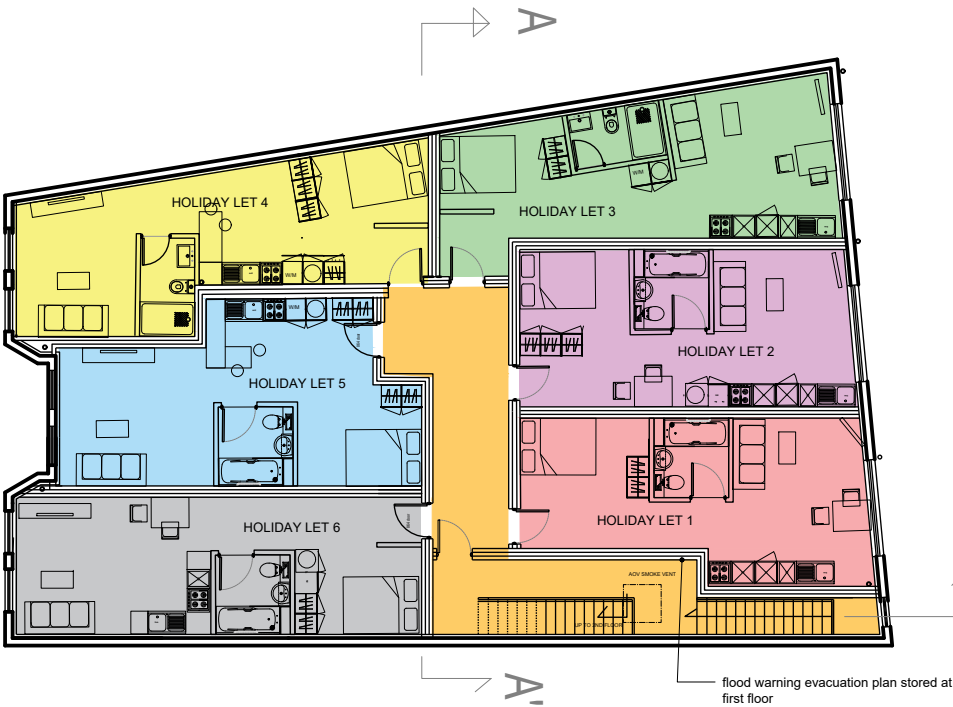

FIRST FLOOR - HOLIDAY LETS