



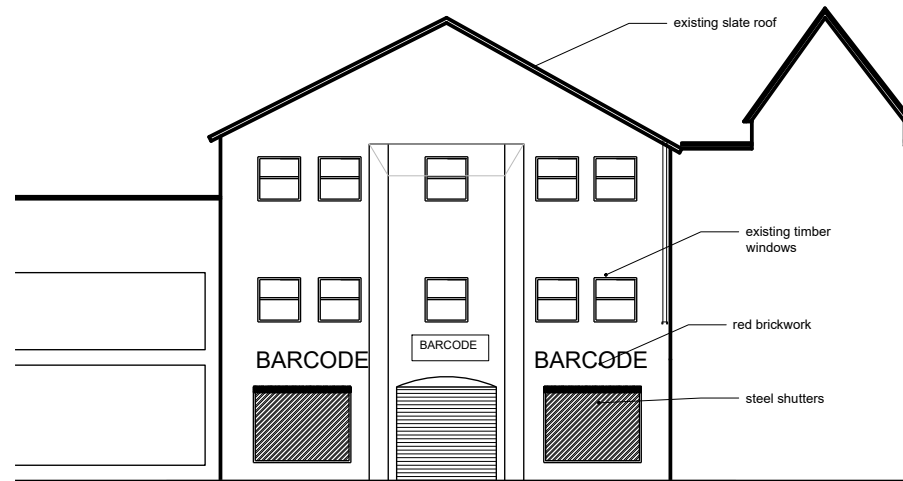

1 EXISTING FRONT ELEVATION
Scale: 1:200

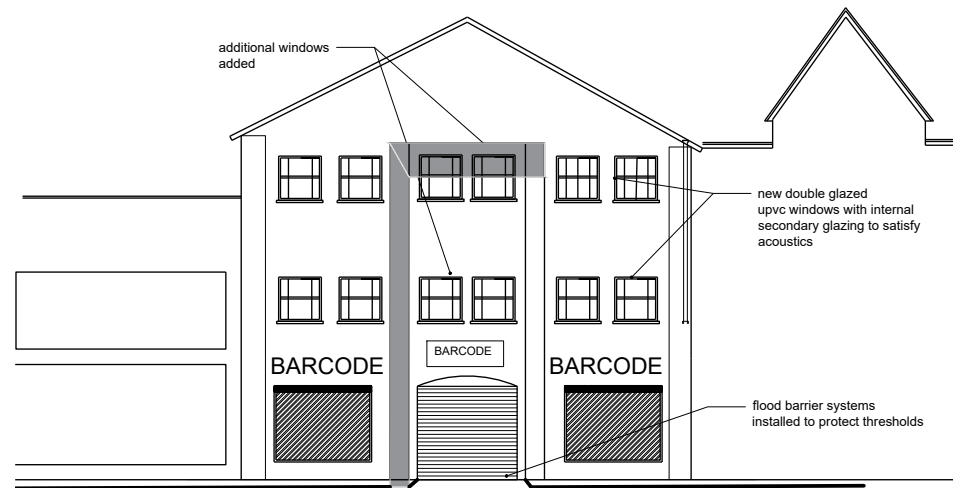

2 PROPOSED FRONT ELEVATION
Scale: 1:200



3 EXISTING REAR ELEVATION
Scale: 1:200




4 PROPOSED REAR ELEVATION
Scale: 1:200

All dimensions to be checked on site prior to construction or manufacture. Refer also to written specification of works where applicable. Any discrepancies to be verified with Architects prior to commencement of works.

This drawing is the property of X L Property Limited. They reserve copyright, and the drawing issued on the condition that it is not retained by any unauthorised person. It may not be reproduced or disclosed, either wholly or in part without written consent from XL Property Limited.

REVISION:	DESCRIPTION:	DATE:
Rev. P1	Pre app	d.m.yy
Rev P2	Ful, app	June 2021

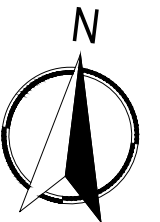

PLANNING

PROJECT:	BAR CODE	
	92-94 HIGH STREET, MERTHYR TYDFIL, CF47 8UP	
CLIENT:	G& B INVESTMENTS LTD	
DRAWING:	EXISTING AND PROPOSED ELEVATIONS	
DATE:	NOV 2020	SCALE: 1:200 @ A3
DWG. NO:	9435-105	REVISION: P2

XL PROPERTY ADDRESS: Belvoir Lodge, Upper Oldfield Prk, Bath BA2 3JX
TEL: 07775903564 EMAIL: louise@xlproperty.co.uk