


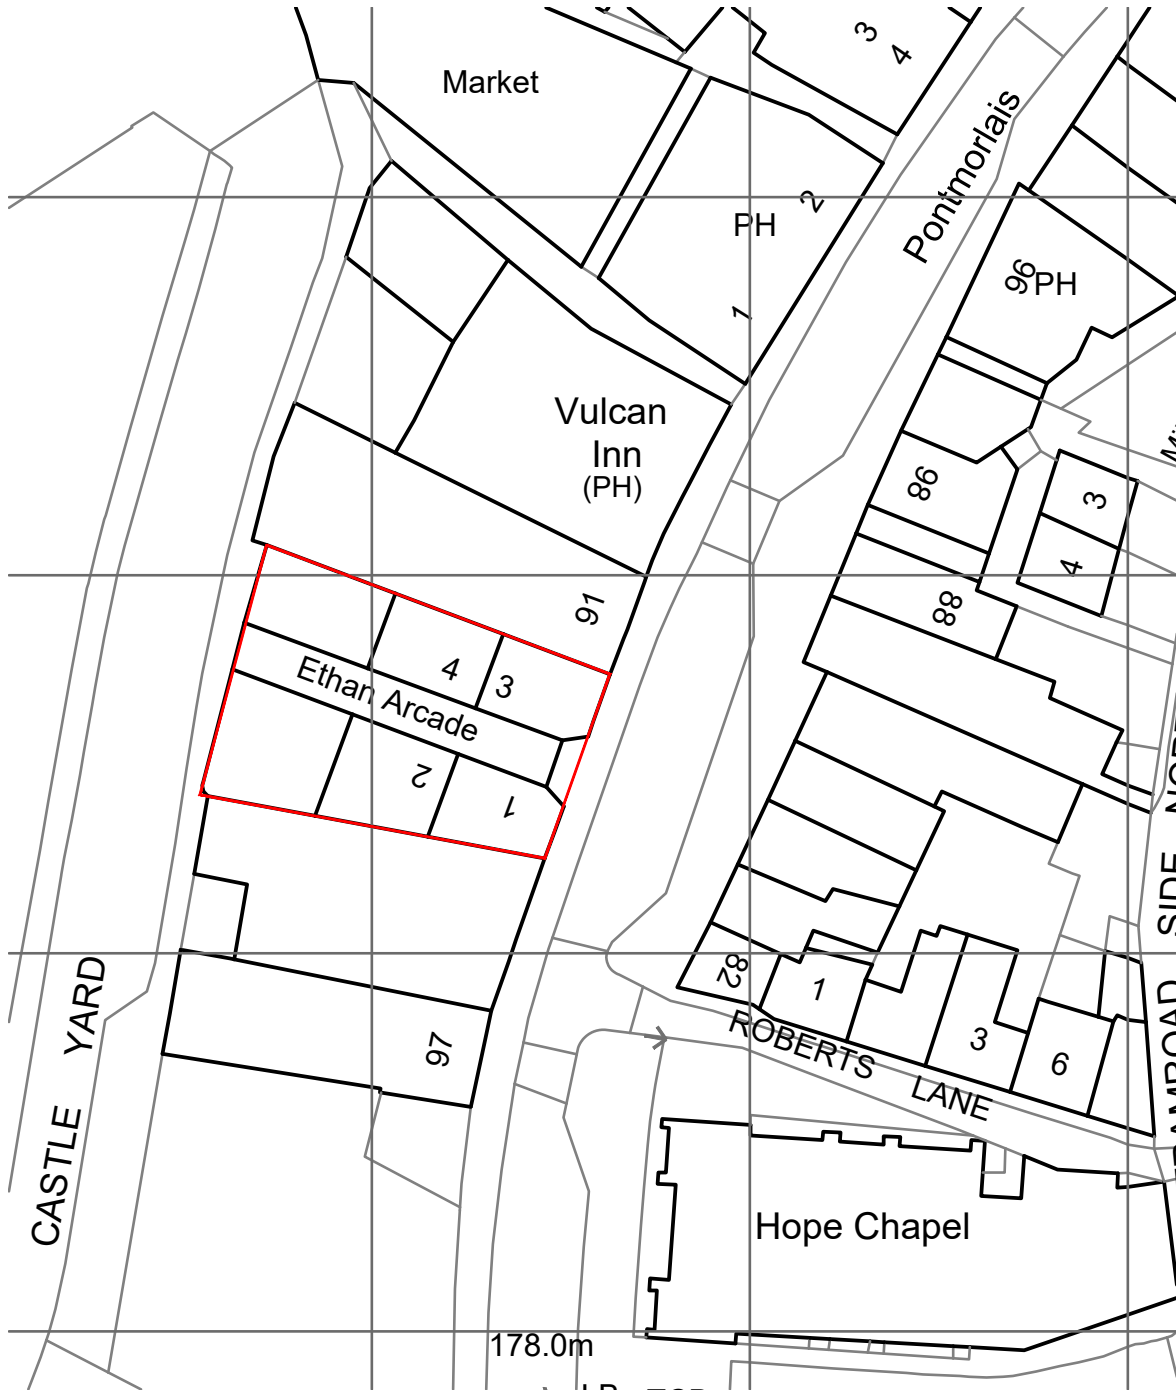

1 LOCATION PLAN
Scale: 1:1250





2 SITE PLAN
Scale: 1:500

All dimensions to be checked on site prior to construction or manufacture. Refer also to written specification of works where applicable. Any discrepancies to be verified with Architects prior to commencement of works.

This drawing is the property of X L Property Limited. They reserve copyright, and the drawing issued on the condition that it is not retained by any unauthorised person. It may not be reproduced or disclosed, either wholly or in part without written consent

REVISION:	DESCRIPTION:	DATE:
Rev. P1	Issued for pre-planning	07 12 2020
Rev P2	Issued for full planning	june 2021

  

PLANNING

PROJECT: BAR CODE , 92-94 HIGH STREET, MERTHYR TYDFIL			
CF47 8UP			
CLIENT: G&B INVESTMENTS LTD			
DRAWING: LOCATION AND SITE PLAN			
DATE:	DECEMBER 2020	SCALE:	1:1250 @ A3
DWG. NO:	9435-101	REVISION:	P2

XL PROPERTY ADDRESS: Belvoir Lodge, Upper Oldfield Prk, Bath BA2 3JX
TEL: 07775903564 EMAIL: louise@xlproperty.co.uk