



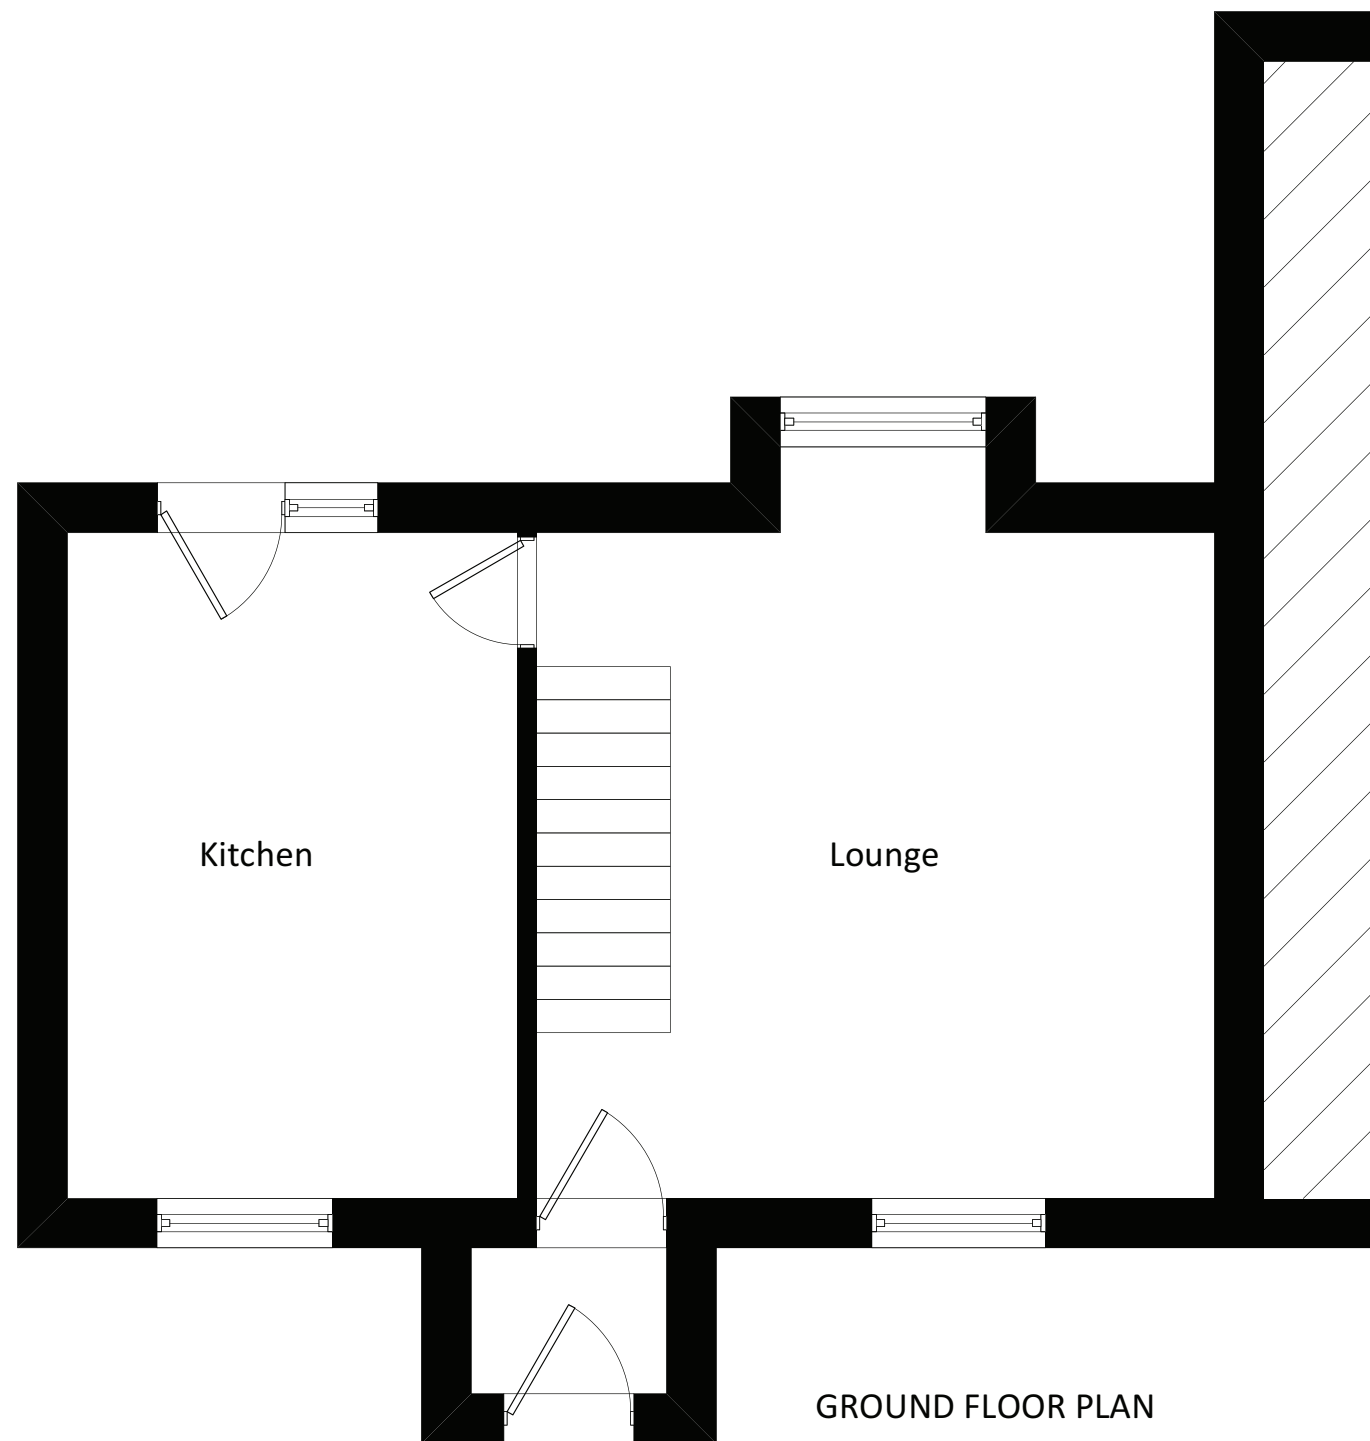

GROUND FLOOR PLAN

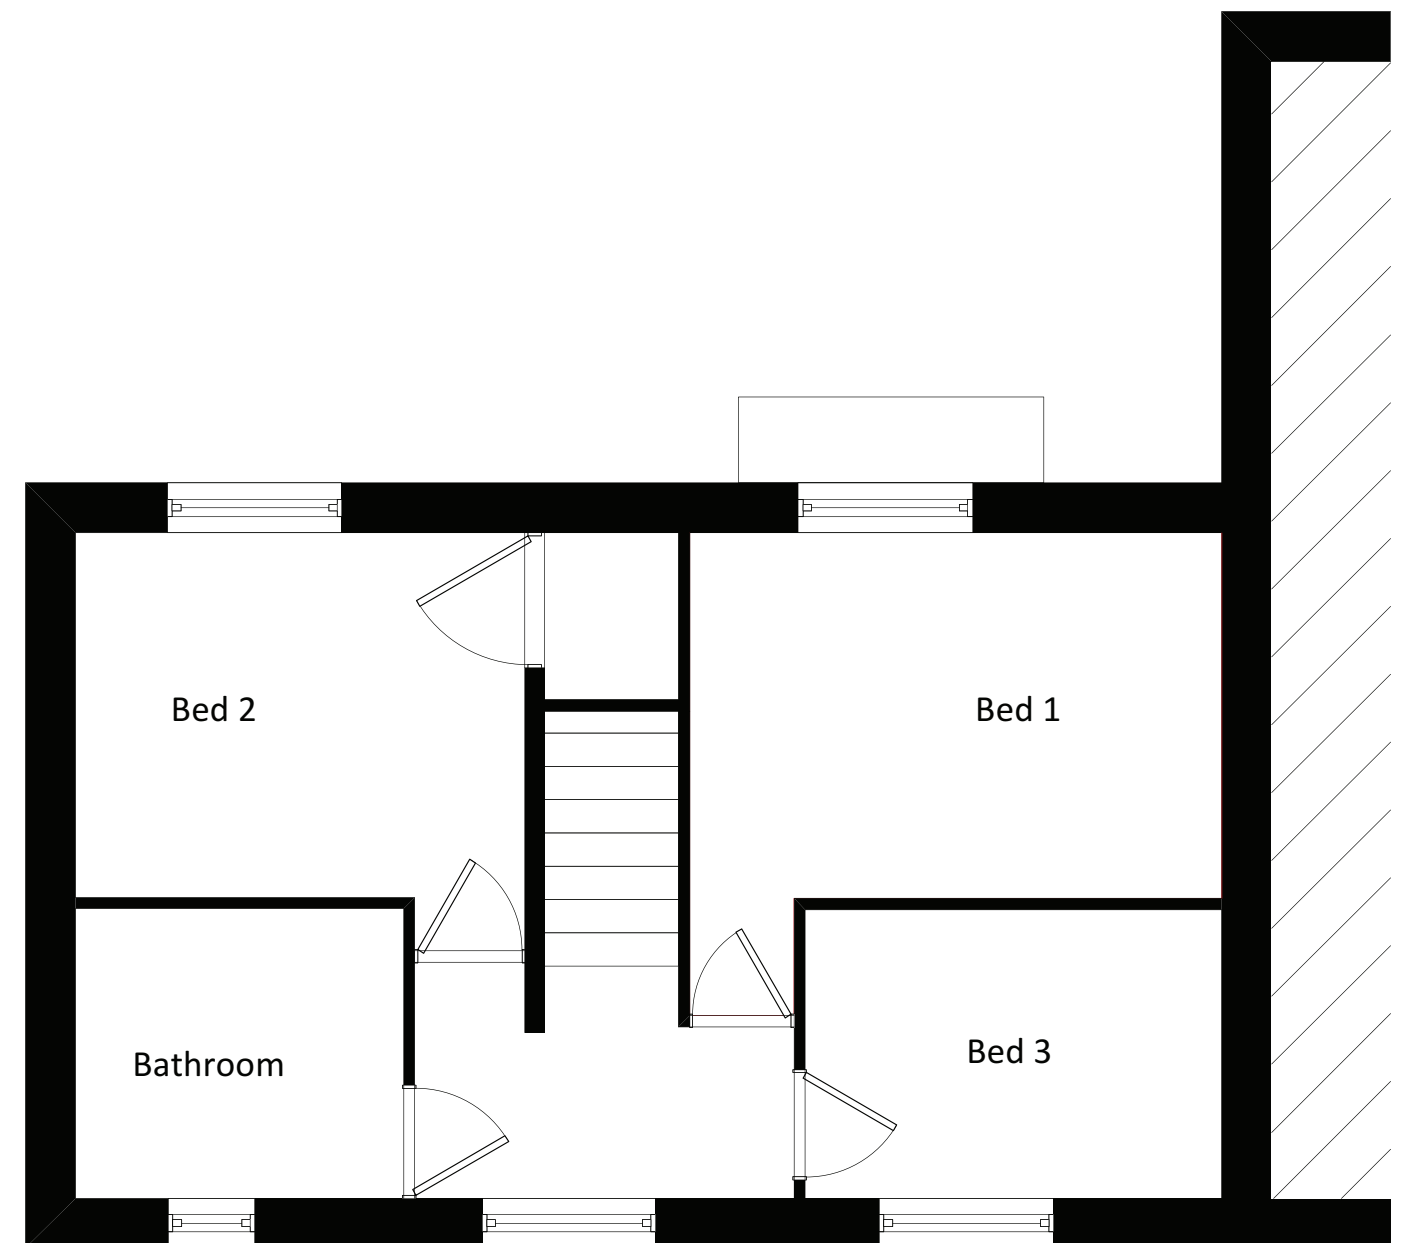

FIRST FLOOR PLAN

 Skerryvore Designs Ltd Sexton's Tower 2 Caerphilly Road Bassaleg, Newport, NP10 8LE. Phone 01633 897922 Mobile 07816 934352 steve_groucott@hotmail.com	JOB TITLE 2 Berry Square, Dowlais, CF48 3AL	DRAWING TITLE Existing plans	<table><tr><td>DRAWING No.</td><td>SD779-01</td></tr><tr><td>SCALE</td><td>1:50 @ A3</td></tr><tr><td>DATE</td><td>Oct 2022</td></tr></table>	DRAWING No.	SD779-01	SCALE	1:50 @ A3	DATE	Oct 2022
	DRAWING No.	SD779-01							
	SCALE	1:50 @ A3							
DATE	Oct 2022								