



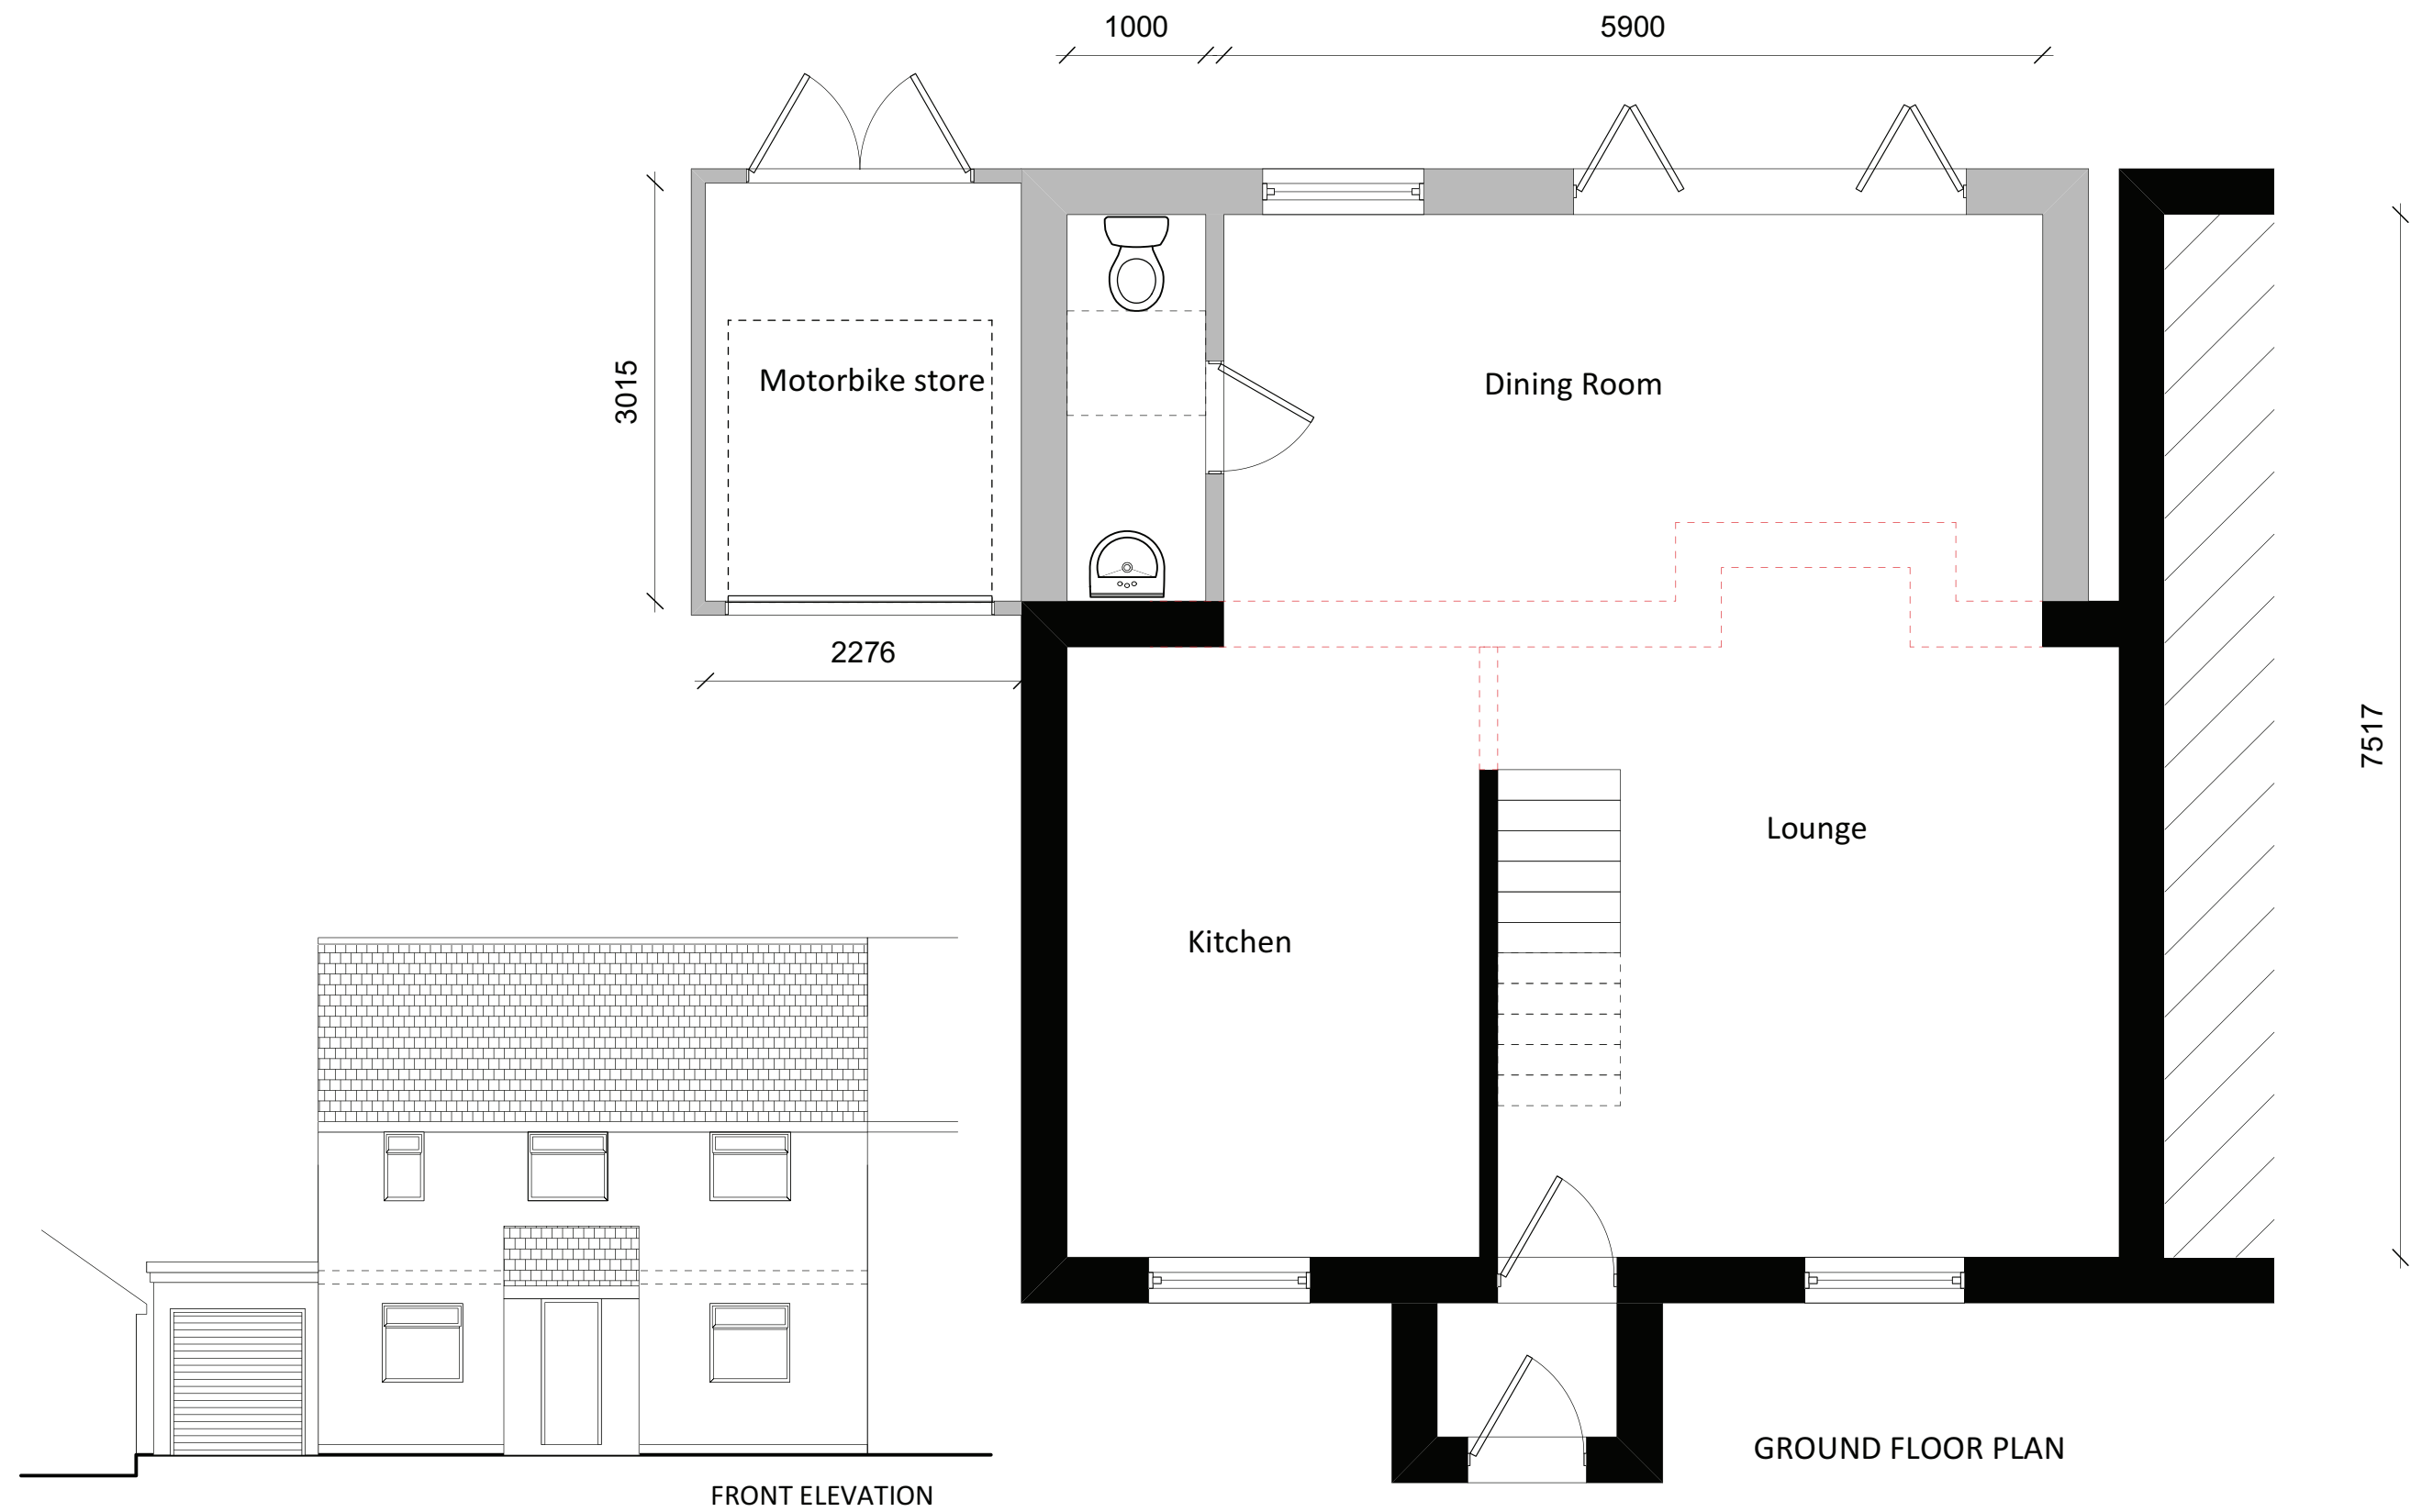

Materials

- Roof - Marley Ludlow Plus interlocking tiles to match existing
- Fascia board - White UPVC to match existing
- Walls - Yellow brick to match existing
- Guttering - White UPVC to match existing
- Windows - White UPVC to match existing
- Doors - White UPVC patio doors/ white power coated aluminium bifold

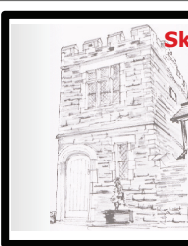

Skerryvore Designs Ltd
 Sexton's Tower
 2 Caerphilly Road
 Bassaleg,
 Newport,
 NP10 8LE.
 Phone **01633 897922**
 Mobile **07816 934352**
steve_groucott@hotmail.com

JOB

TITLE

2 Berry Square,
Dowlais,
CF48 3AL

DRAWING

TITLE

Proposed Ground
floor plan and elevation

DRAWING No. SD779-03D

SCALE 1:50 / 1:100 @ A3

DATE Dec 2022