




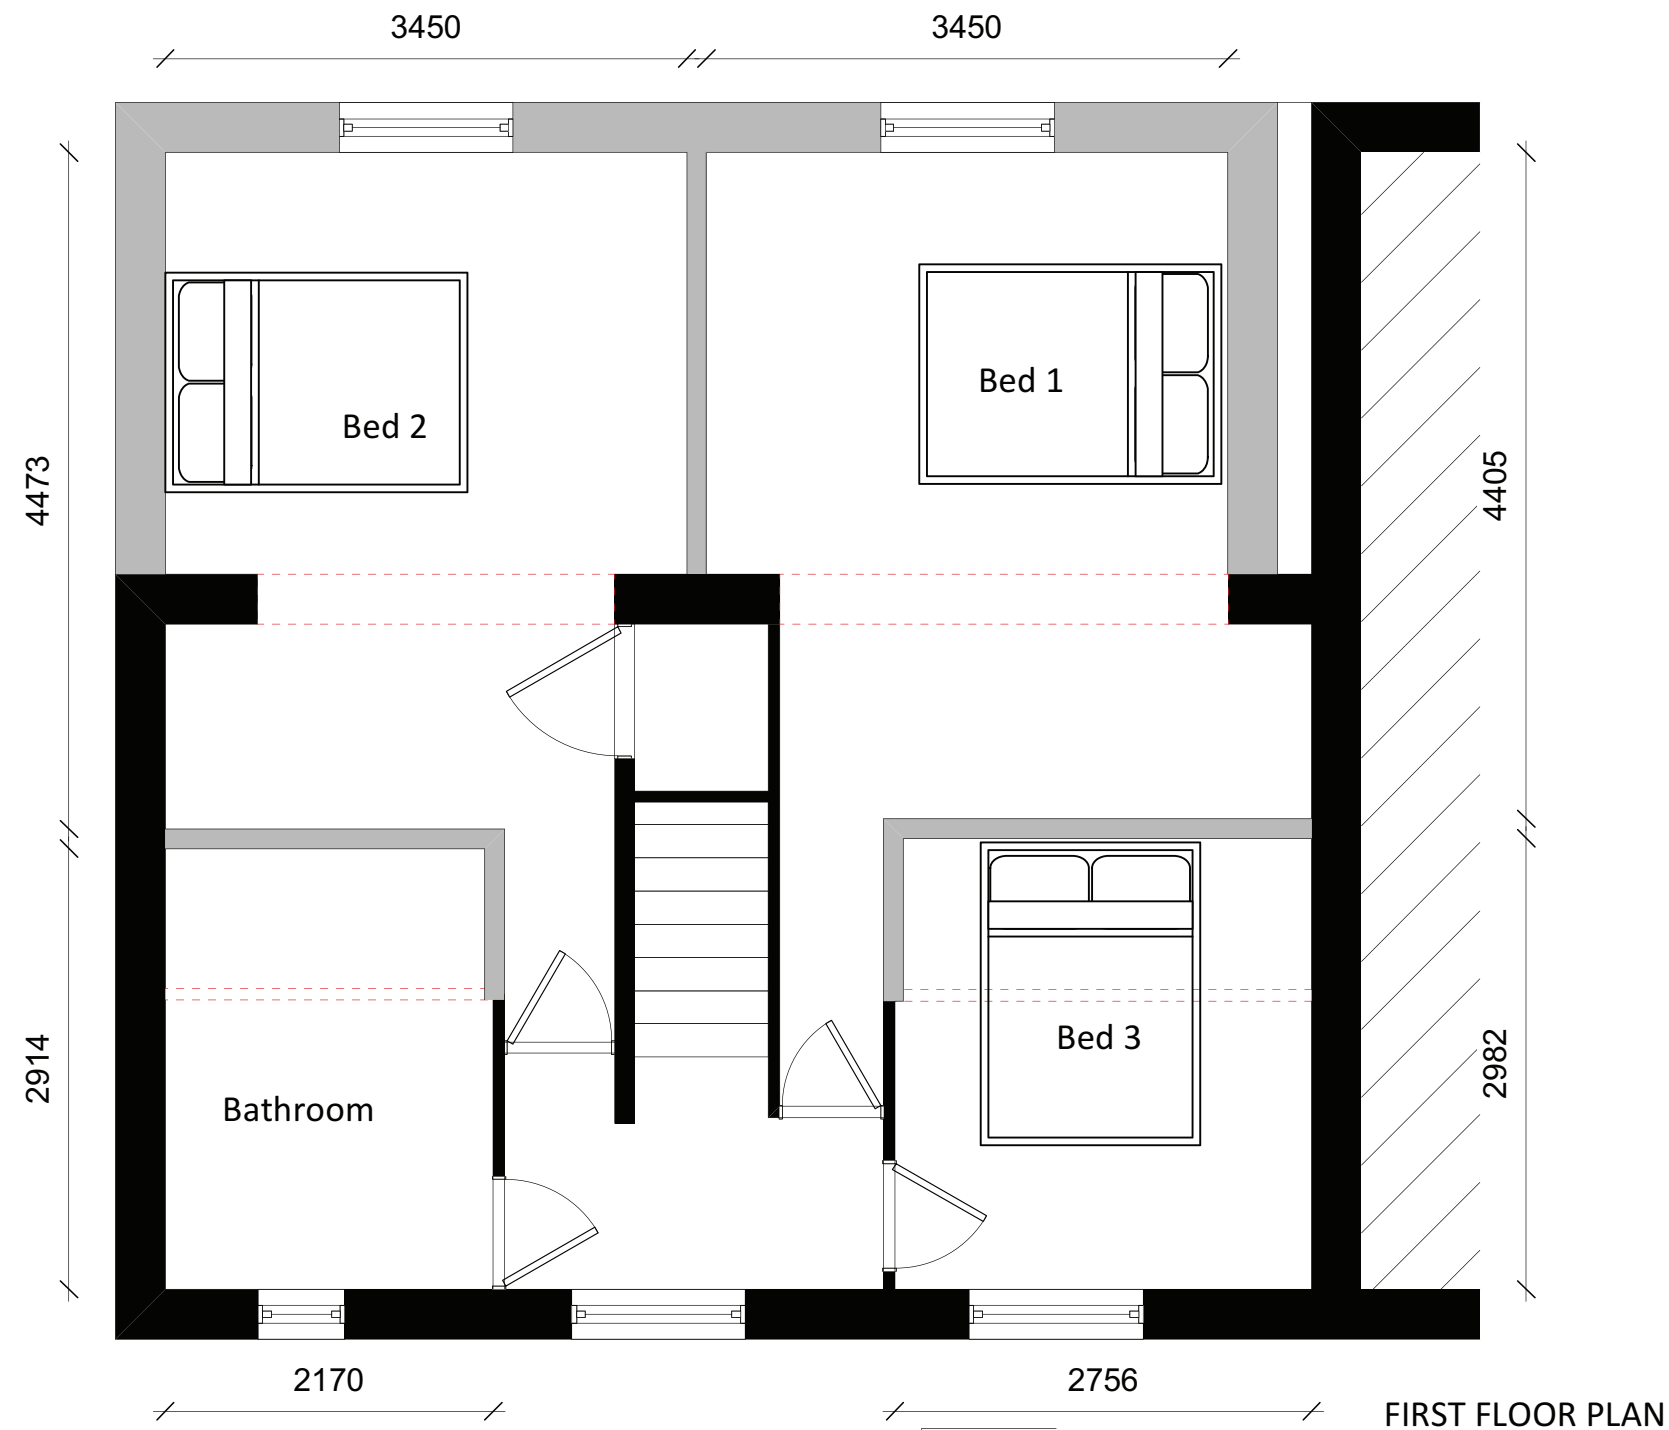

REAR ELEVATION

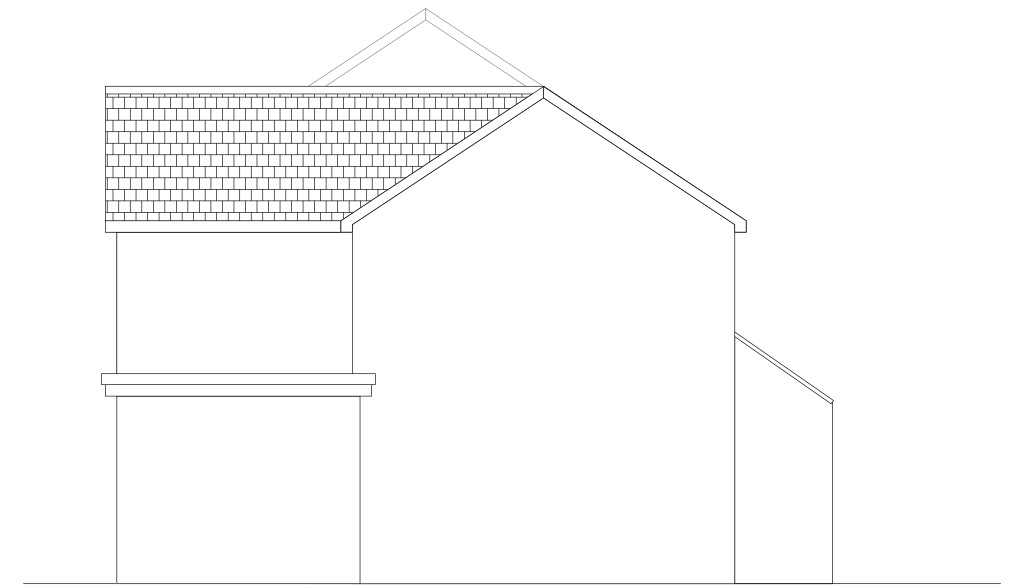

SIDE ELEVATION

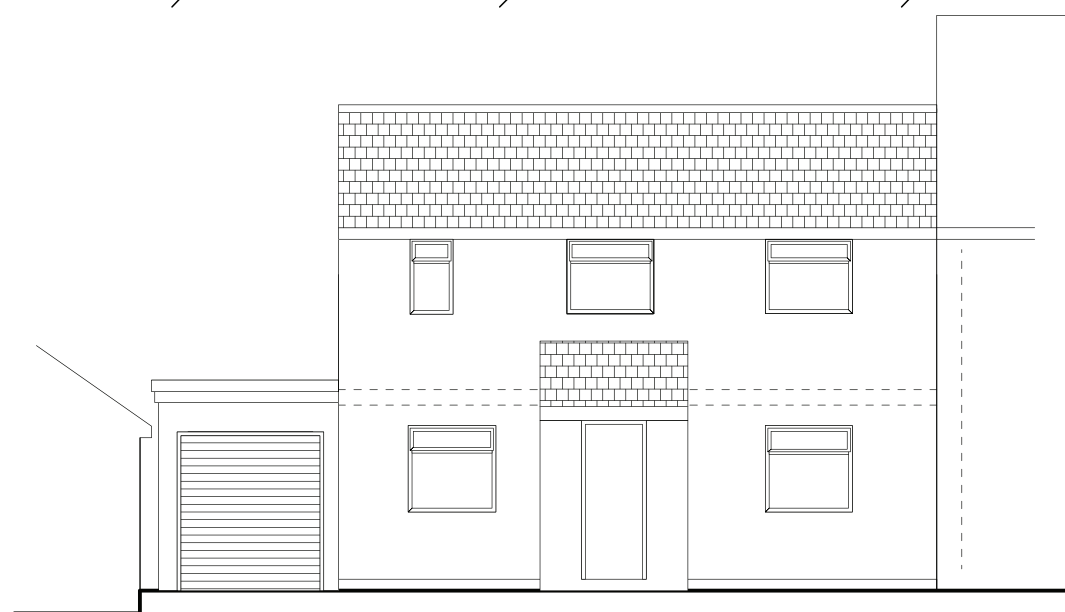

FRONT ELEVATION

 Skerryvore Designs Ltd Sexton's Tower 2 Caerphilly Road Bassaleg, Newport, NP10 8LE. Phone 01633 897922 Mobile 07816 934352 steve_groucott@hotmail.com	JOB TITLE 2 Berry Square, Dowlais, CF48 3AL	DRAWING TITLE Proposed first floor plan and elevations	DRAWING No. SD779-04 SCALE 1:50 / 1:100 @ A3 DATE Dec 2022
--	--	--	--