


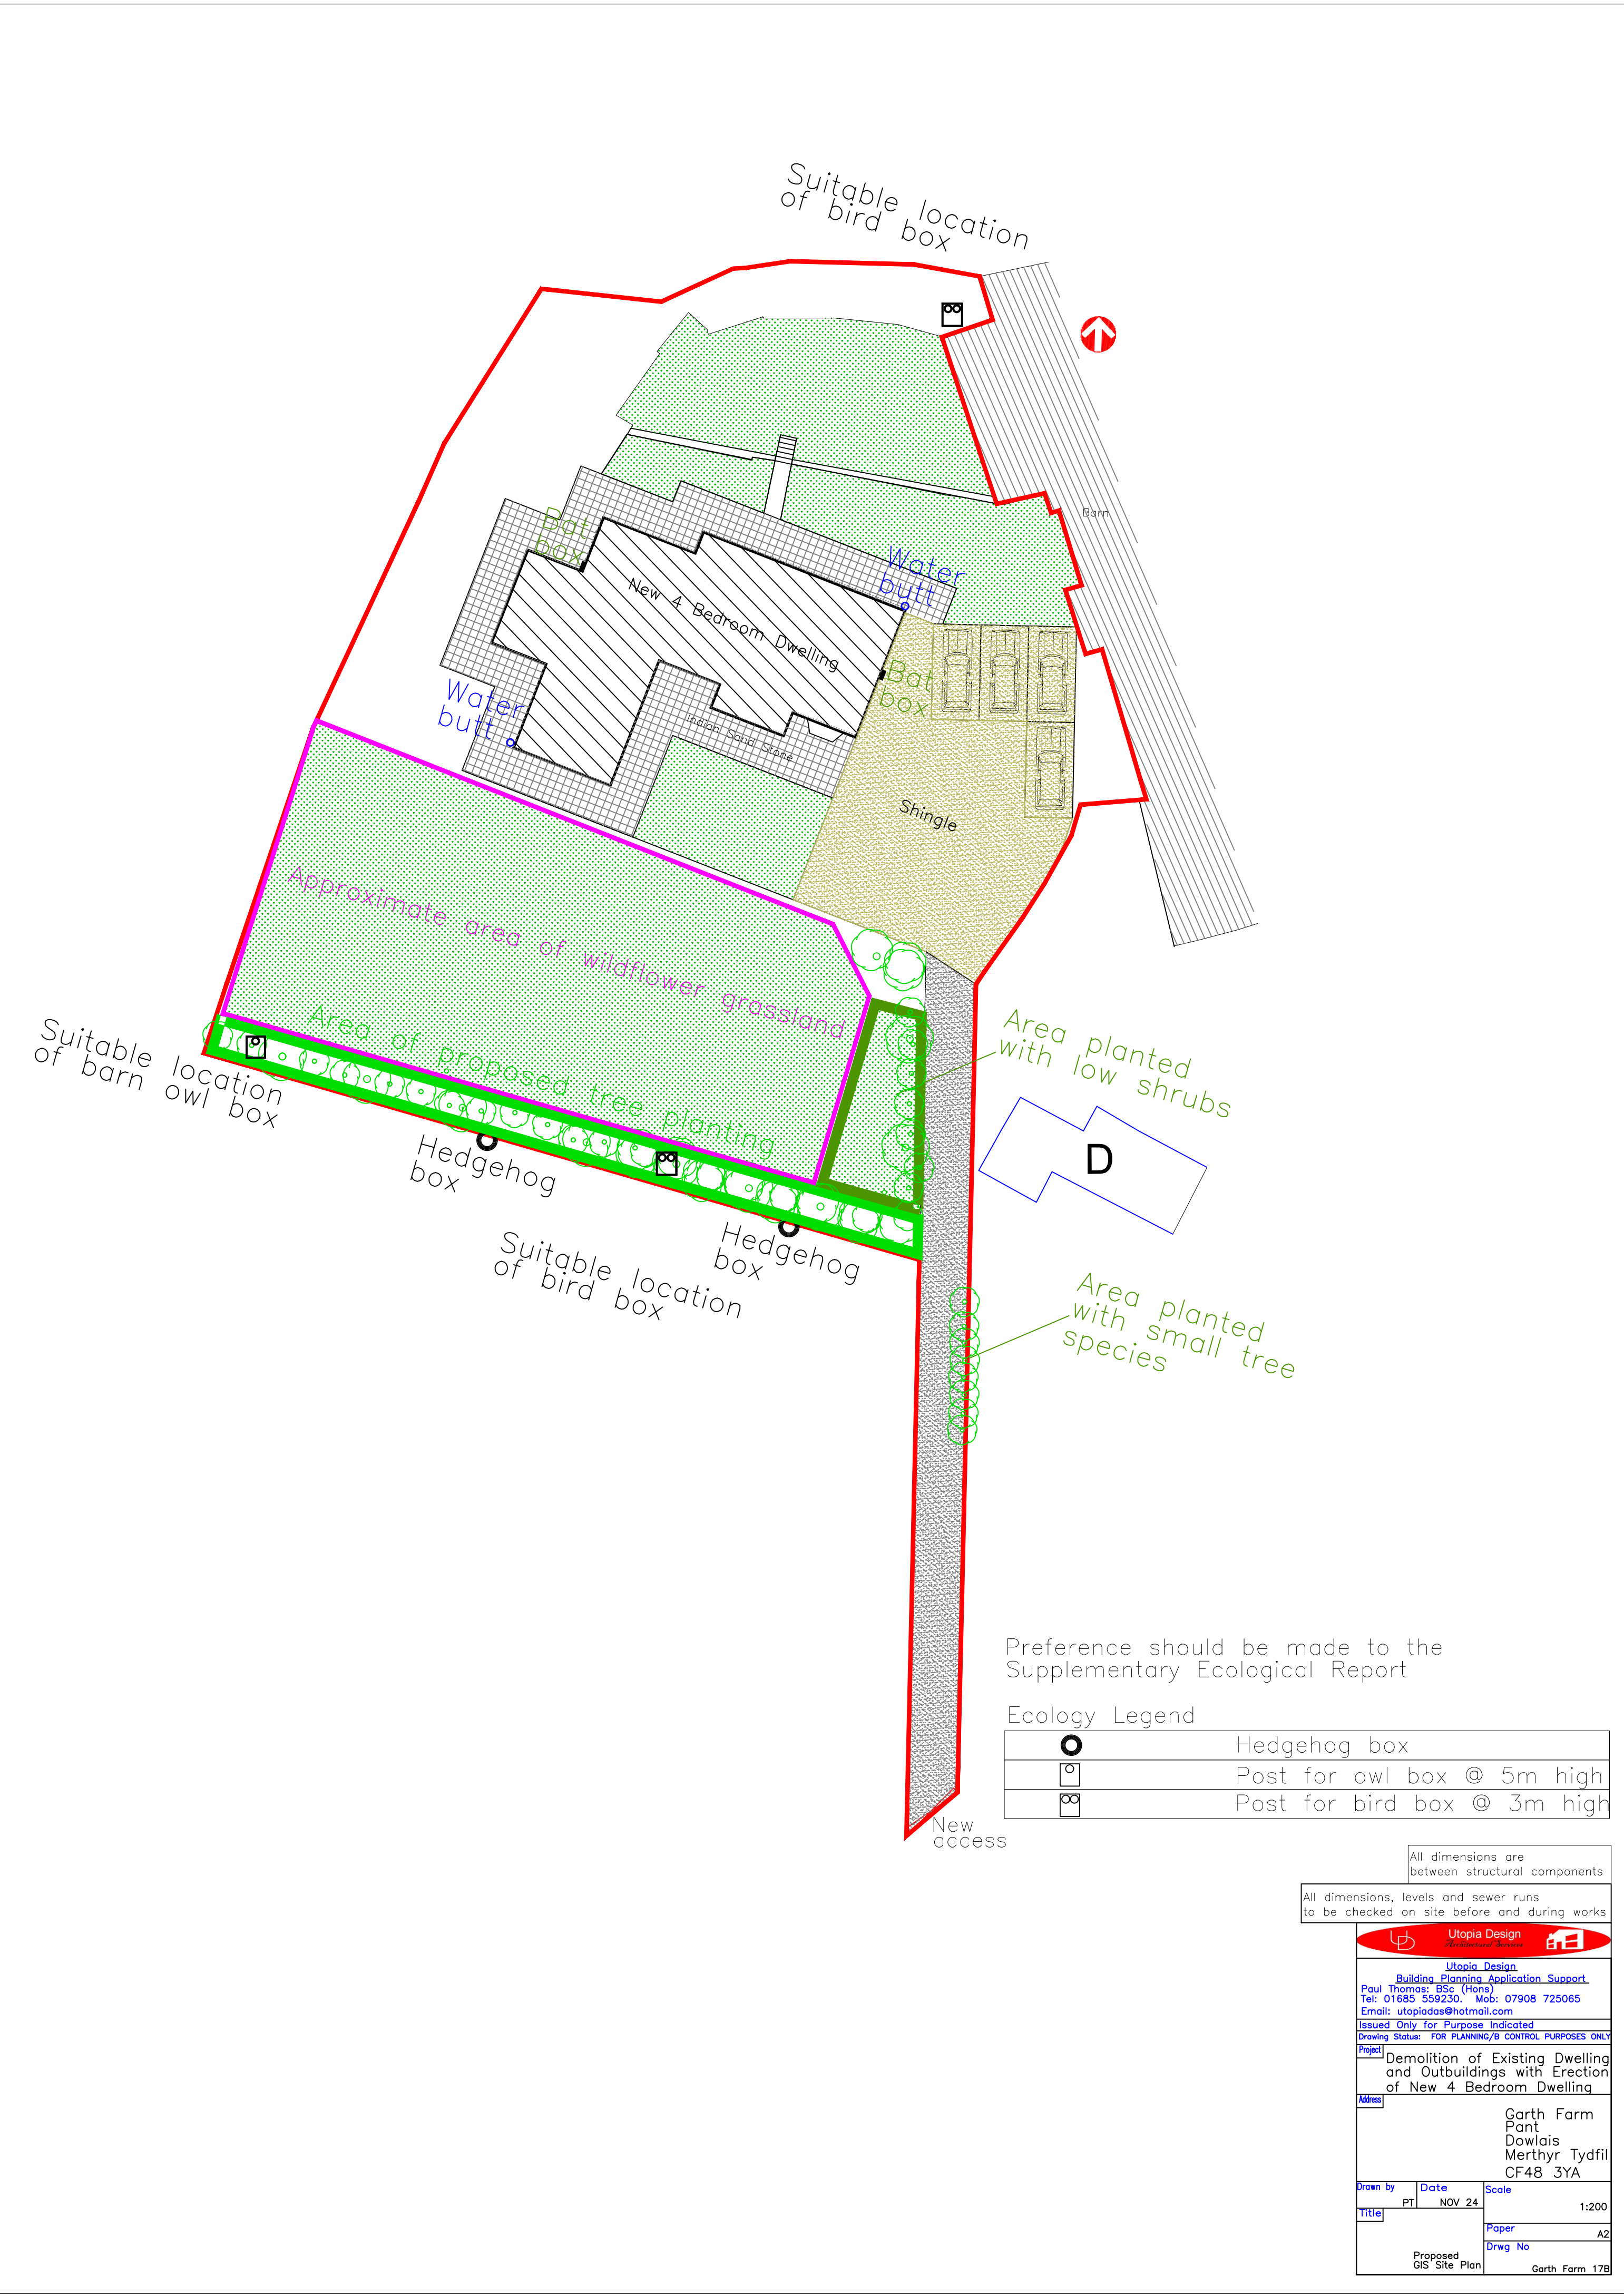

Preference should be made to the Supplementary Ecological Report

Ecology Legend

	Hedgehog box
	Post for owl box @ 5m high
	Post for bird box @ 3m high

All dimensions are between structural components

All dimensions, levels and sewer runs to be checked on site before and during works



Utopia Design
Architectural Services

Utopia Design
Building Planning Application Support
Paul Thomas: BSc (Hons)
Tel: 01685 559230, Mob: 07908 725065
Email: utopias@hotmail.com
Issued Only for Purpose Indicated
Drawing Status: FOR PLANNING/B CONTROL PURPOSES ONLY

Project
Demolition of Existing Dwelling and Outbuildings with Erection of New 4 Bedroom Dwelling

Address
Garth Farm
Pant
Dowlais
Merthyr Tydfil
CF48 3YA

Drawn by PT	Date NOV 24	Scale 1:200
Title Proposed GIS Site Plan		Paper A2
		Drwg No Garth Farm 17B