




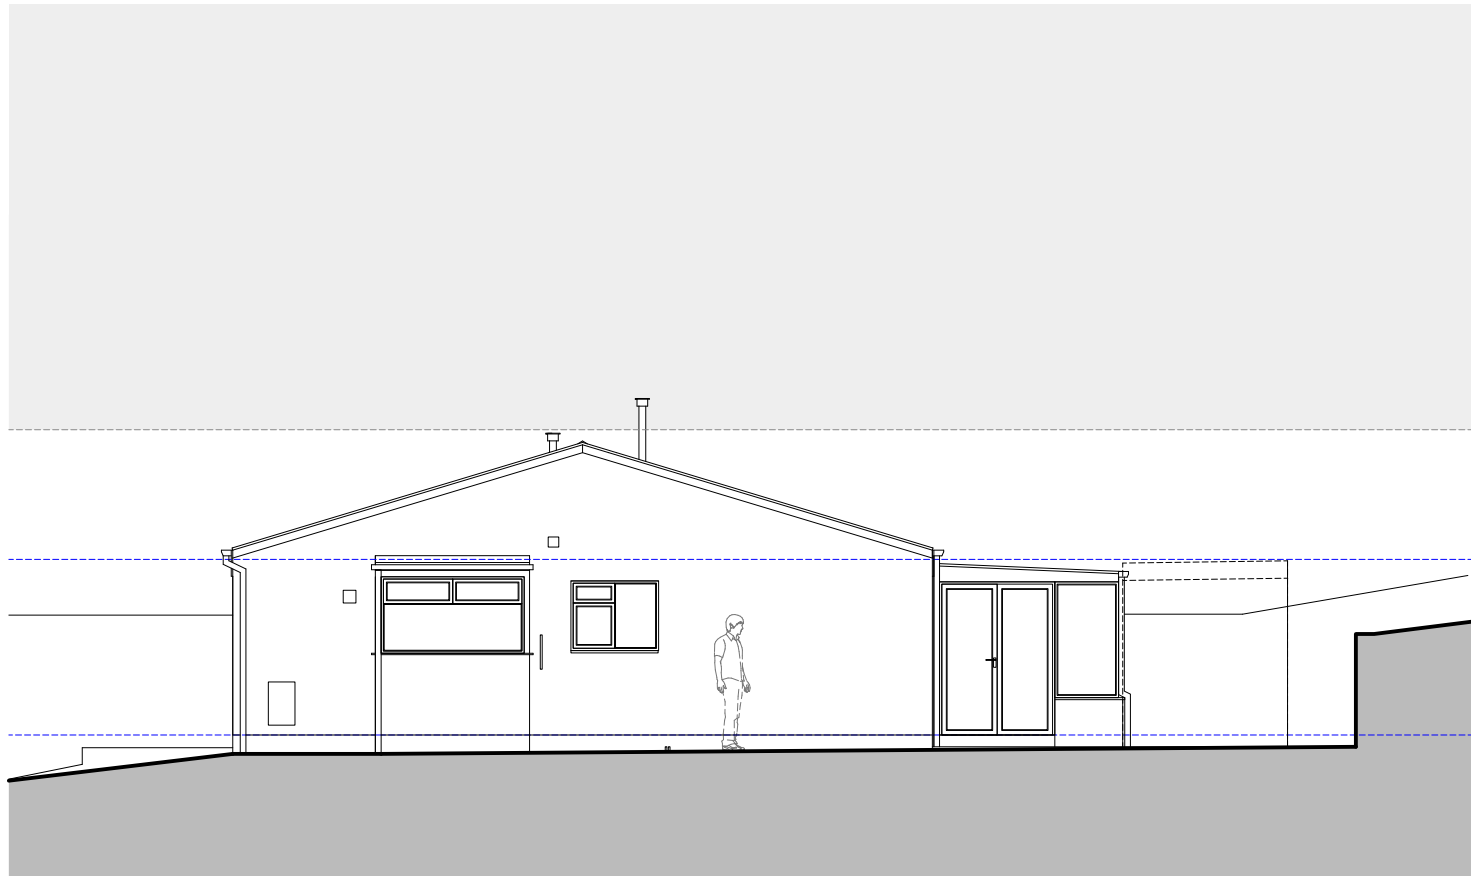


side elevation
existing elevation
scale 1:100

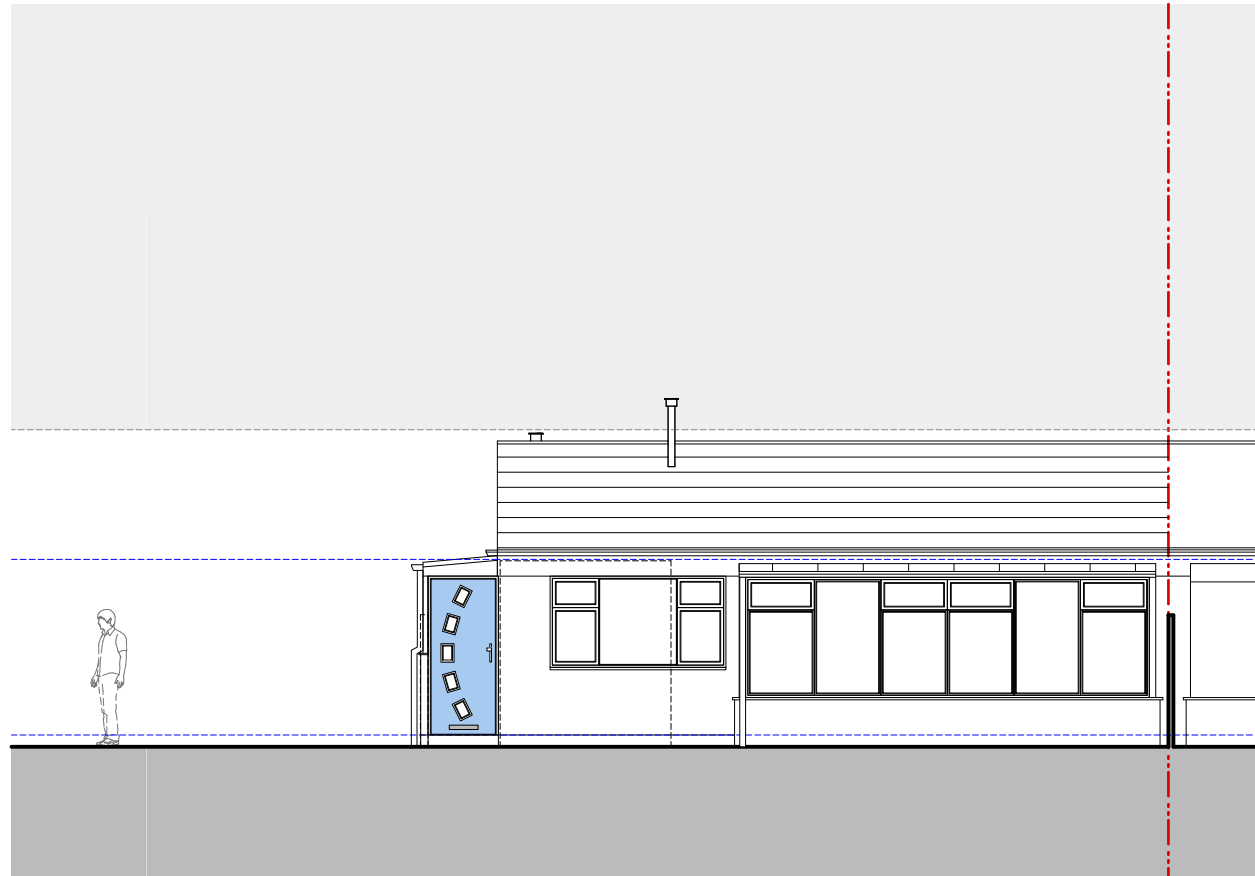


rear elevation

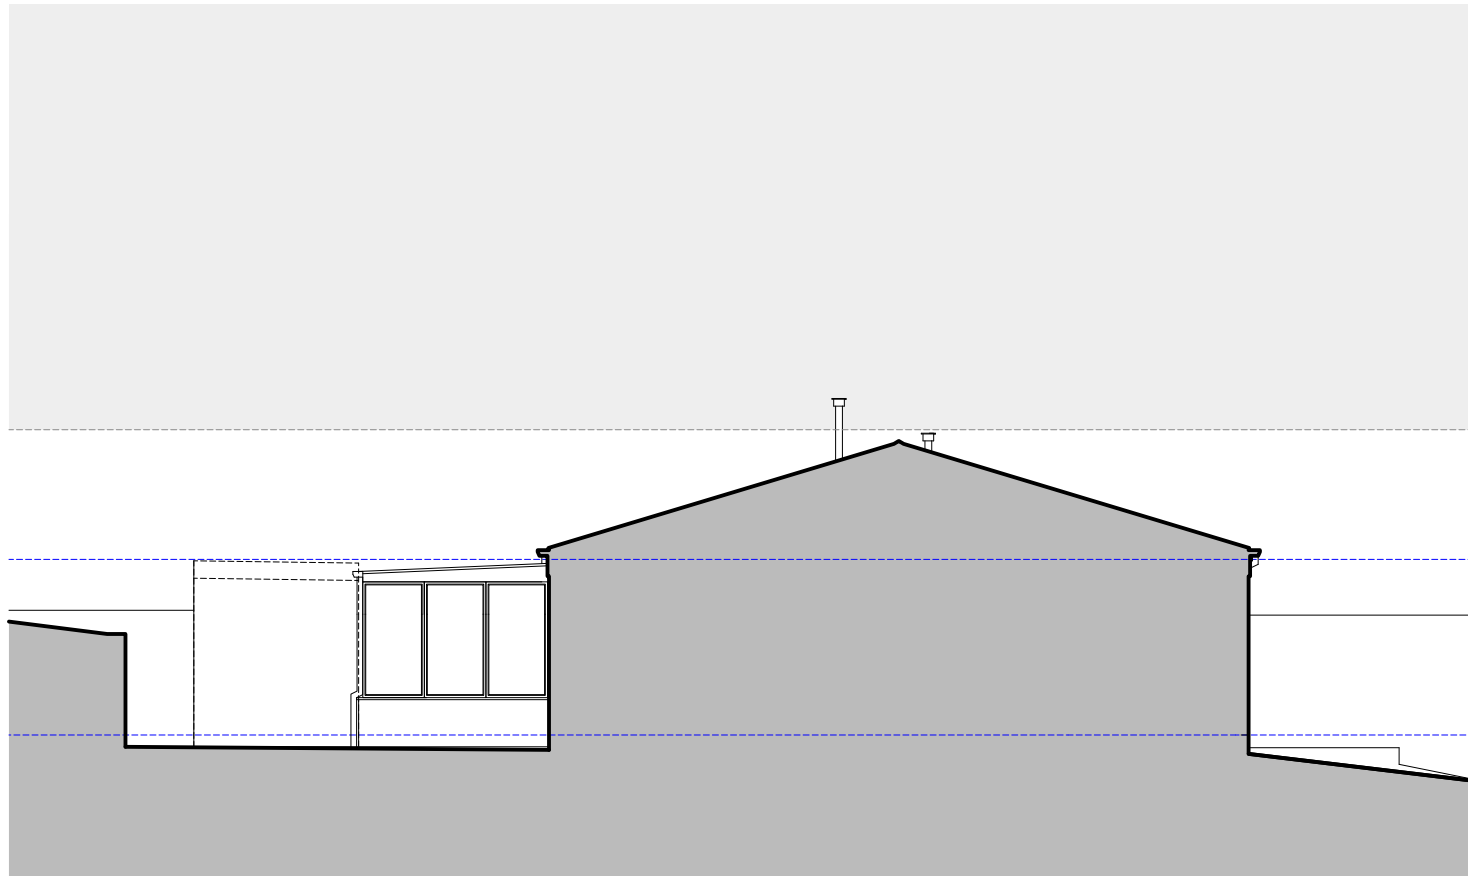

sectional side elevation

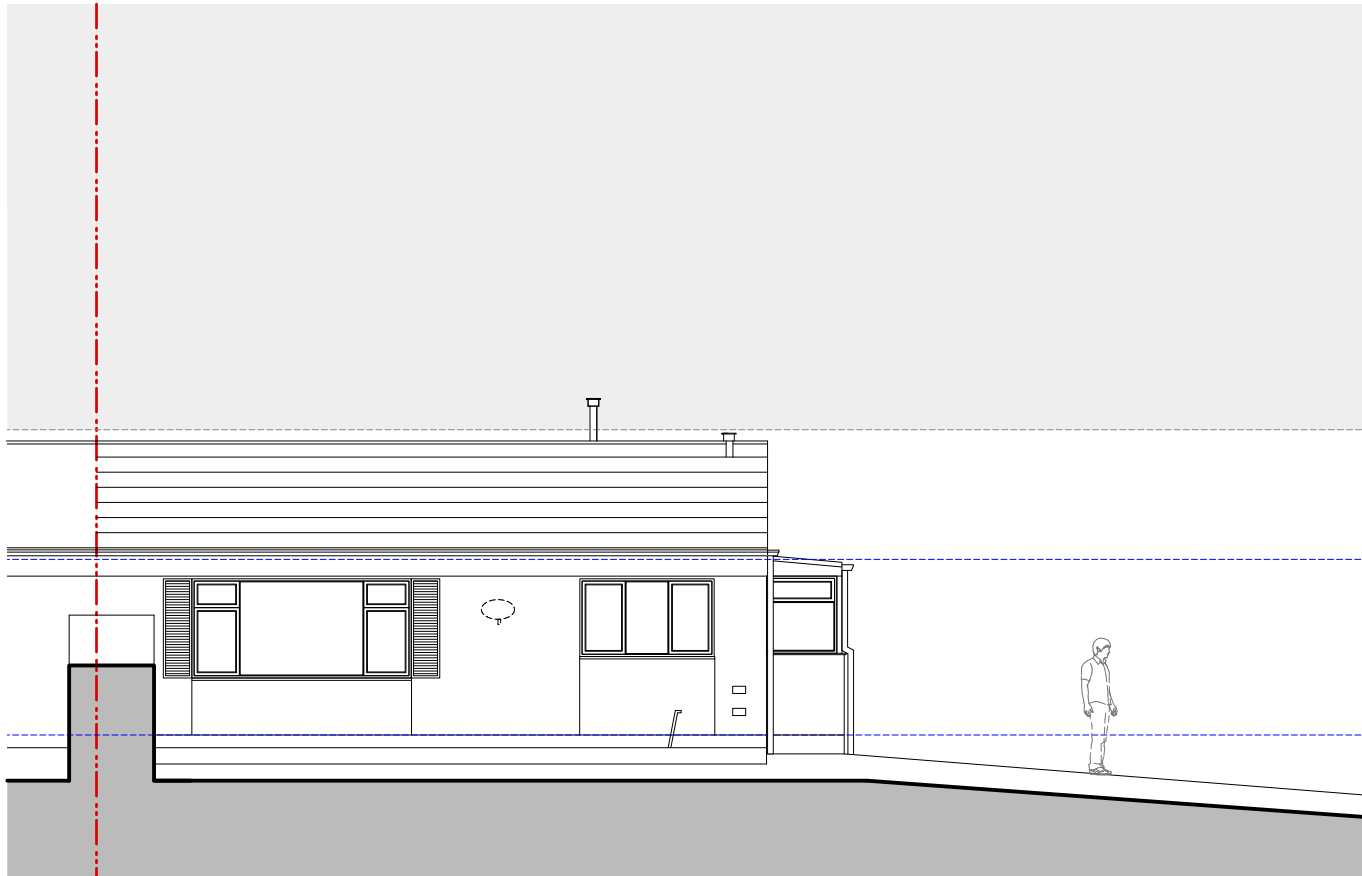


front elevation

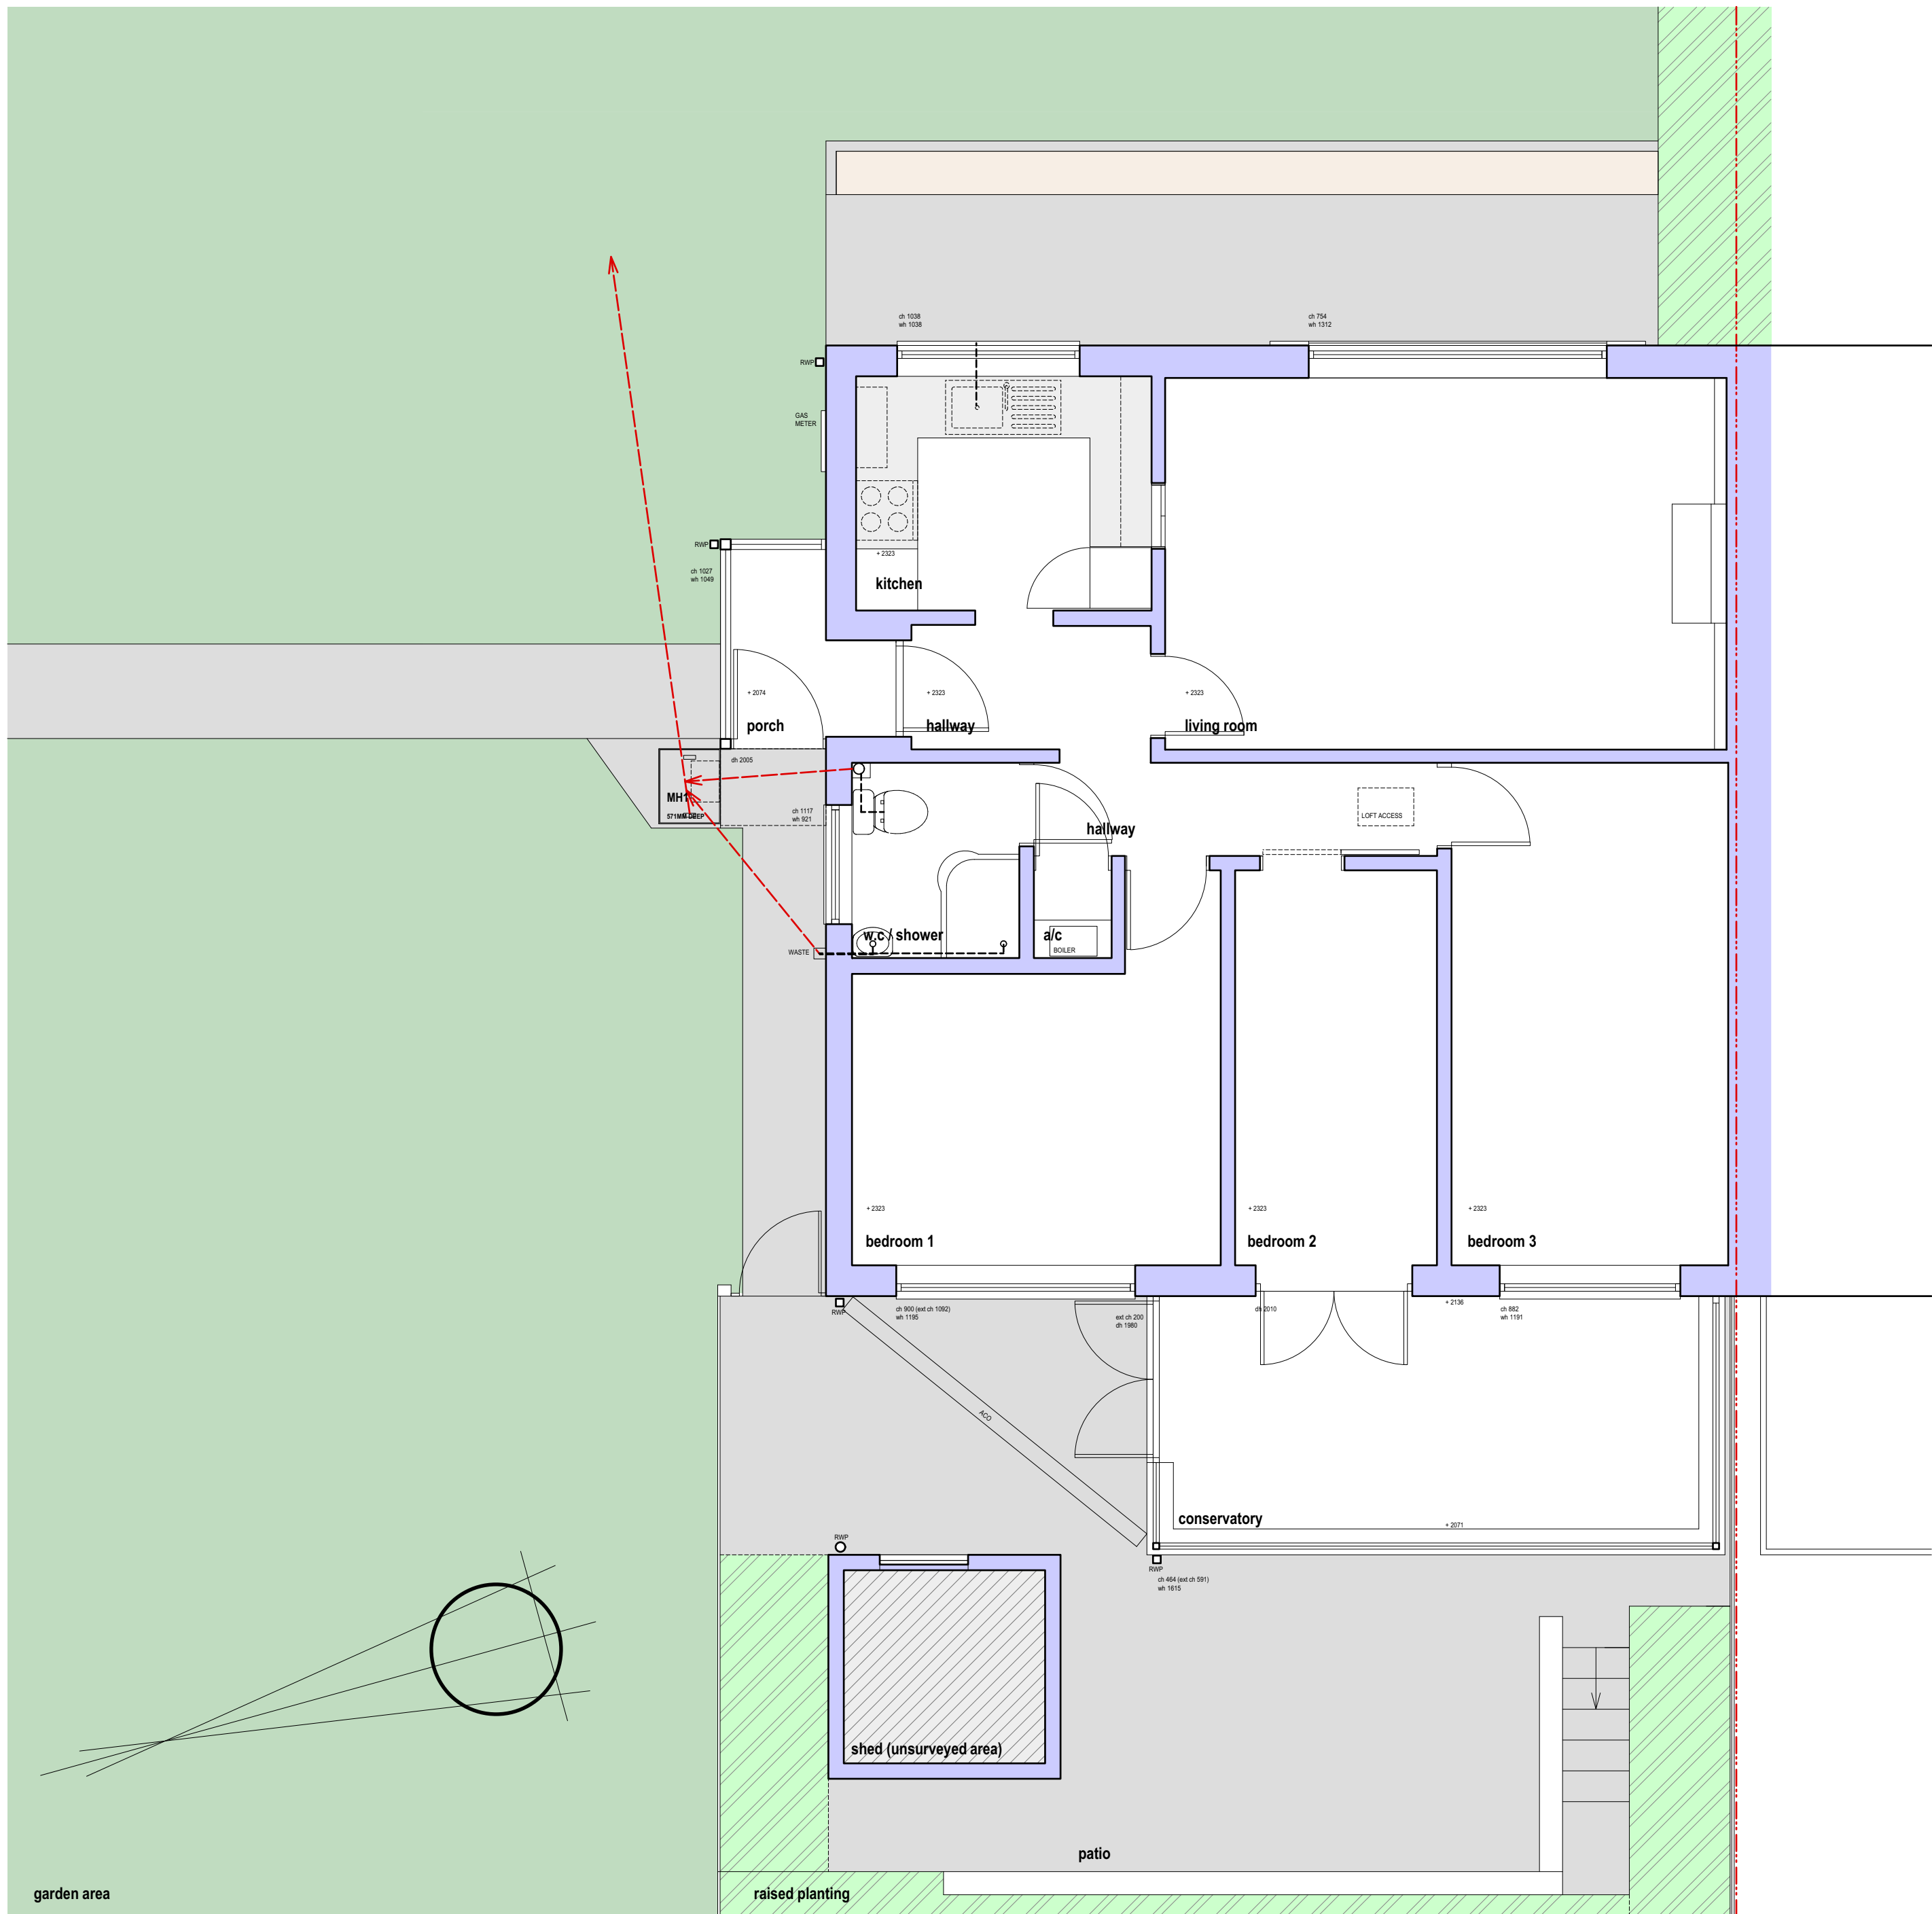

existing ground floor plan
scale 1:50



existing site plan
scale 1:500

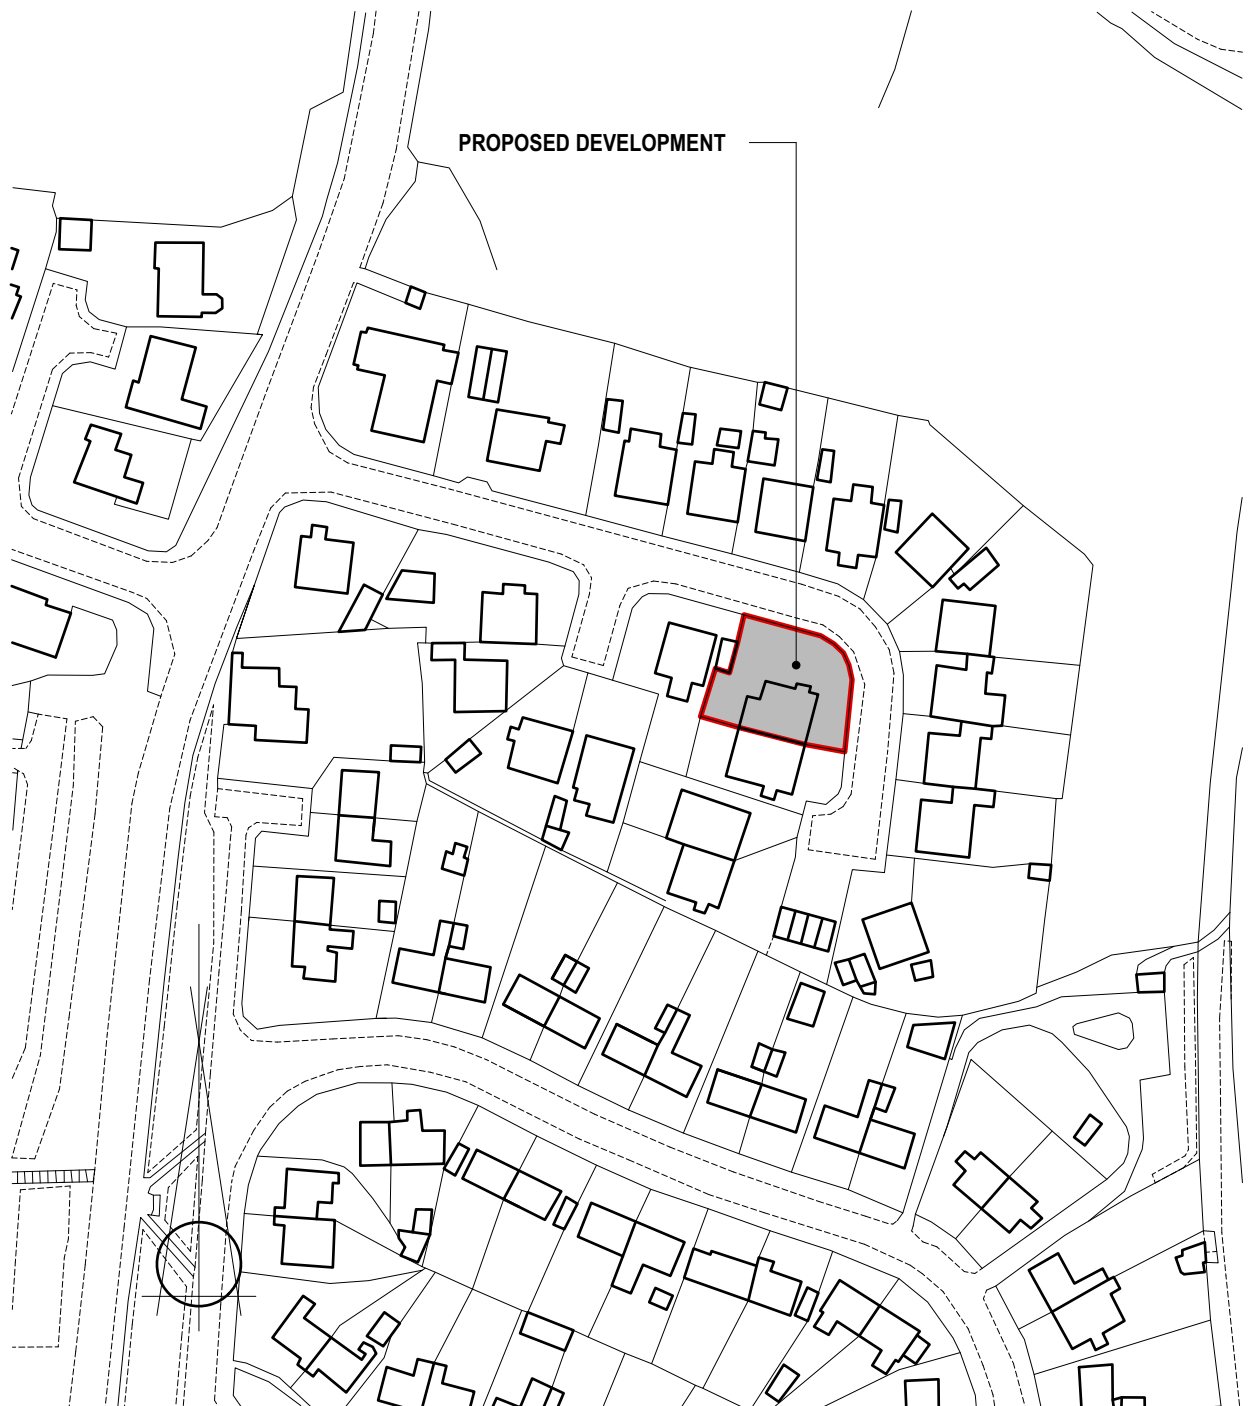

location plan
scale 1:1250

- EXISTING CONSERVATORY
- EXISTING HOUSE
- SITE ENTRANCE (PEDESTRIAN)
- PROPOSED DRIVEWAY INCORPORATING DROP KERBS ON FOOT PATH
NB OBTAIN CONSENT FROM LOCAL AUTHORITY FOR DROPPED KERB AND
VEHICLE CROSS OVER
- GARDEN
- PROPOSED EXTENSION
- PROPOSED DRAINAGE TO BE CONFIRMED ON SITE
EXISTING MANHOLE IN HIGHWAY TO BE LOCATED TO OBTAIN DEPTH / INVERT LEVEL
EXISTING MANHOLE NEXT TO EXISTING FRONT PORCH IS 571MM DEEP
- SITE BOUNDARY
- REMOVE SHED ETC AND CREAT NEW SEATING AREA / PATIO
TO CLIENTS REQUIREMENTS
- ADJACENT PROPERTY
- HIGHWAY / FOOTPATH

- ROOF:-
TILE / POLYCARBONATE ROOF CONSERVATORY
- RWGOODE:-
UPVC COLOUR WHITE
- FABCA / BOFFET:-
UPVC WHITE
- WALLS:-
BRICK (RENDER UNDER FRONT WINDOWS)
- WINDOWS:-
UPVC
- DOORS:-
UPVC

existing materials



photograph

- EXTERNAL WALLS
- CEILING HEIGHT

legend

23 HIGH TREES
TREFECHAN
MERTHYR TYDFIL
CF48 2LE
TEL: 07445 301255

Project PROPOSED EXTENSION / INTERNAL ALTERATIONS AT THE ABOVE PROPERTY

Drawing Title EXISTING SURVEY / PROPOSED SITE PLAN

Scale(s)
1:50 1:100 1:500 1:1250
(To relate scale print at A1 size)

Date
MAY 2023

Drawing No.
RW - 01

Status

Rev