




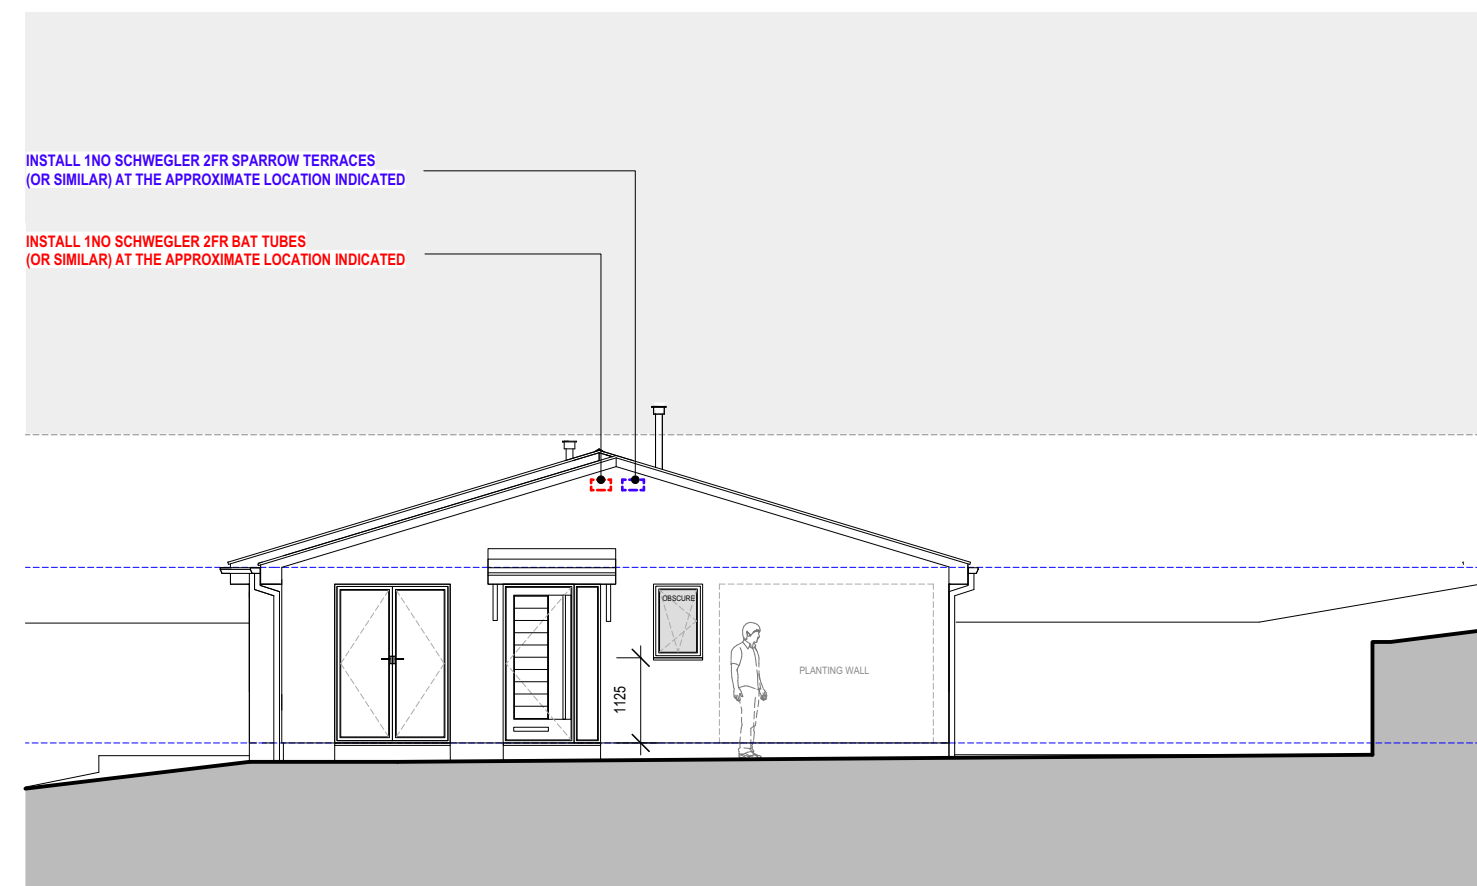


side elevation
p r o p o s e d e l e v a t i o n
scale 1:100

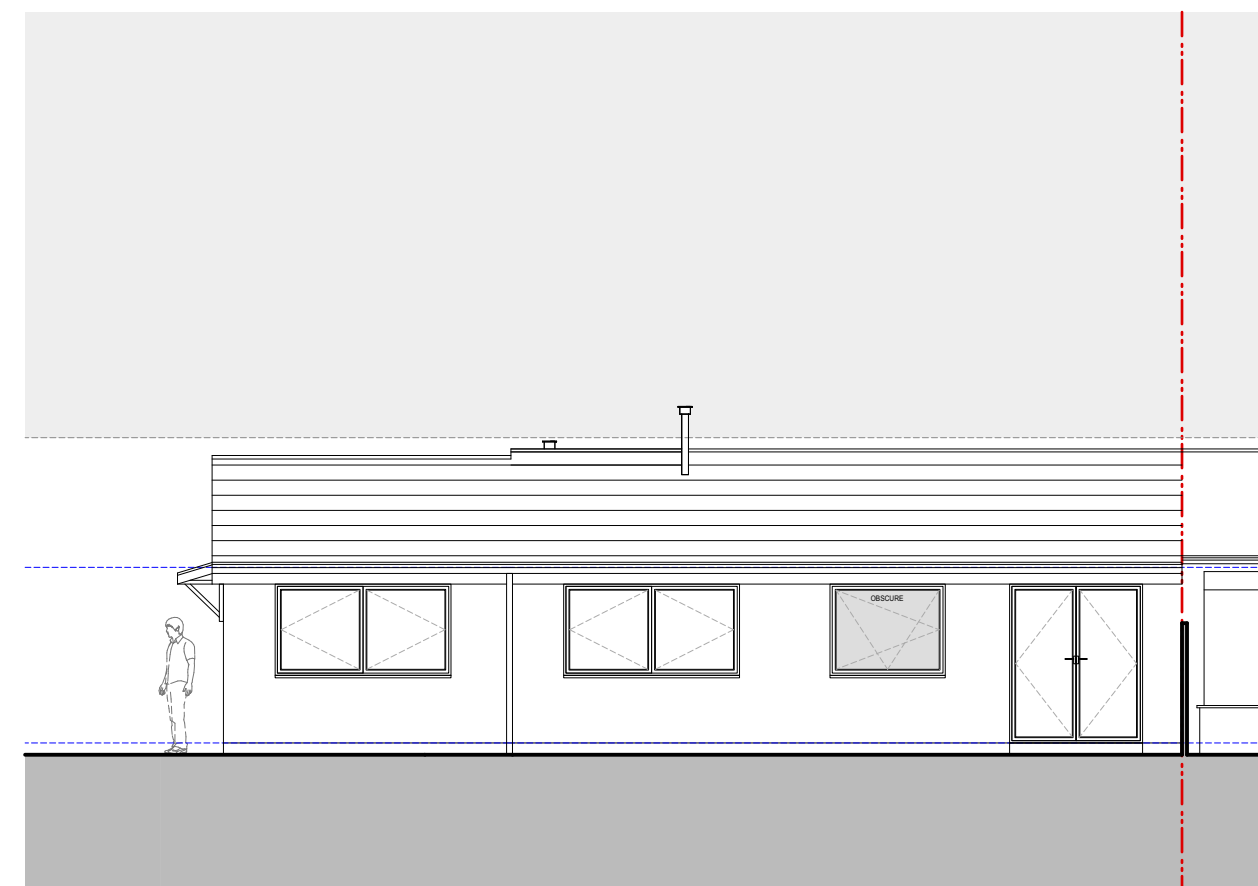


rear elevation

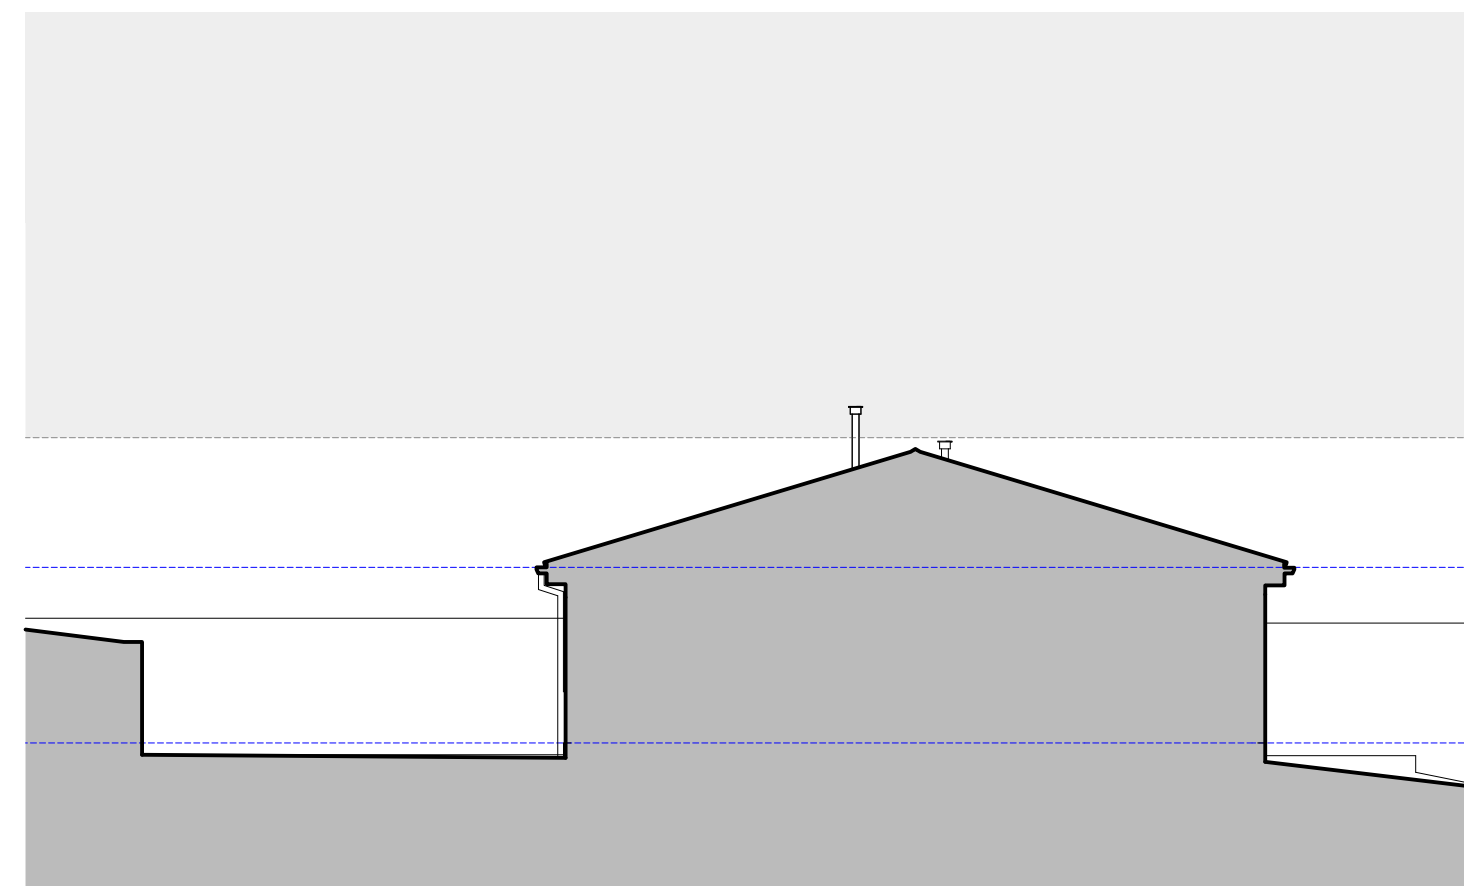

sectional side elevation

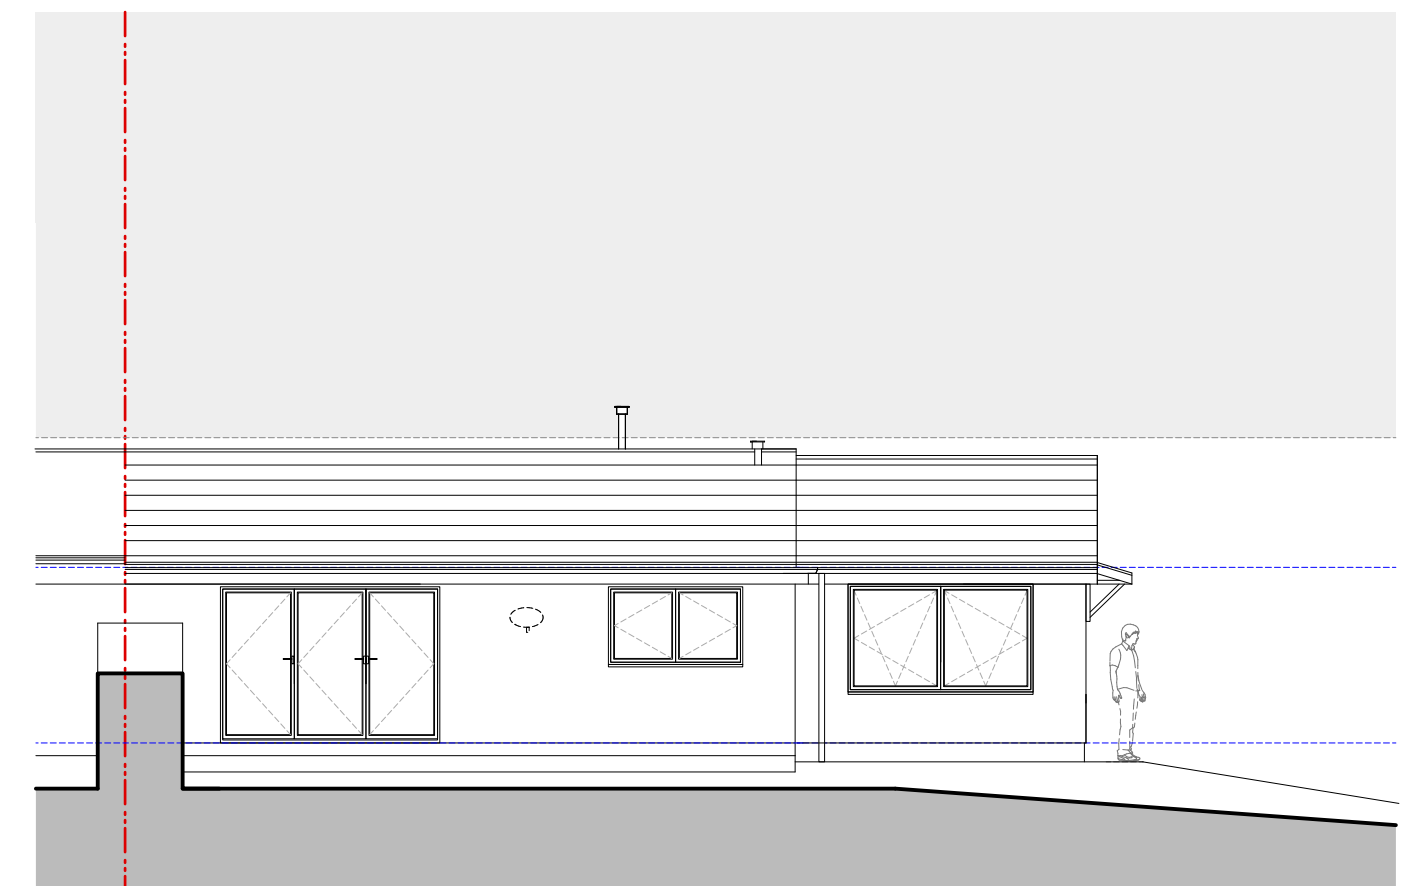

front elevation

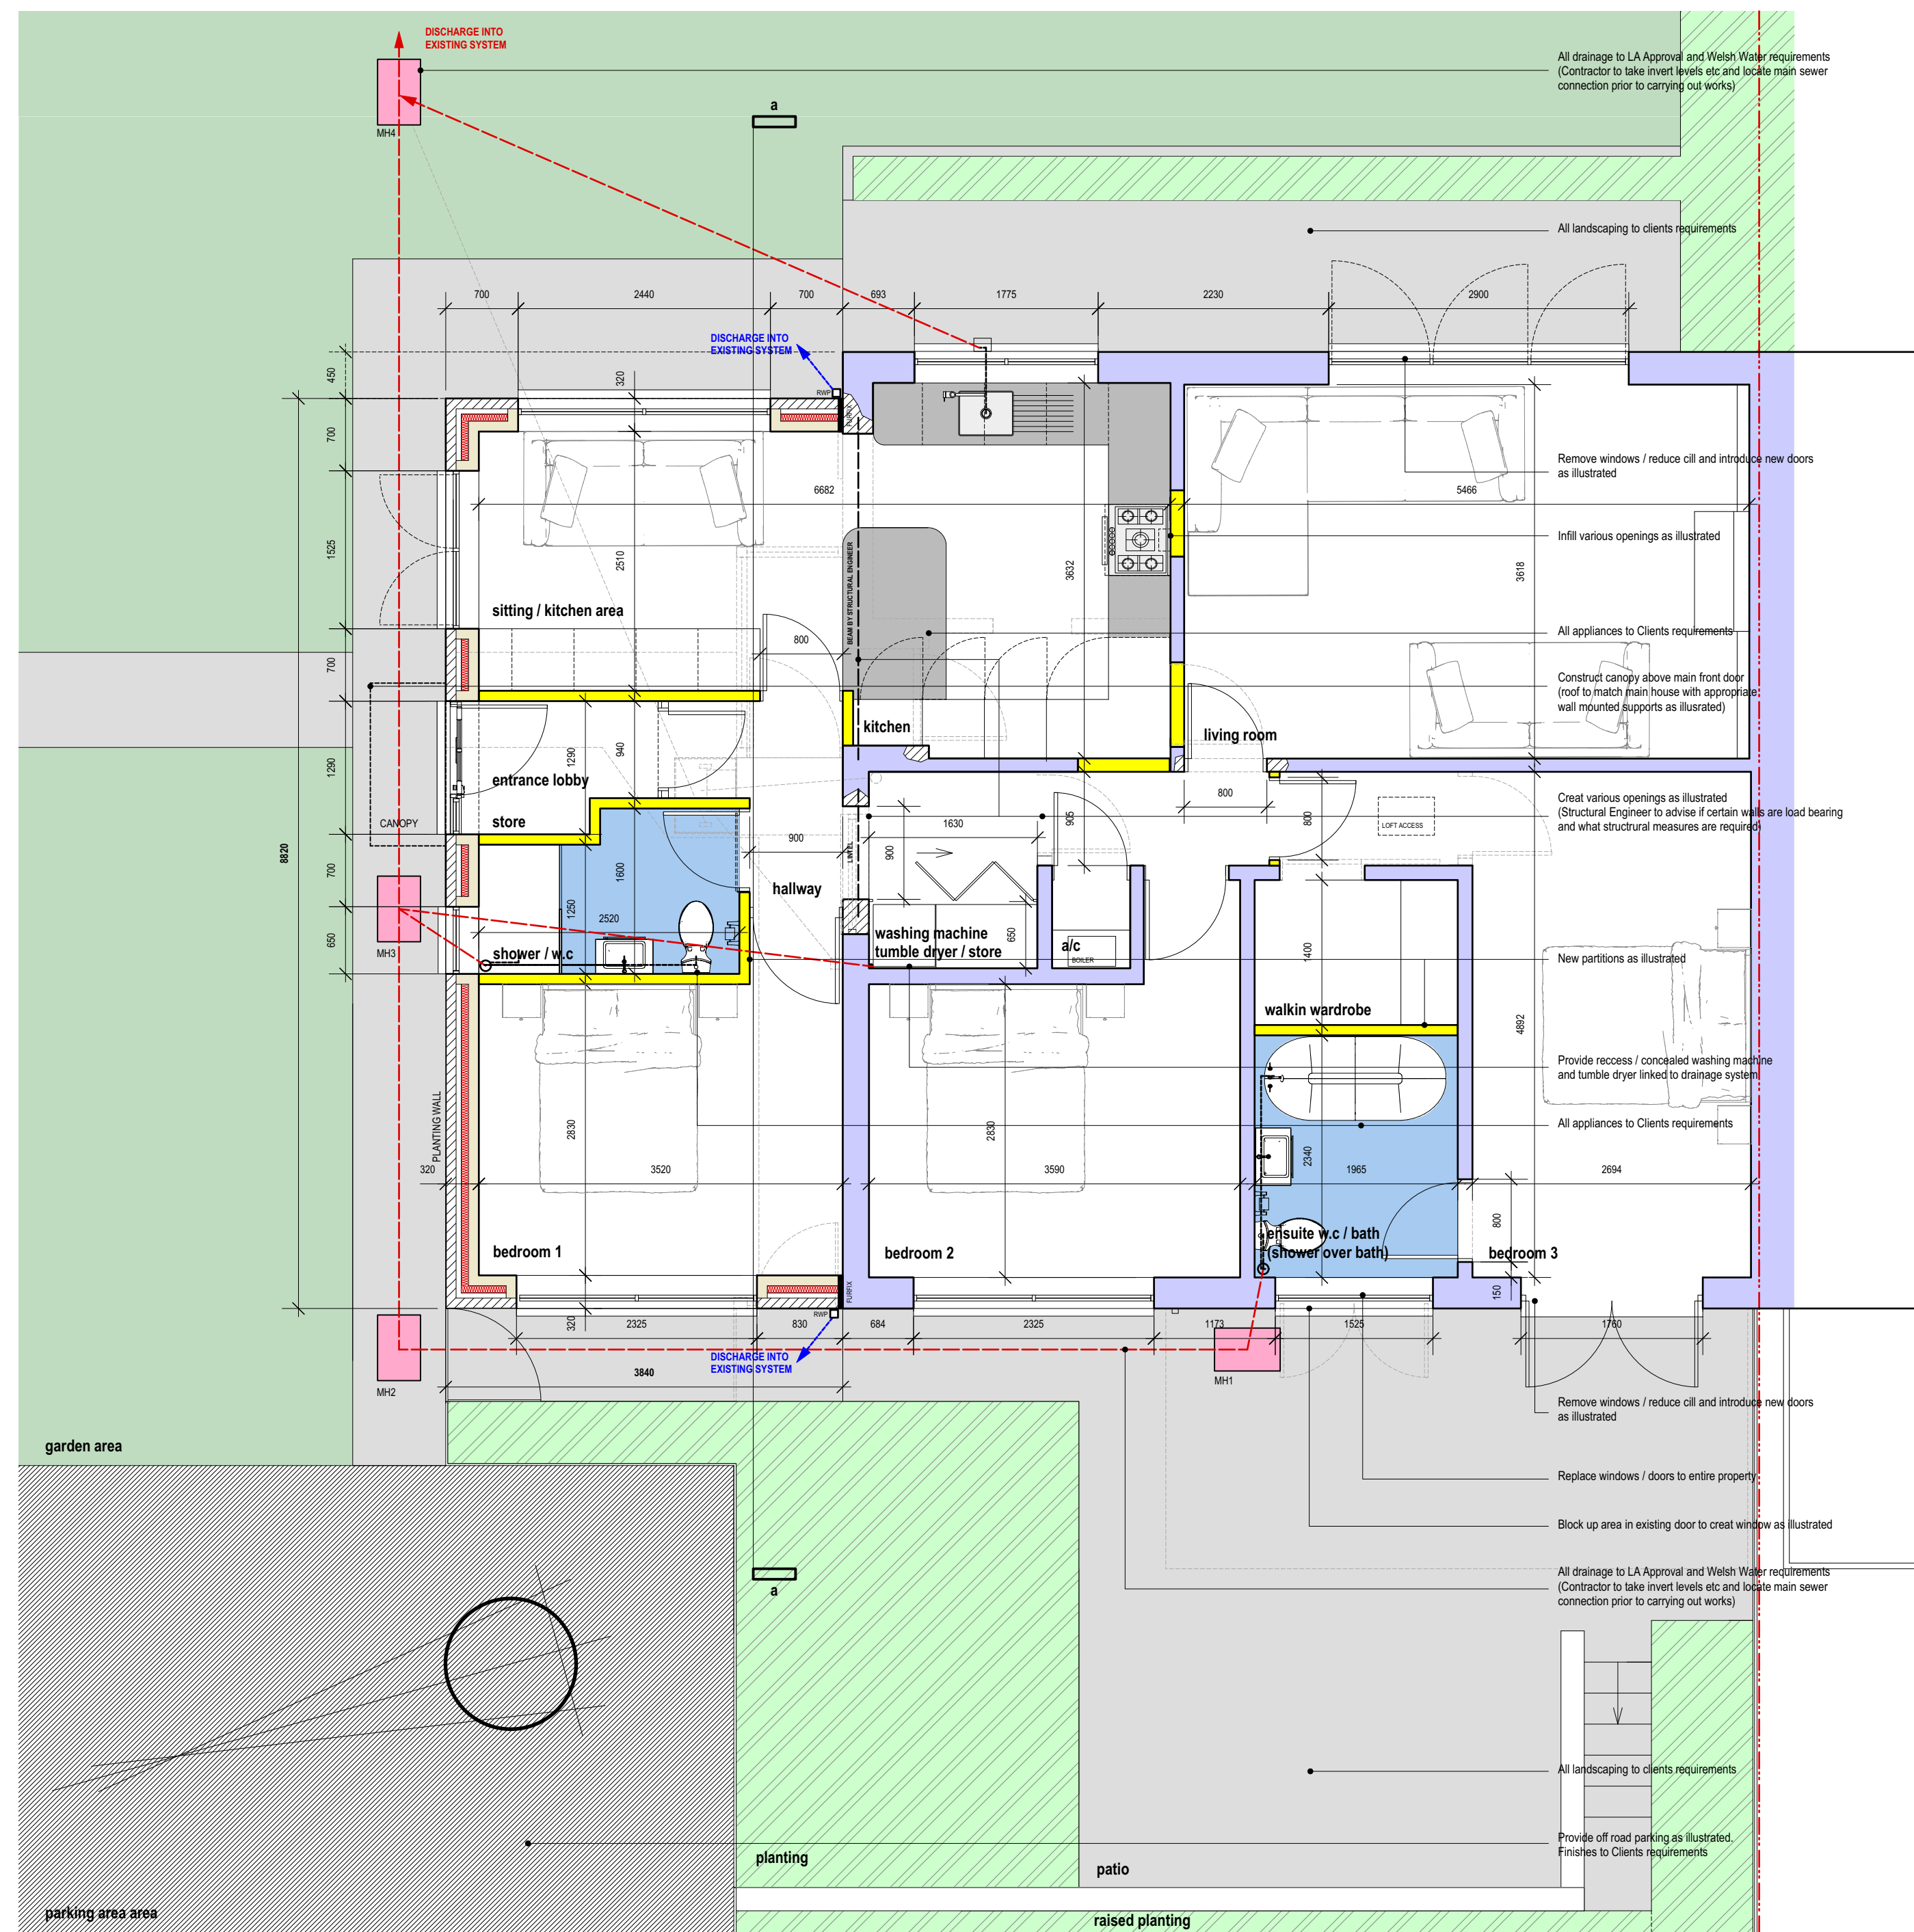

p r o p o s e d g r o u n d f l o o r p l a n
scale 1:50



i m a g e s .

Refer to Drg no RW 03 for:
Specification / Detail Section A - A
Refer to Drg no RW 01 for:
Existing Survey / Proposed Site Plan

Ecology
As a Planning Requirement 1no Bat Tube / 1no Sparrow Terrace is to be installed within the confines of the existing property - The elevation illustrates a possible location.
Ref: 1NO SCHWEGLER 2FR BAT TUBE
Ref: 1NO SCHWEGLER 2FR SPARROW TERRACE

ROOF:
TILE TO MATCH EXISTING

PW0000S:
UPVC COLOUR WHITE (EXACT COLOUR TO BE AGREED BY APPLICANT / CLIENT)

FASCA / SOFFIT:
UPVC WHITE (EXACT COLOUR TO BE AGREED BY APPLICANT / CLIENT)

WALLS:
RENDER (EXACT COLOUR TO BE AGREED BY APPLICANT / CLIENT)

WINDOWS:
UPVC (EXACT COLOUR TO BE AGREED BY APPLICANT / CLIENT)

DOORS:
UPVC / GRP (EXACT COLOUR TO BE AGREED BY APPLICANT / CLIENT)

p r o p o s e d m a t e r i a l s .

EXTENSION GROUND FLOOR AREA: 28.6 SQ M

**23 HIGH TREES
TREFECHAN
MERTHYR TYDFIL
CF48 2LE
TEL: 07445 301255**

Project	PROPOSED EXTENSION / INTERNAL ALTERATIONS AT THE ABOVE PROPERTY
---------	---

Drawing Title	PROPOSED SCHEME (PLANS / ELEVATIONS / IMAGES)		Scale(s)
			1:50 1:100 (To retain scale print at A1 size)
Date	Drawing No.	Status	Rev
MAY 2021	RW - 02		