



NOTES:
All dimensions must be checked on site and not scaled from this drawing.

This plan has been prepared for Planning and / or Building Regulation purposes only.
Some forms of building works may require action by the owners under The Party Wall Act 1986. The adjoining owners are to be informed of the proposals at least one month before commencement of works and their written approvals obtained.

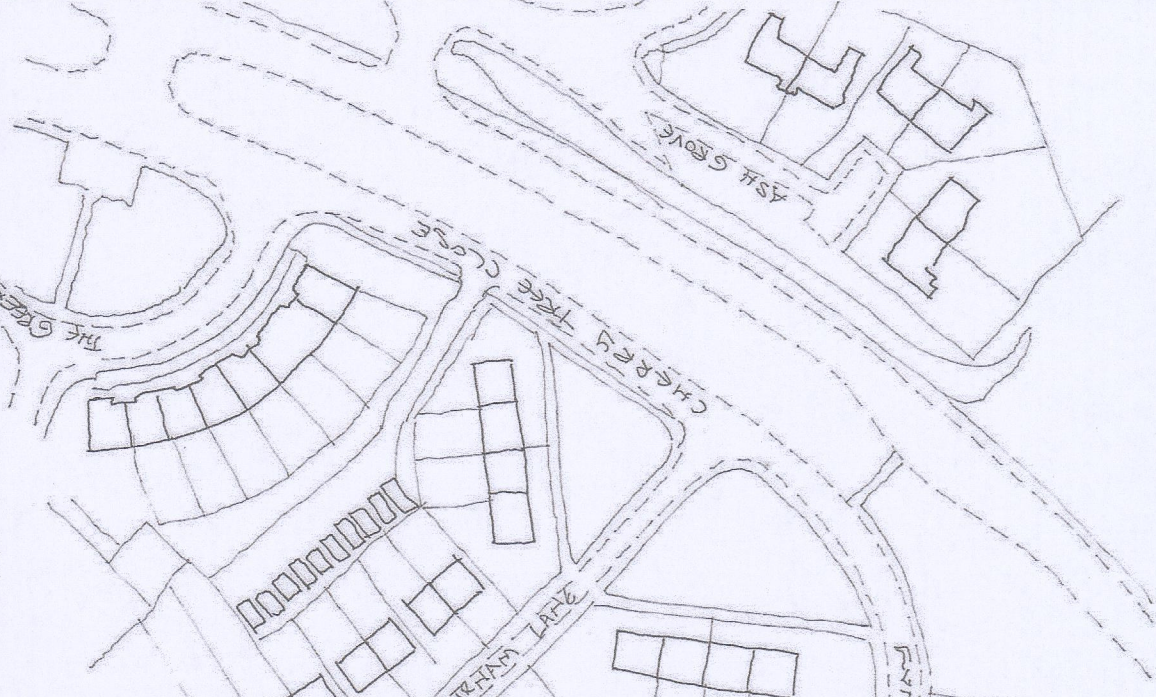


LOCATION PLAN
scale
1:1250

Existing Rear Elevation ne


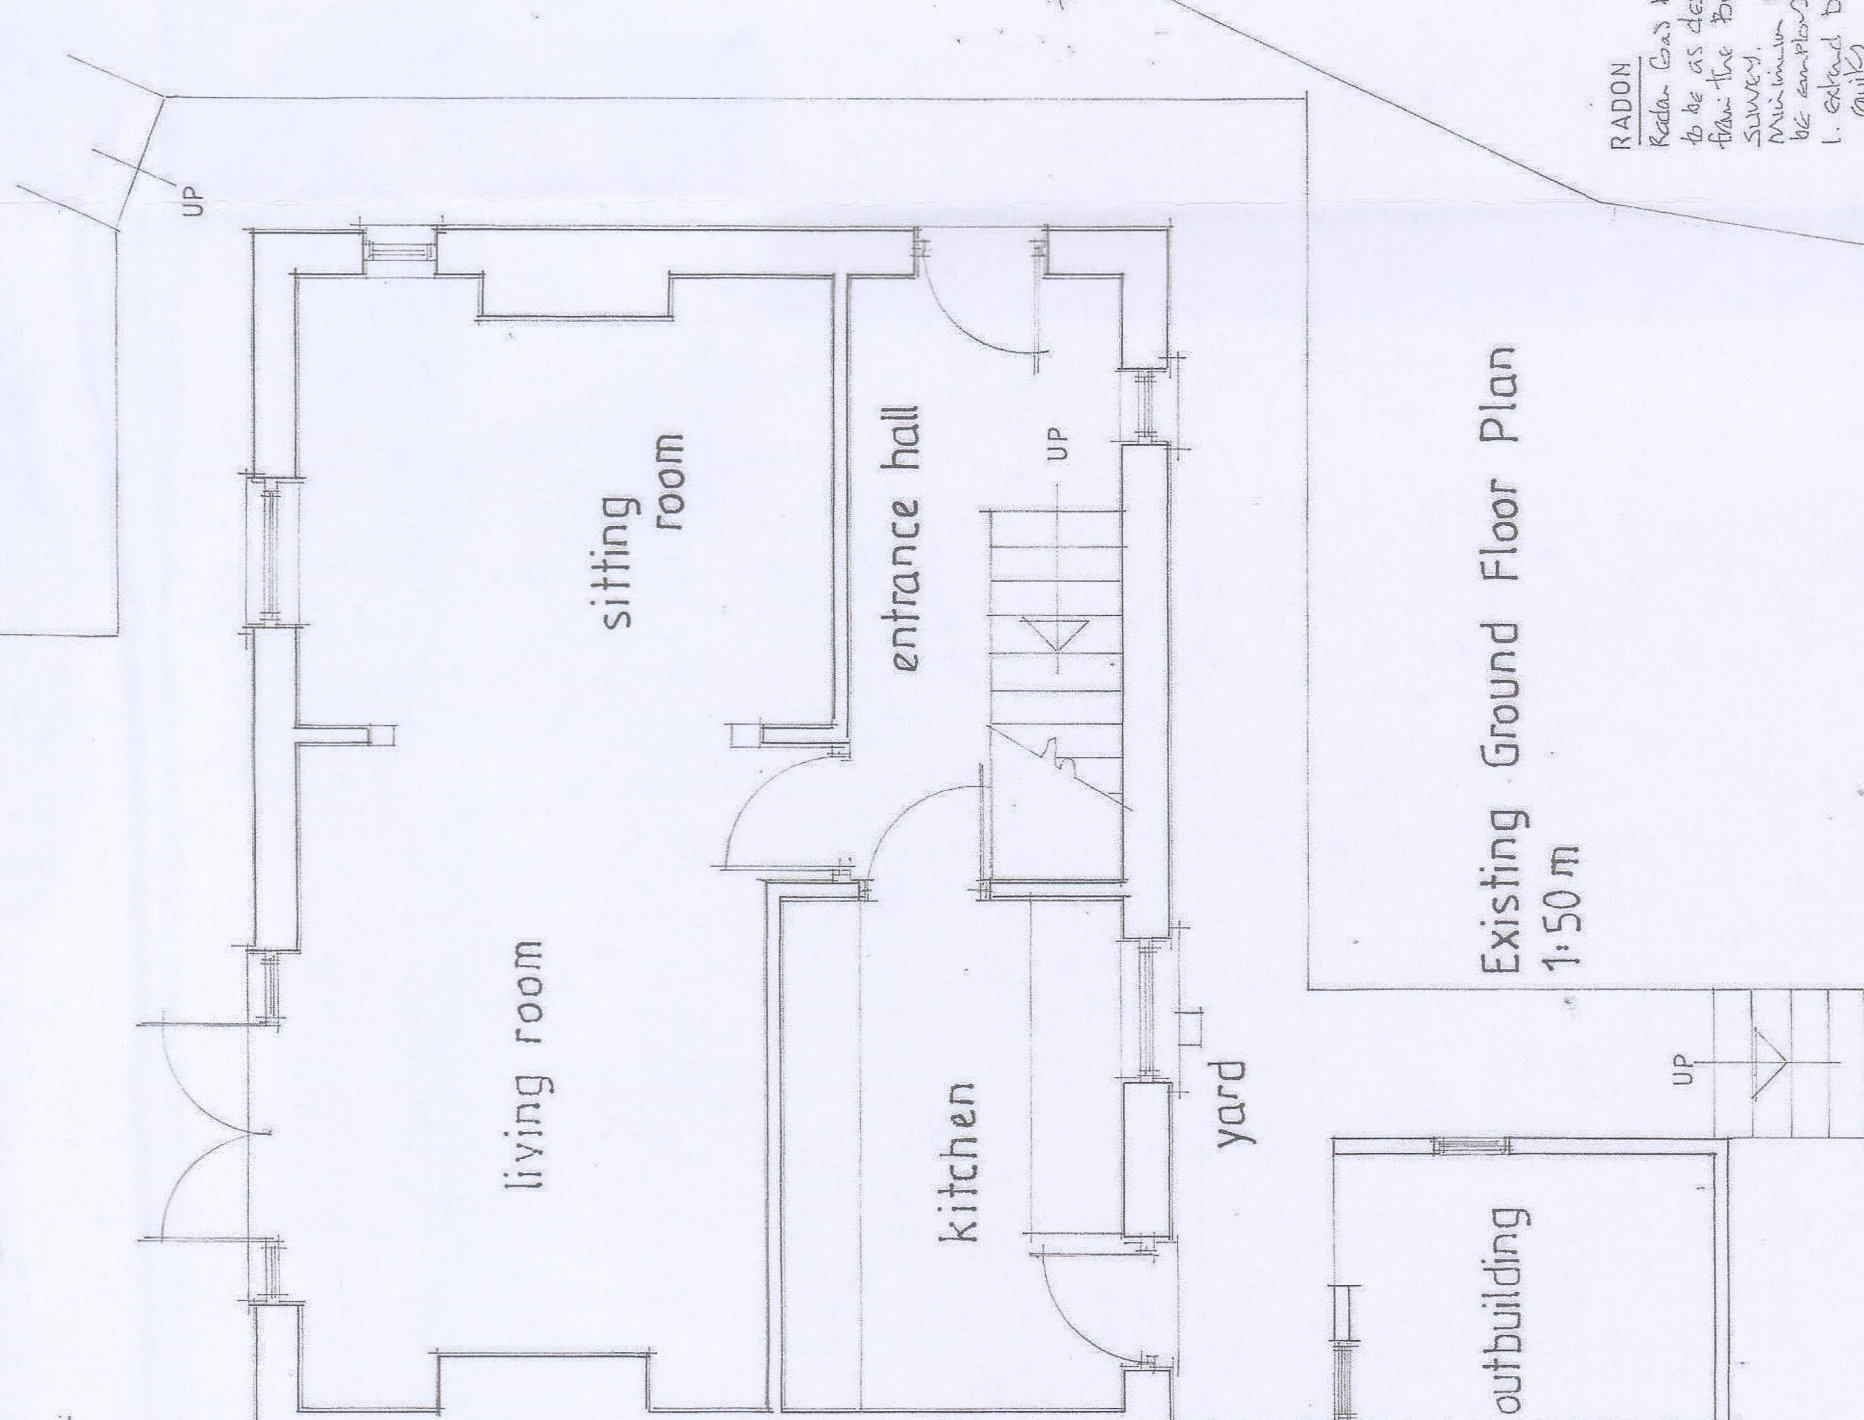


Proposed Rear Elevation ne

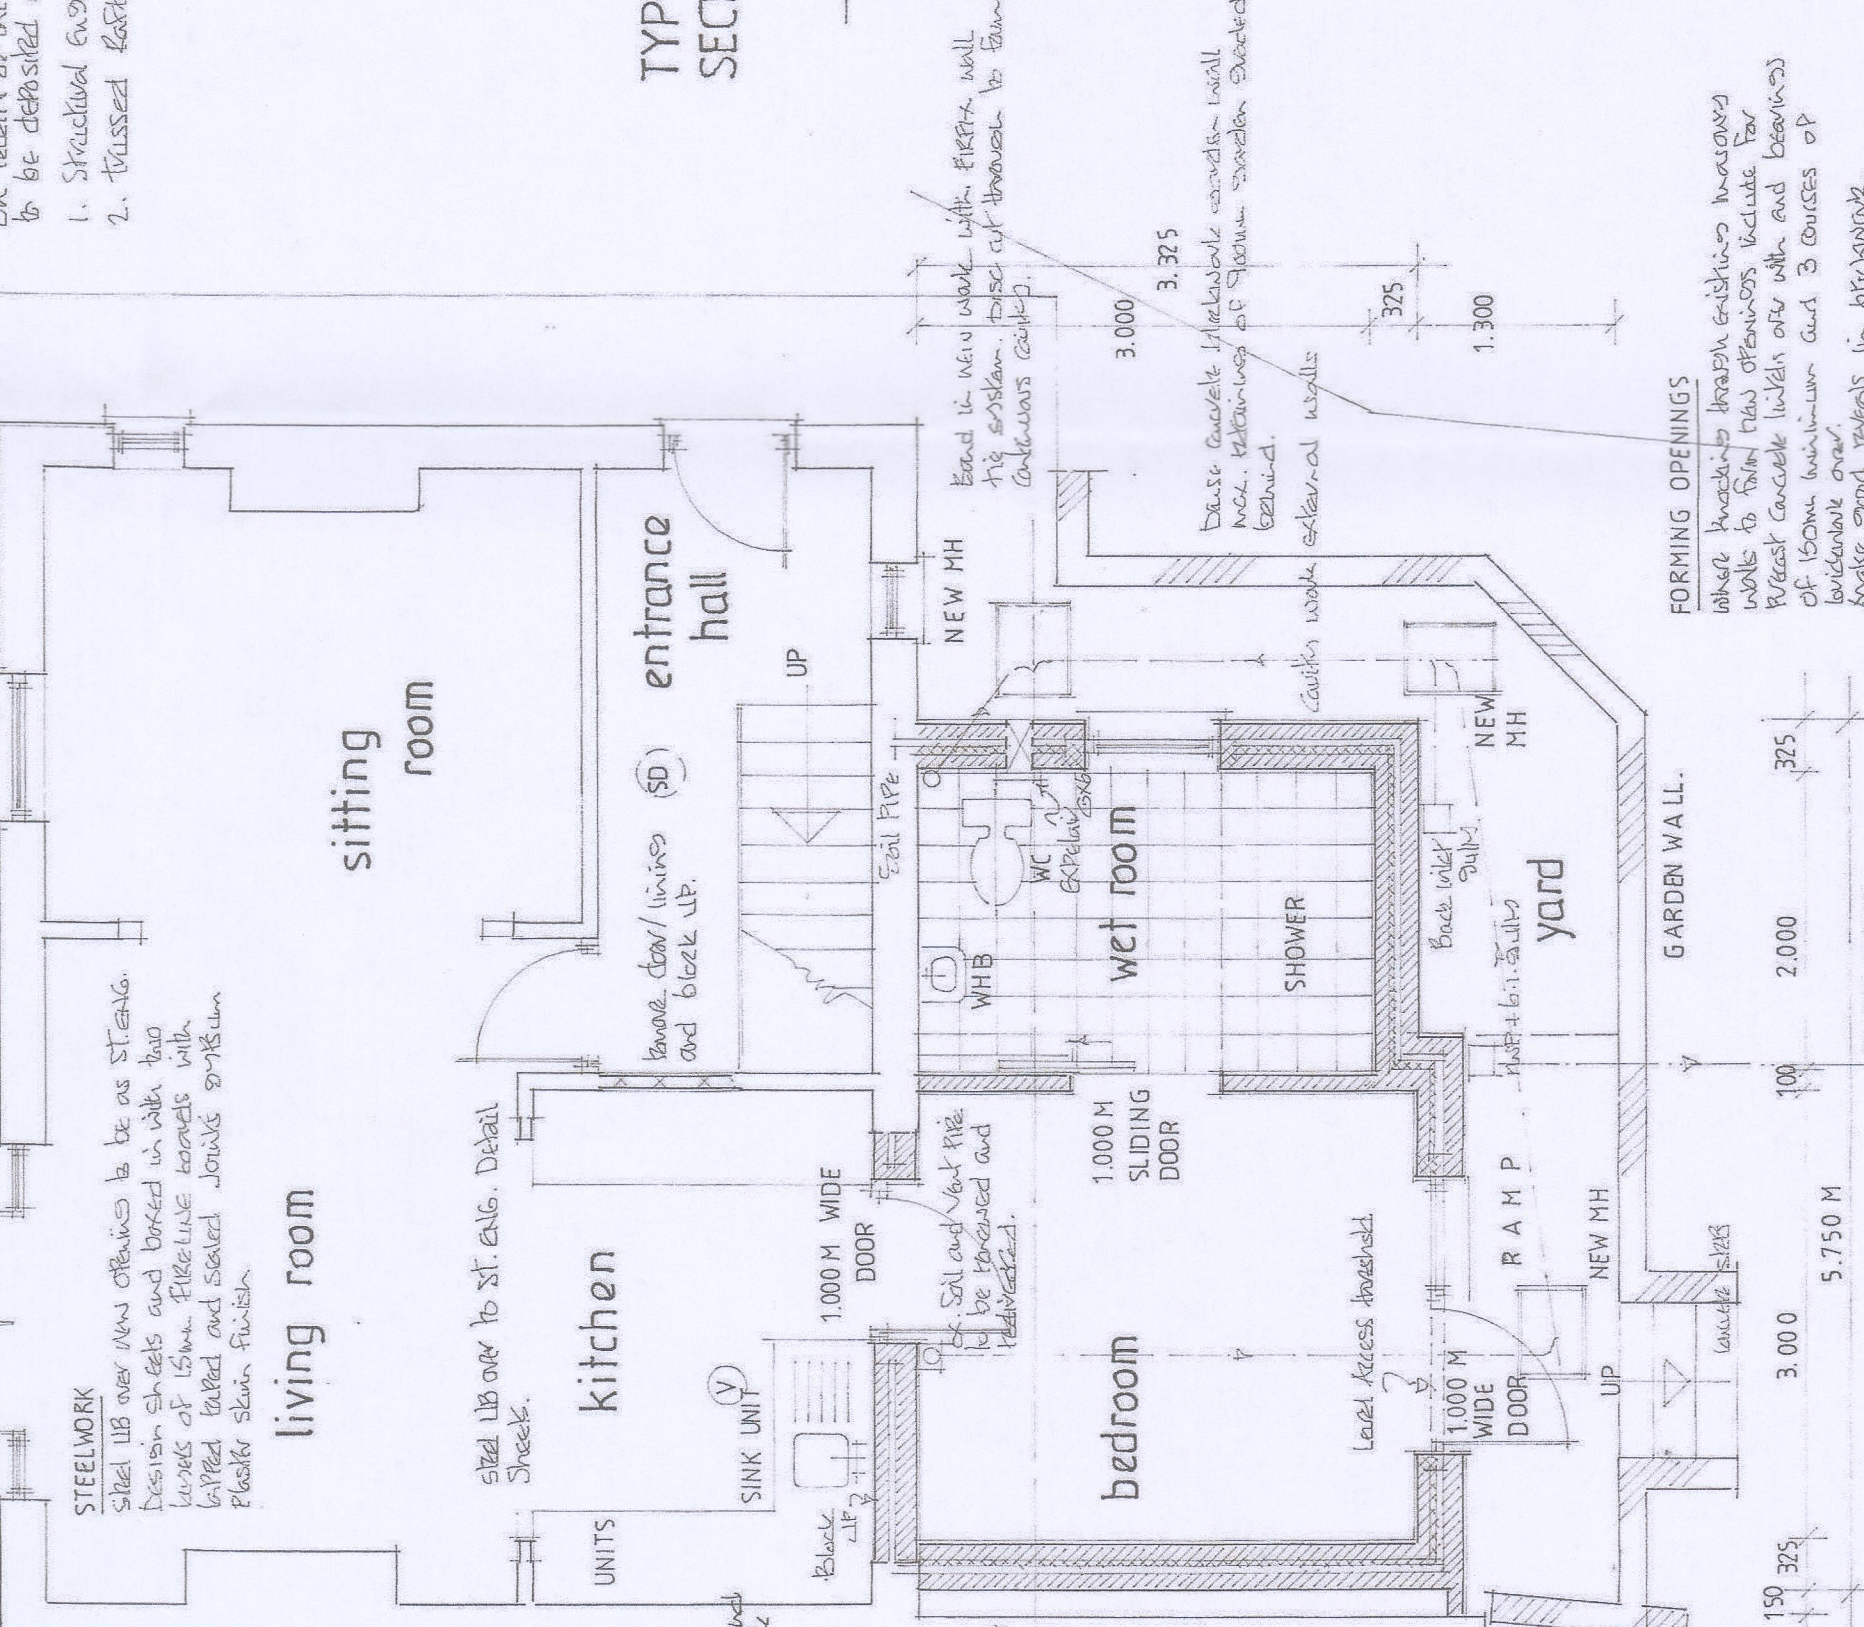



PROPOSED GROUND FLOOR PLAN 1:50m

Proposed Side Elevation nw

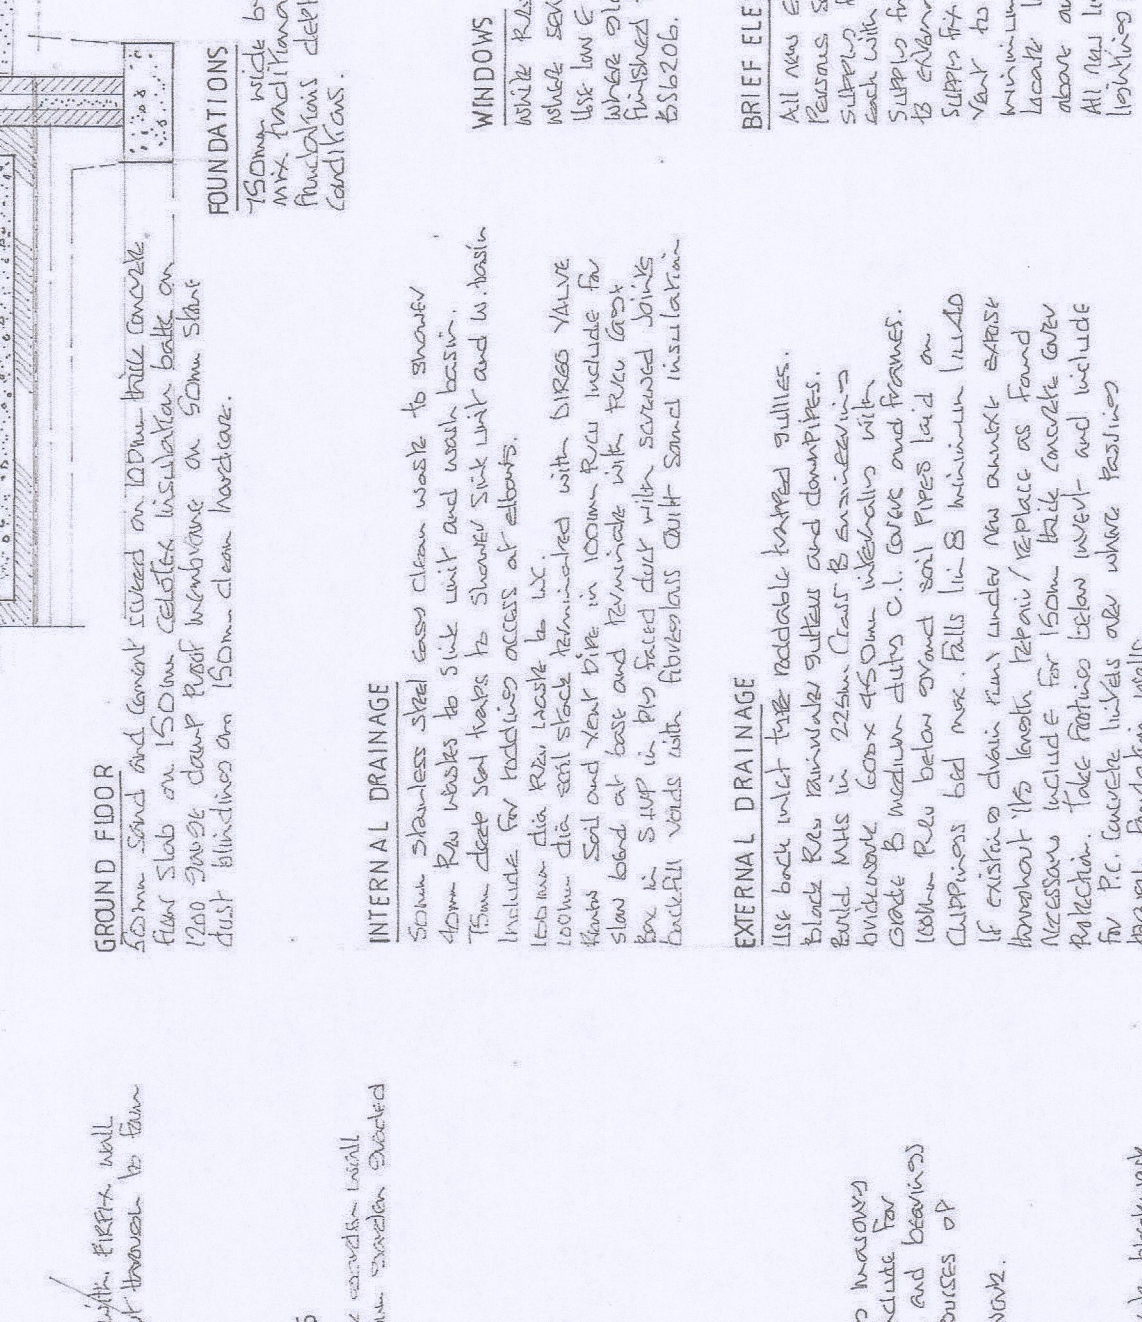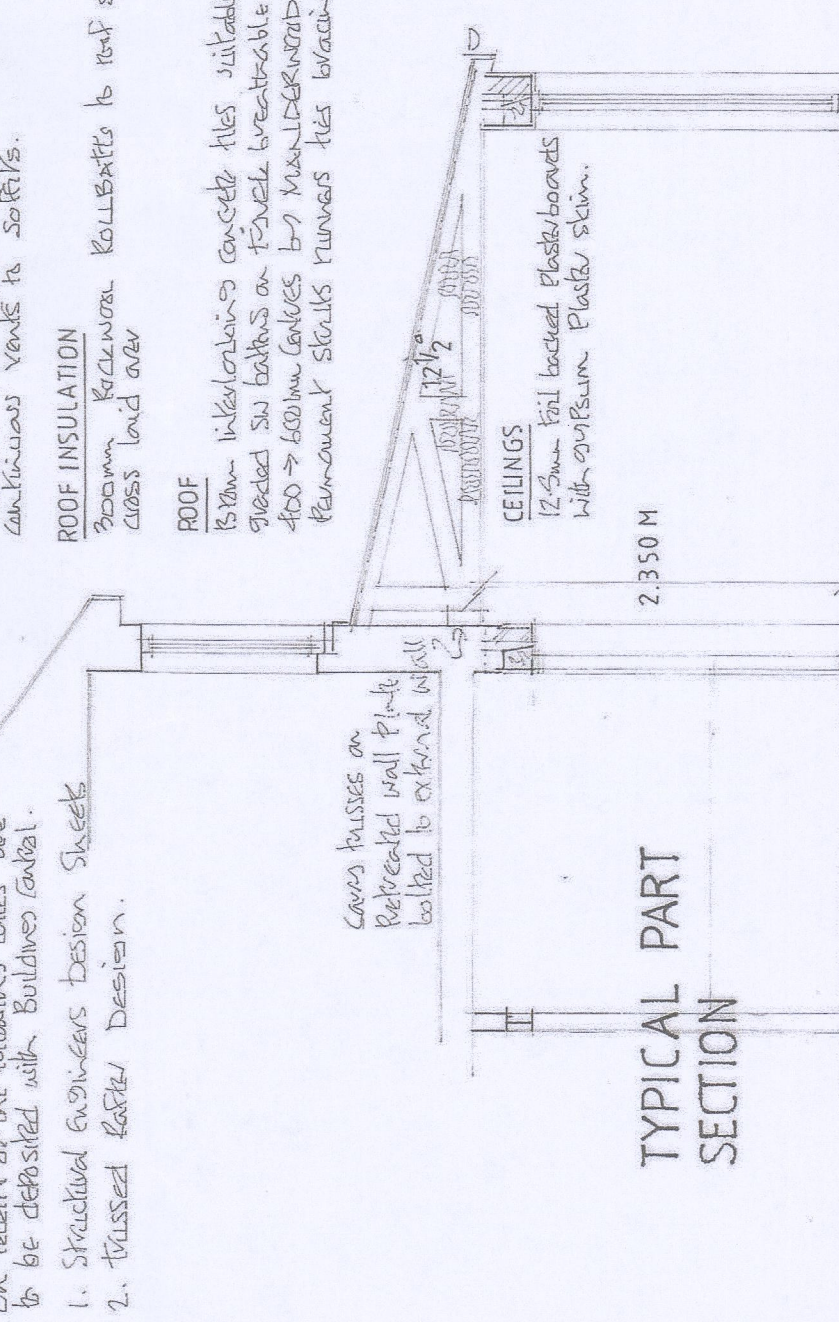

NOTE
Final floor / foundation design to be determined by
inclusion of excavations by Approved Person.

Proposed Side Elevation nw

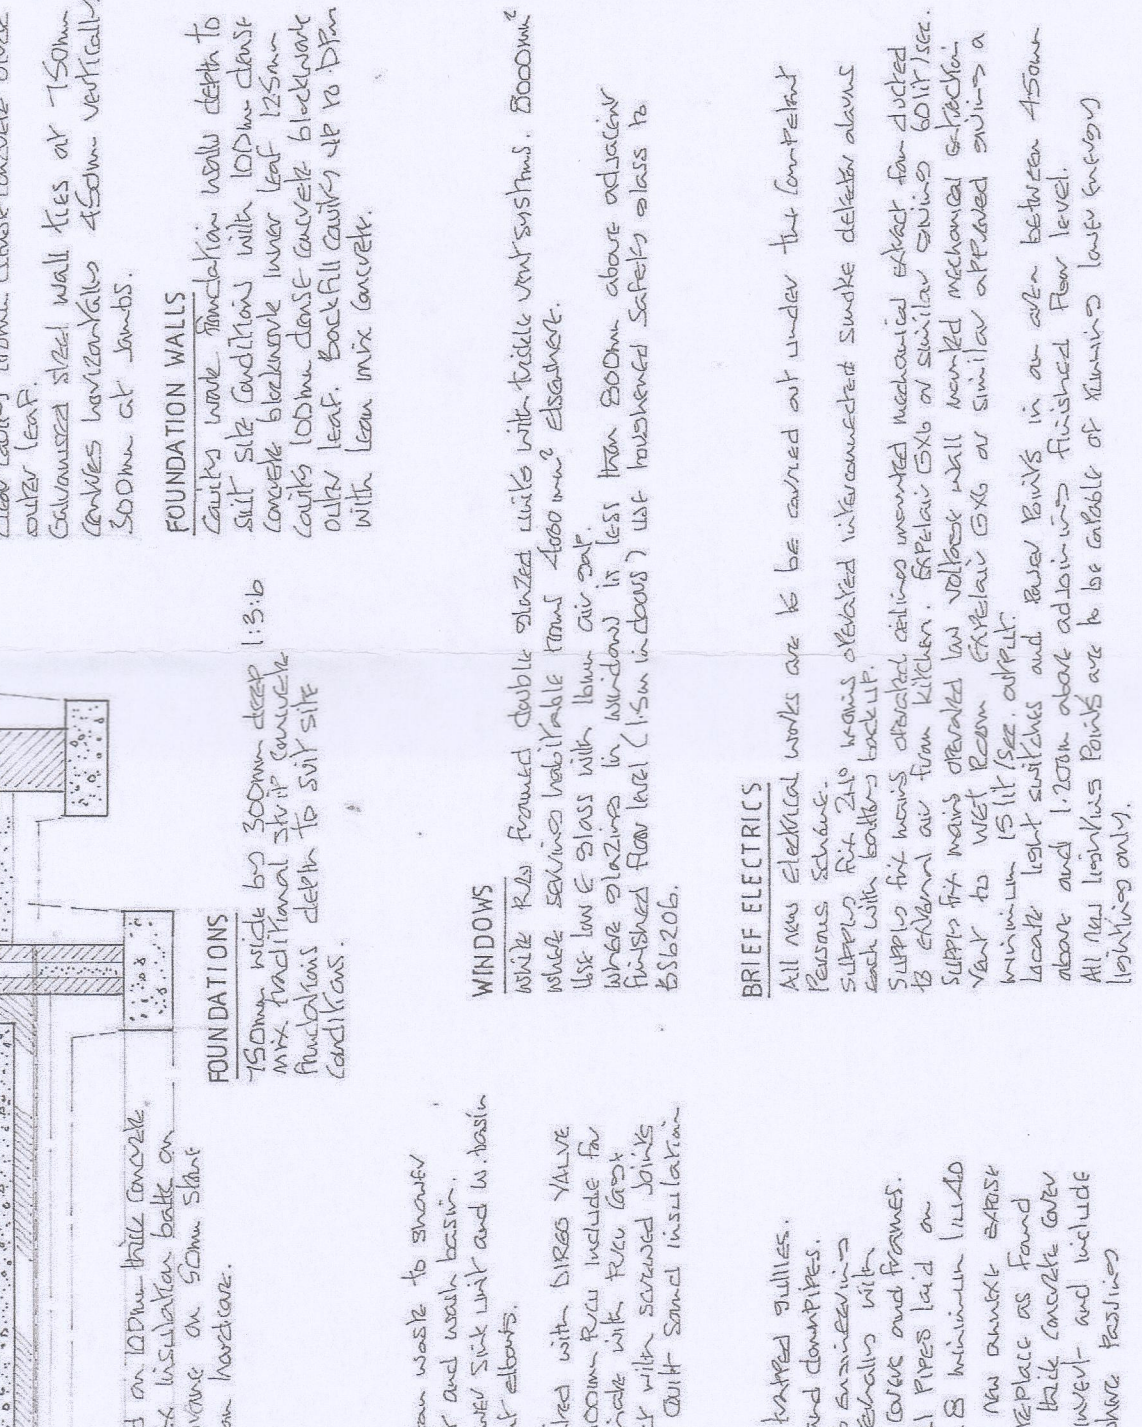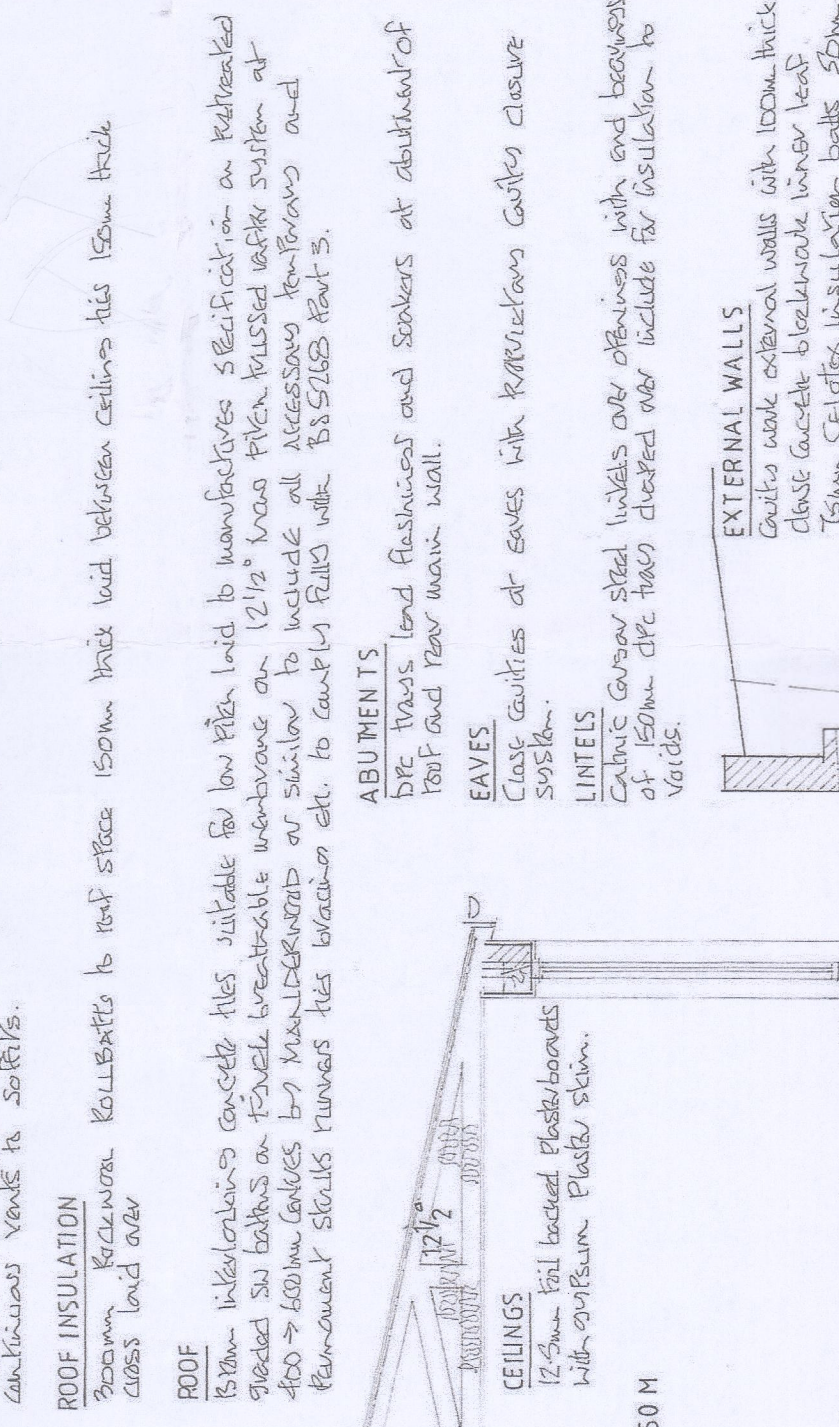

NOTE
Final floor / foundation design to be determined by
inclusion of excavations by Approved Person.

Revisions	
A	Date
© copyright	

D. Vivian Jones AssocRICS
Building Design Services
114, Brecon Road,
HIRWAUN,
Rhondda Cynon Taff,
CF44 9NS
Tel. 01685 812069
Mobile 07702 380869
Email: vivianjonesdesign@yahoo.co.uk

Client
Mrs. D. Thomas

Job Title
**Provision of Disabled
Facilities.**

Drawing Title
**8, The Birchway,
Trofarchan,
MERTHYR TYDFIL.
CF48 2 HA.**

Scale
1:50 1:100 1:250 1:1250

Date
16.07.2021

Drawn by
DFG

Draw. No.	Rev.
2816	DFG