




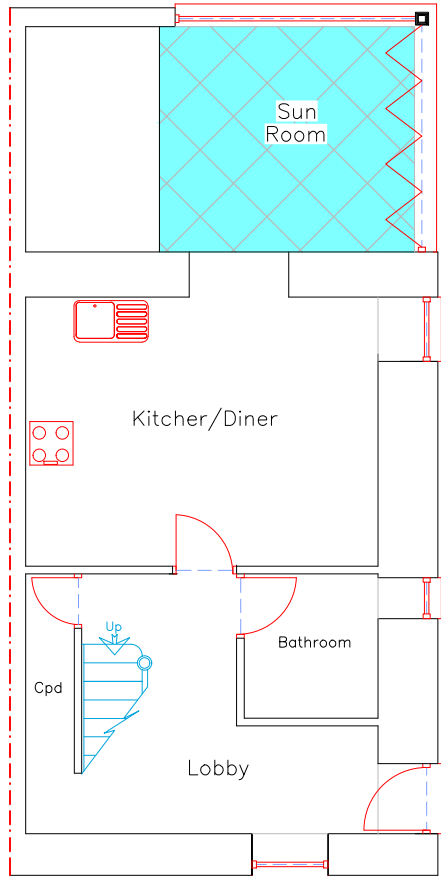


Proposed LGF Plan
1:100

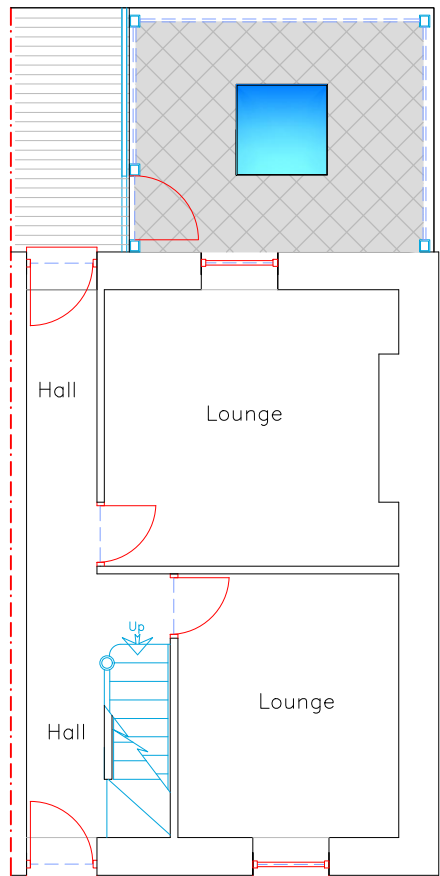


Proposed GF Plan
1:100

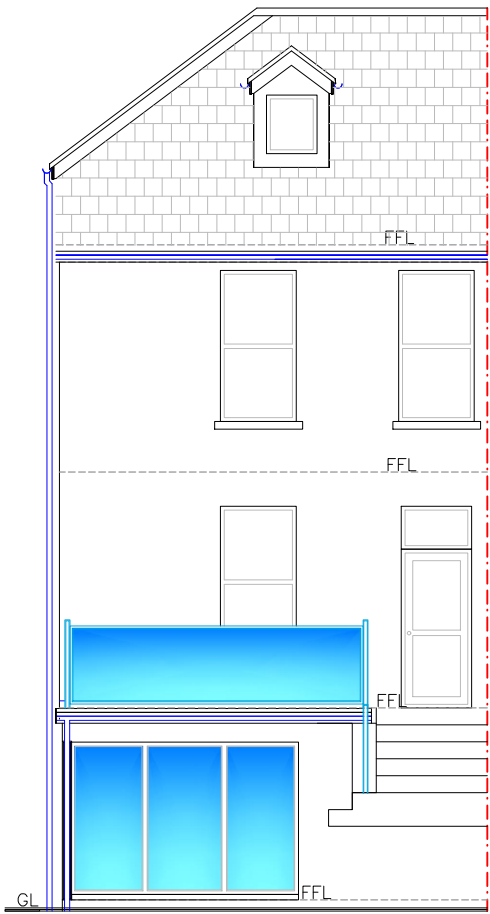


Proposed Rear Elev
1:100

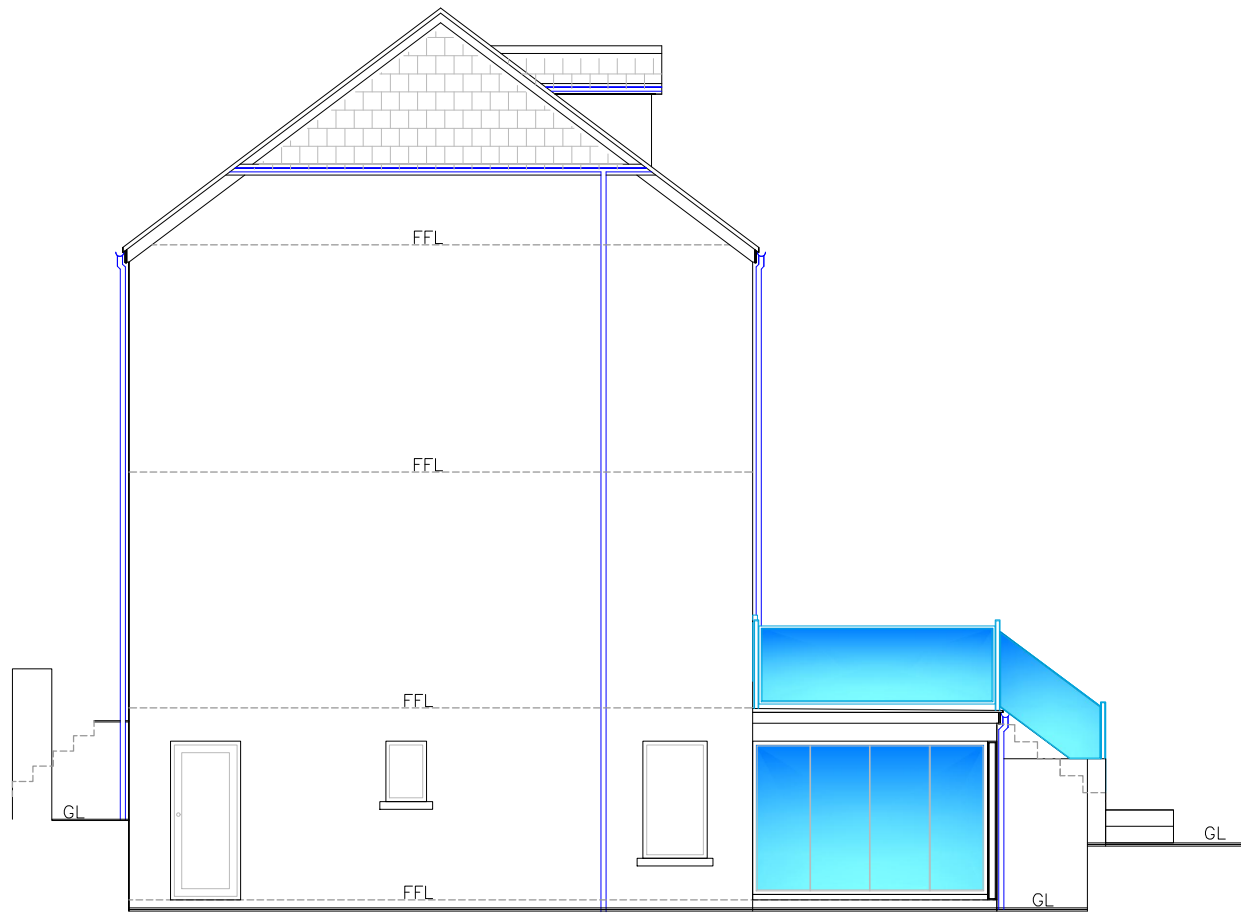


Proposed Side Elev
1:100

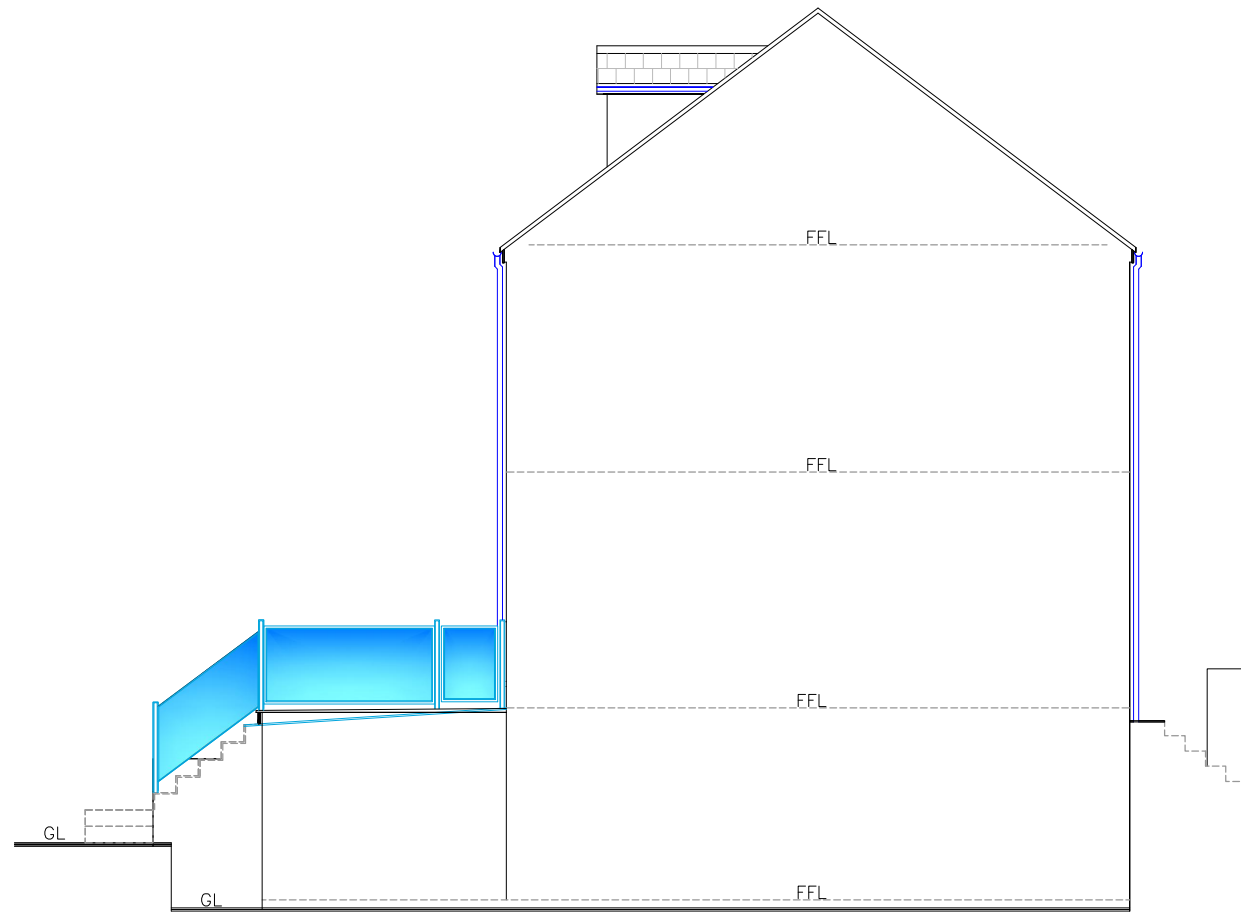


Proposed Side Elev
1:100

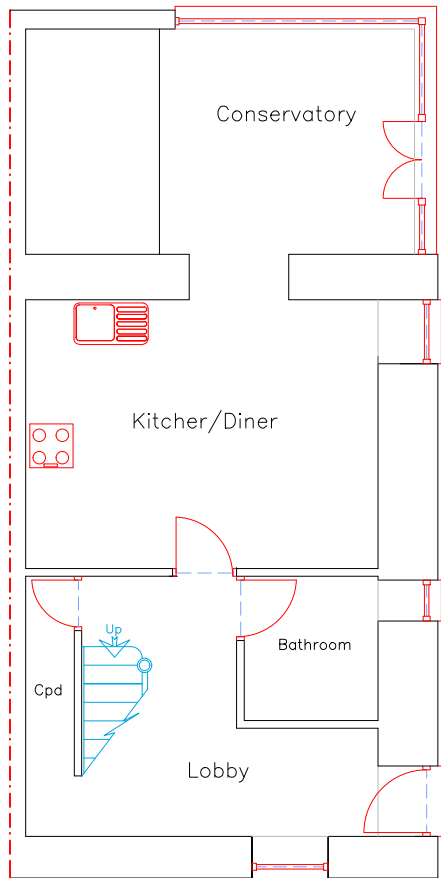


Existing LGF Plan
1:100

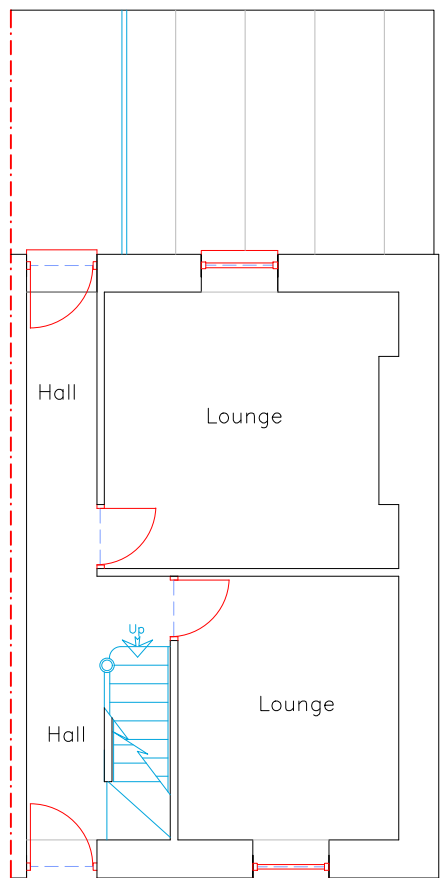


Existing GF Plan
1:100

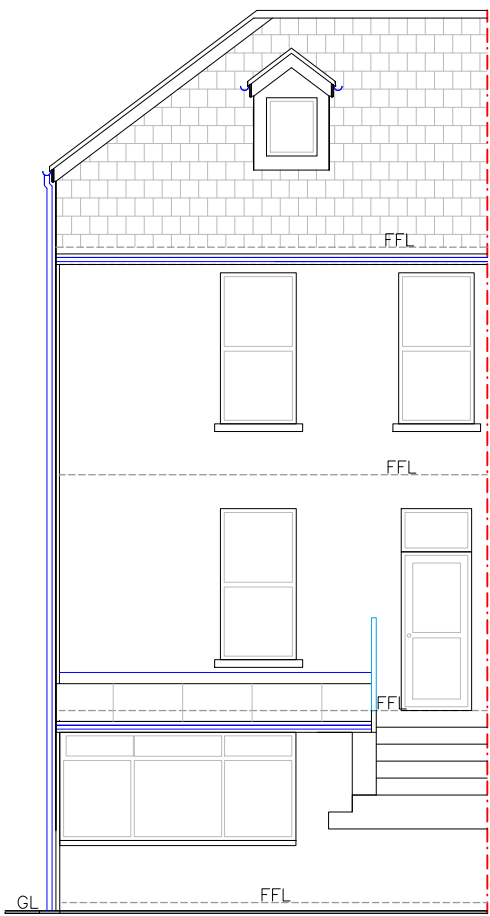


Existing Rear Elev
1:100

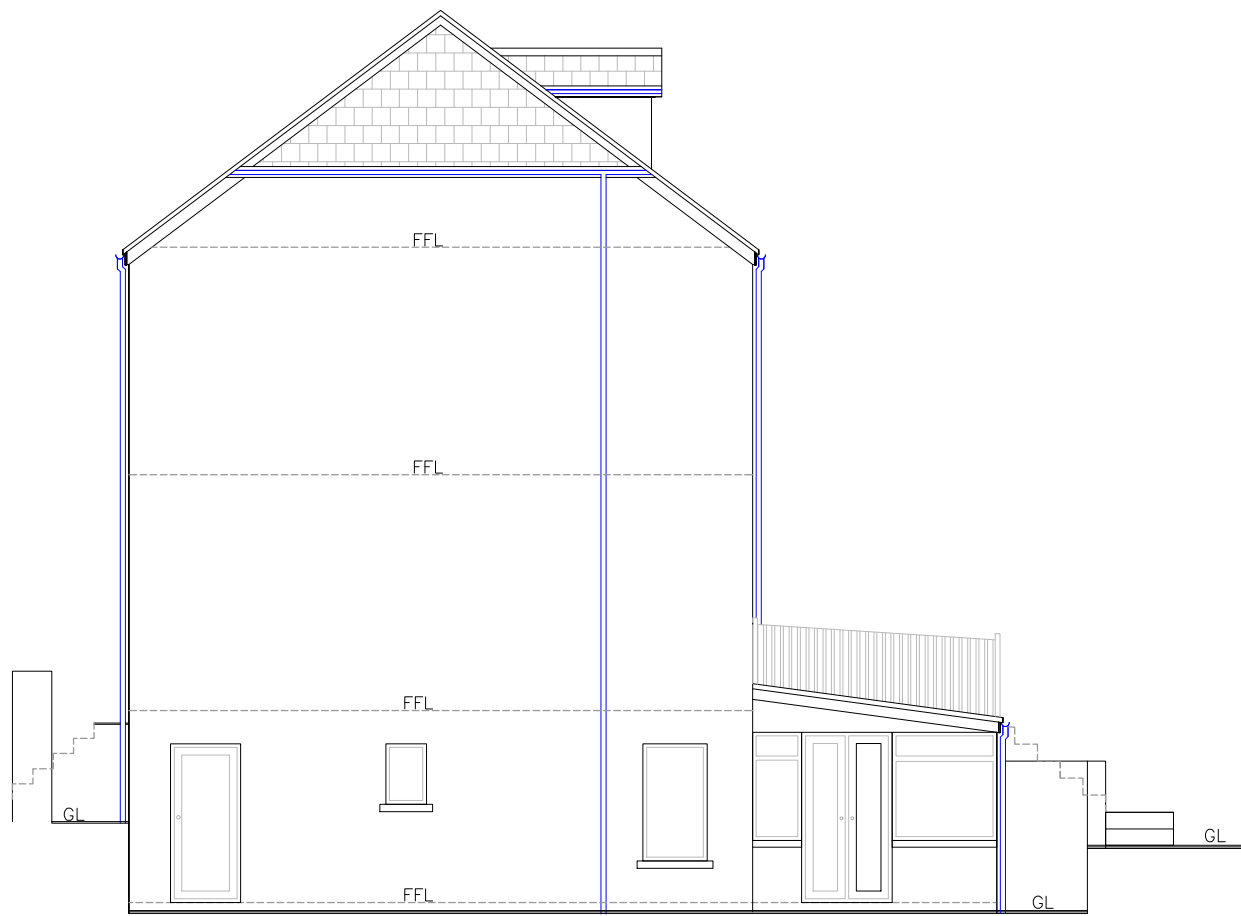


Existing Side Elev
1:100

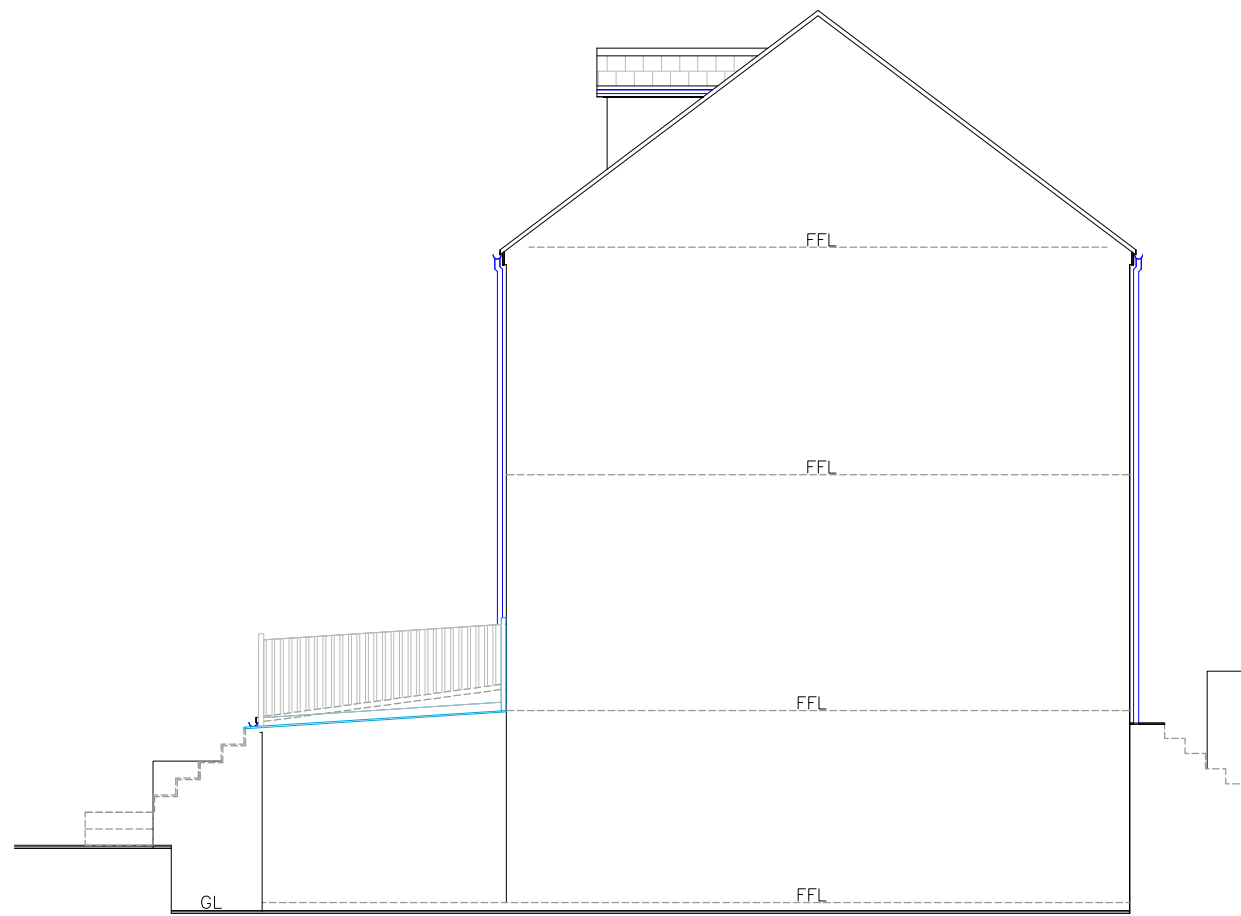


Existing Side Elev
1:100

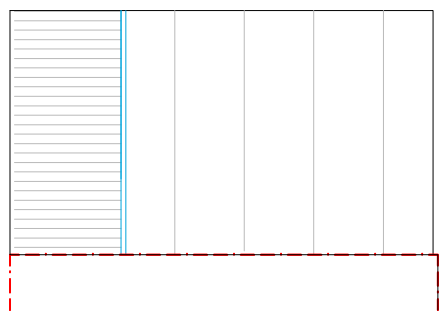


Existing Roof Plan
1:100

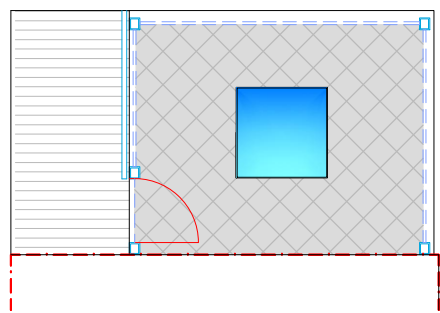


Proposed Roof Plan
1:100

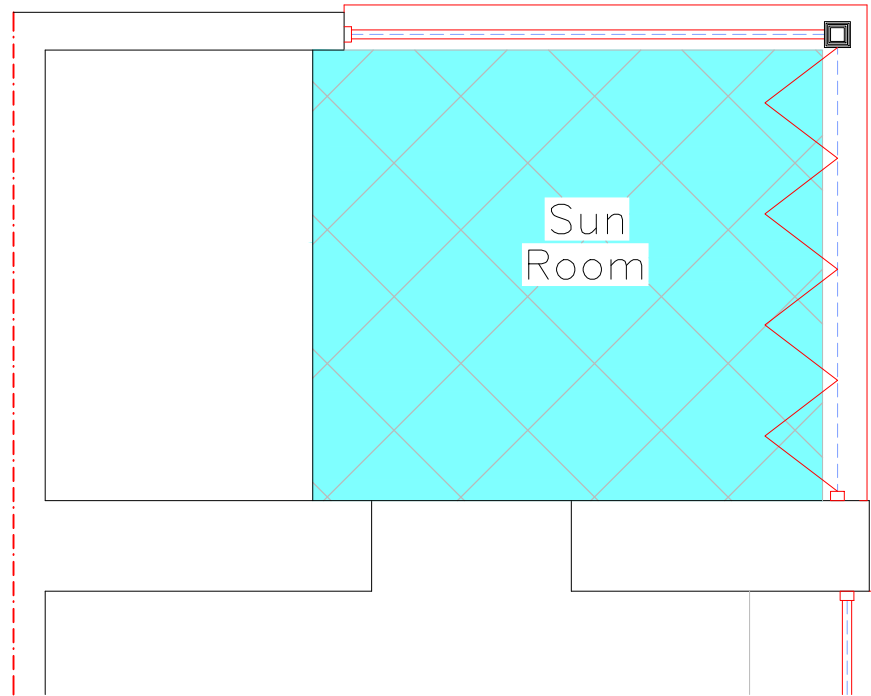

Proposed Extension Plan
1:50

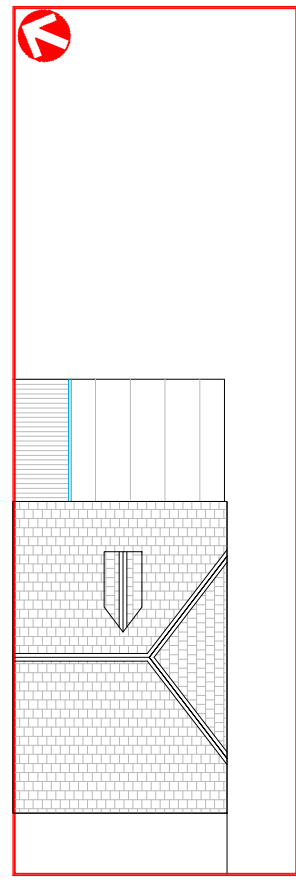

Existing Block Plan
1:200

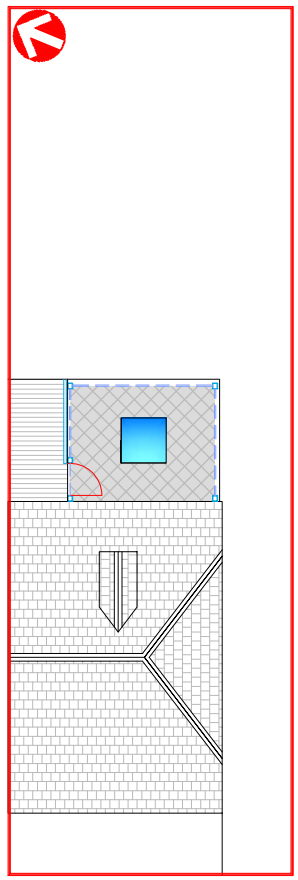

Proposed Block Plan
1:200

			
Building Planning Application Support Paul Thomas: BSc (Hons) Tel: 01685 559230, Mob: 07908 725065 e-mail: utopiadas@hotmail.com www.utopiadesigns.co.uk			
Issued Only for Purpose Indicated			
Drawing Status: FOR PLANNING/B CON PURPOSES ONLY			
Address 8, Hill Street Troedyrhiw Merthyr Tydfil CF48 4HB			
Project Proposed New Single Storey Rear Extension with Roof Terrace			
Drawn by PT	Date APR 23	Scale 1:50 1:100 1:200	
Title Proposed Plans, Elevations & Sections		Paper A2	Drwg Num HILL ST 8 01