


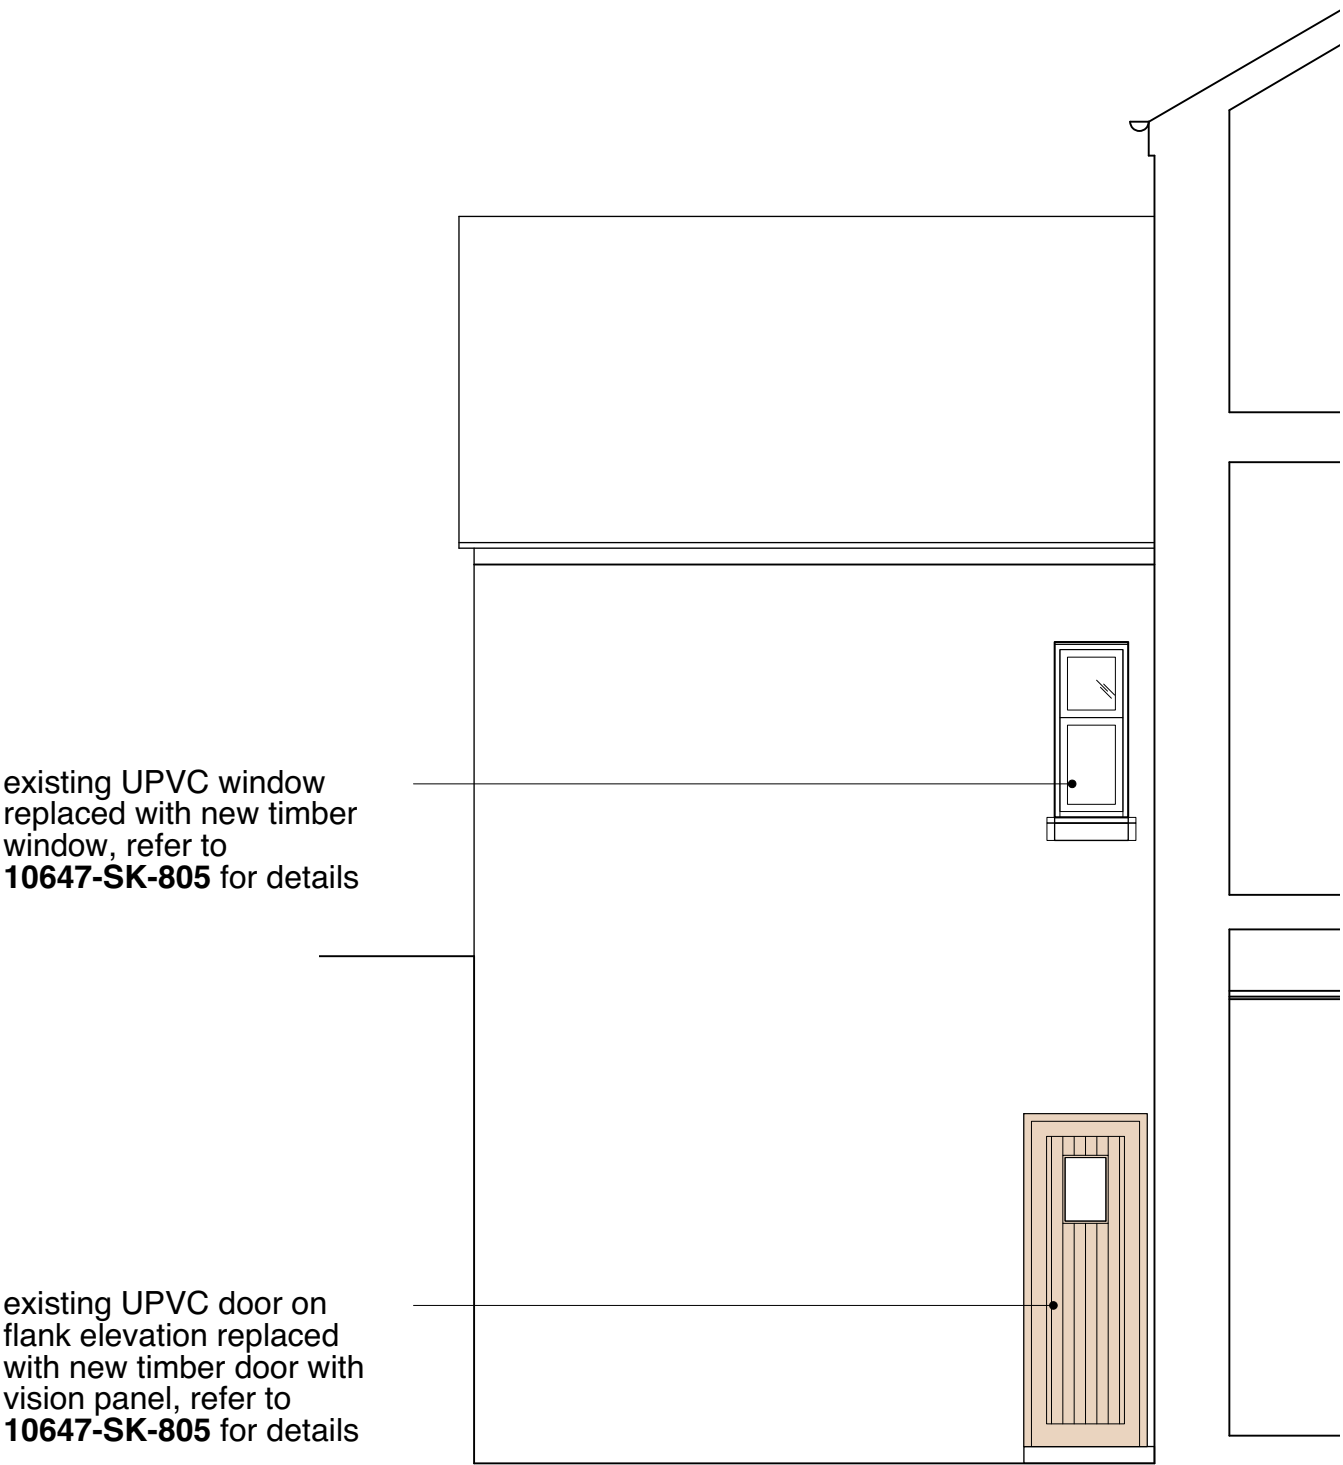

01 proposed: north-east elevation
(elevation not surveyed)

PLANNING

Rev	Date	Dwn	Chckd	Description

Rev	Date	Dwn	Chckd	Description

6 King Street Bristol BS1 4EQ
T 0117 929 9293 E info@fm-architects.co.uk
F 0117 929 9295 W fm-architects.co.uk

• All drawings are copyright

• Report all discrepancies to project administrator

• Do not scale drawing for construction purposes

• All dimensions to be checked on site

02.5m

North

ferguson mann architects													
Job Title Merthyr Tydfil THI					Drawing Title 2 Morlais Buildings								
Client Merthyr Tydfil County Borough Council					Proposed: Flank Elevation								
Scale	1:50 @ A1 1:100 @ A3	Date	10.09.20	Drawn	FS	Checked	CF	Job No	10647-08	Drawing No	GA-811	Rev	