


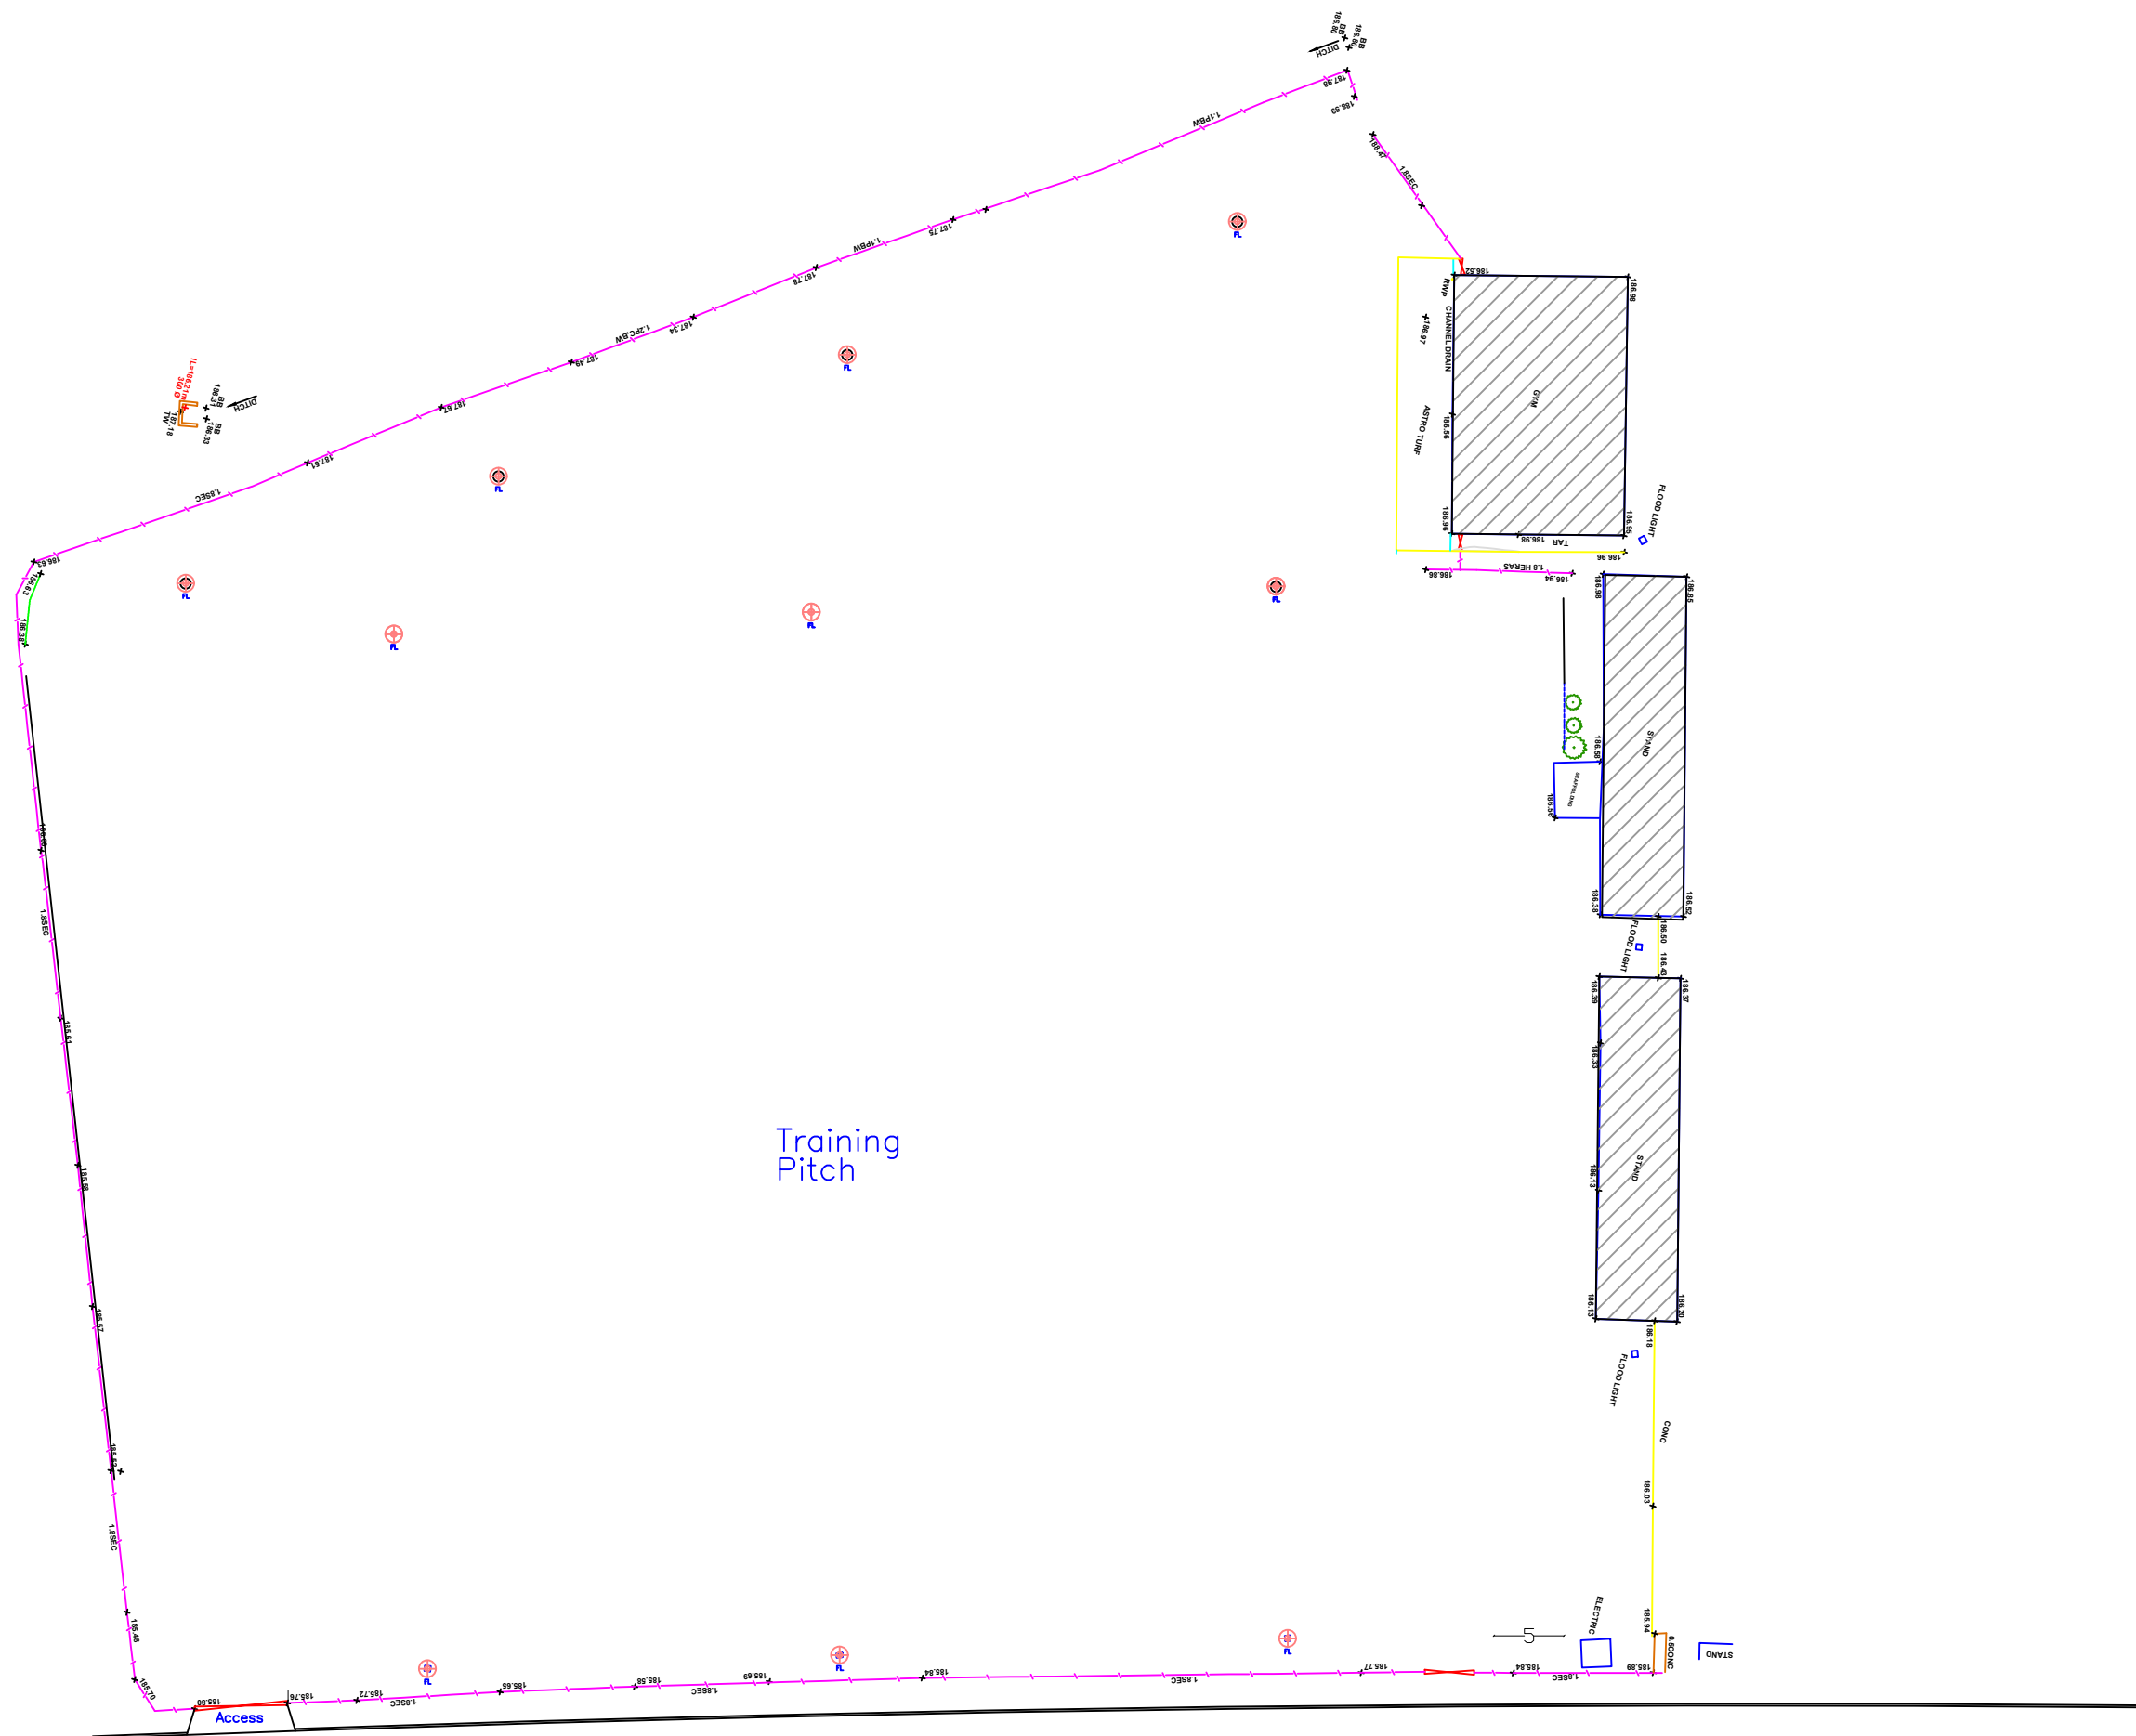

Training Pitch

Existing Site Plan
[1:500]



Utopia Design
Architectural Services

Building Planning Application Support
Paul Thomas: BSc (Hons)
Tel: 01685 559230. Mob: 07908 725065
e-mail: utopiadas@hotmail.com

Issued Only for Purpose Indicated

Drawing Status: FOR PLANNING PURPOSES ONLY

Client **Mr Gary Thomas**
Merthyr Rugby Club
Dynevor Street
Georgetown
Merthyr Tydfil
CF48 1BA

Project **Pre-App Enquiry for Wern 2 Project**
Access Road, Parking and new Pitch 2
at
Merthyr Rugby Ground
The Wern
Ynysfach
Merthyr Tydfil

Drawn by	Date	Scale
PT	21.05.21	
Title		1:500

Existing Site Plan	Paper	A2
	Drwg No	WERN 2 EXTC 01