


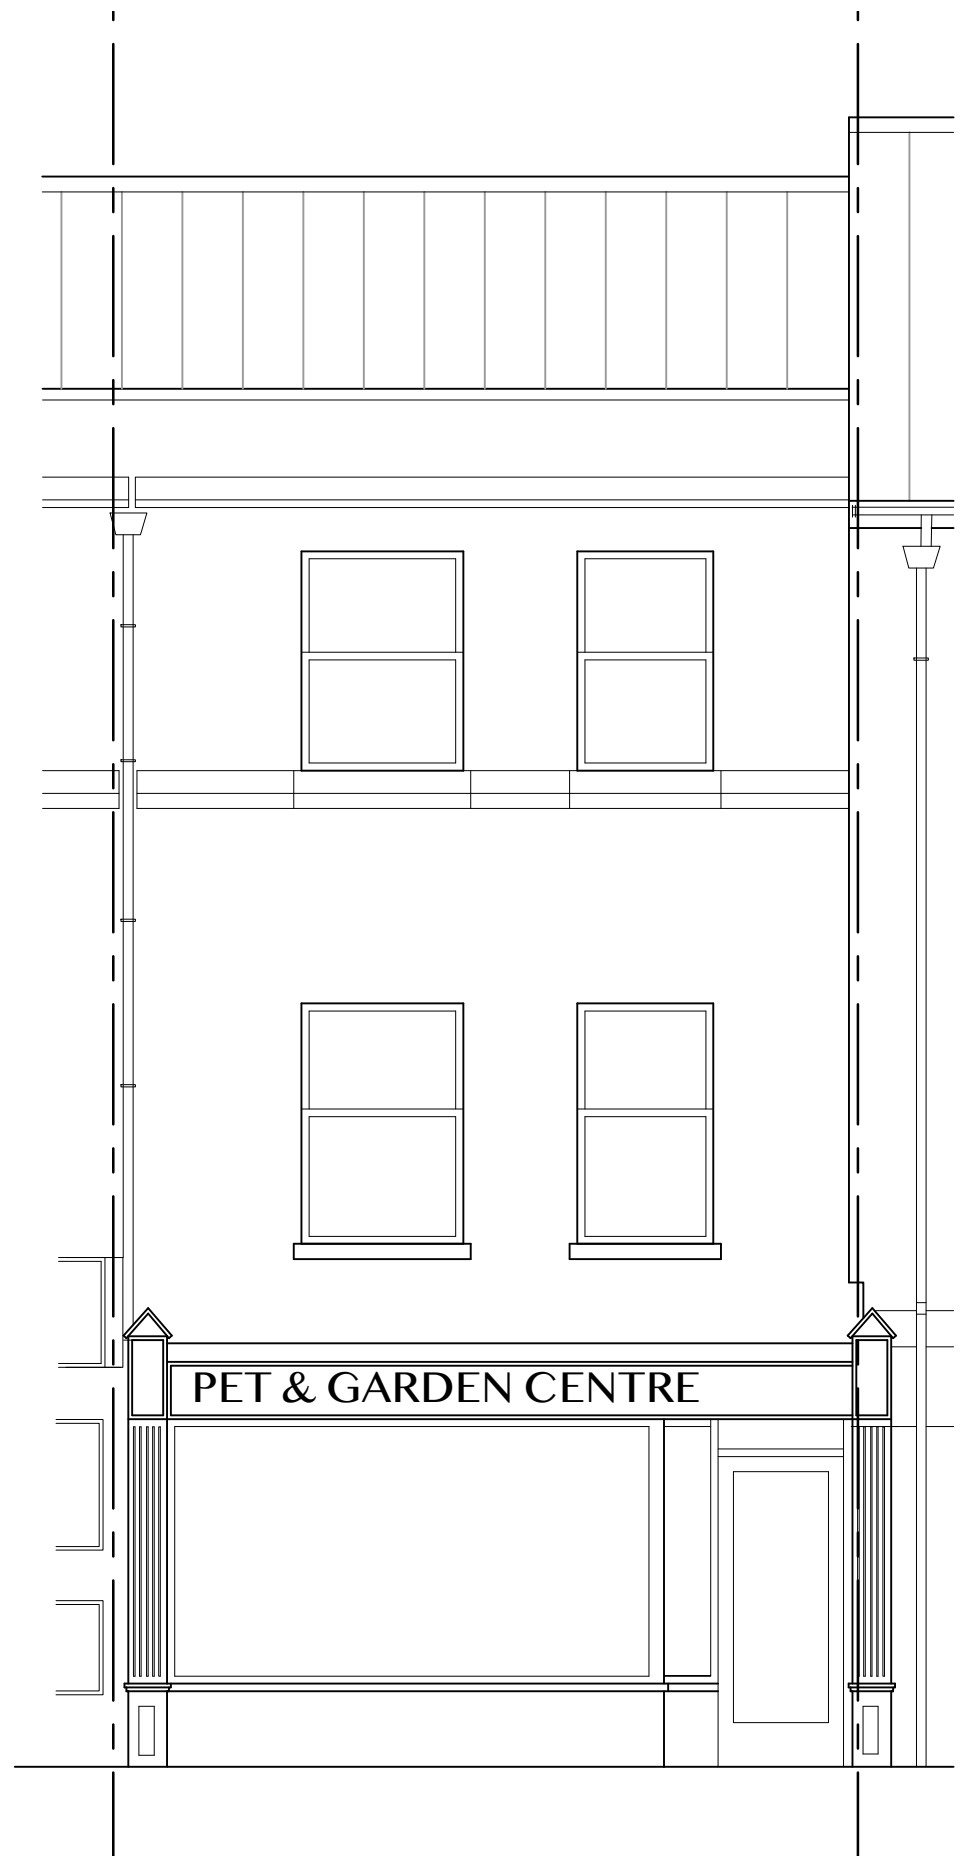

EXISTING FRONT ELEVATION

SCALE 1:50



EXISTING REAR ELEVATION

SCALE 1:50

30 Victoria St
Merthyr Tydfil CF47 8BW

Sheet 2 of 5