

SURVEY PLAN

Scale 1:250 m




LAYOUT PLAN

Scale 1:250




Light Green Colour coated steel roofing sheets

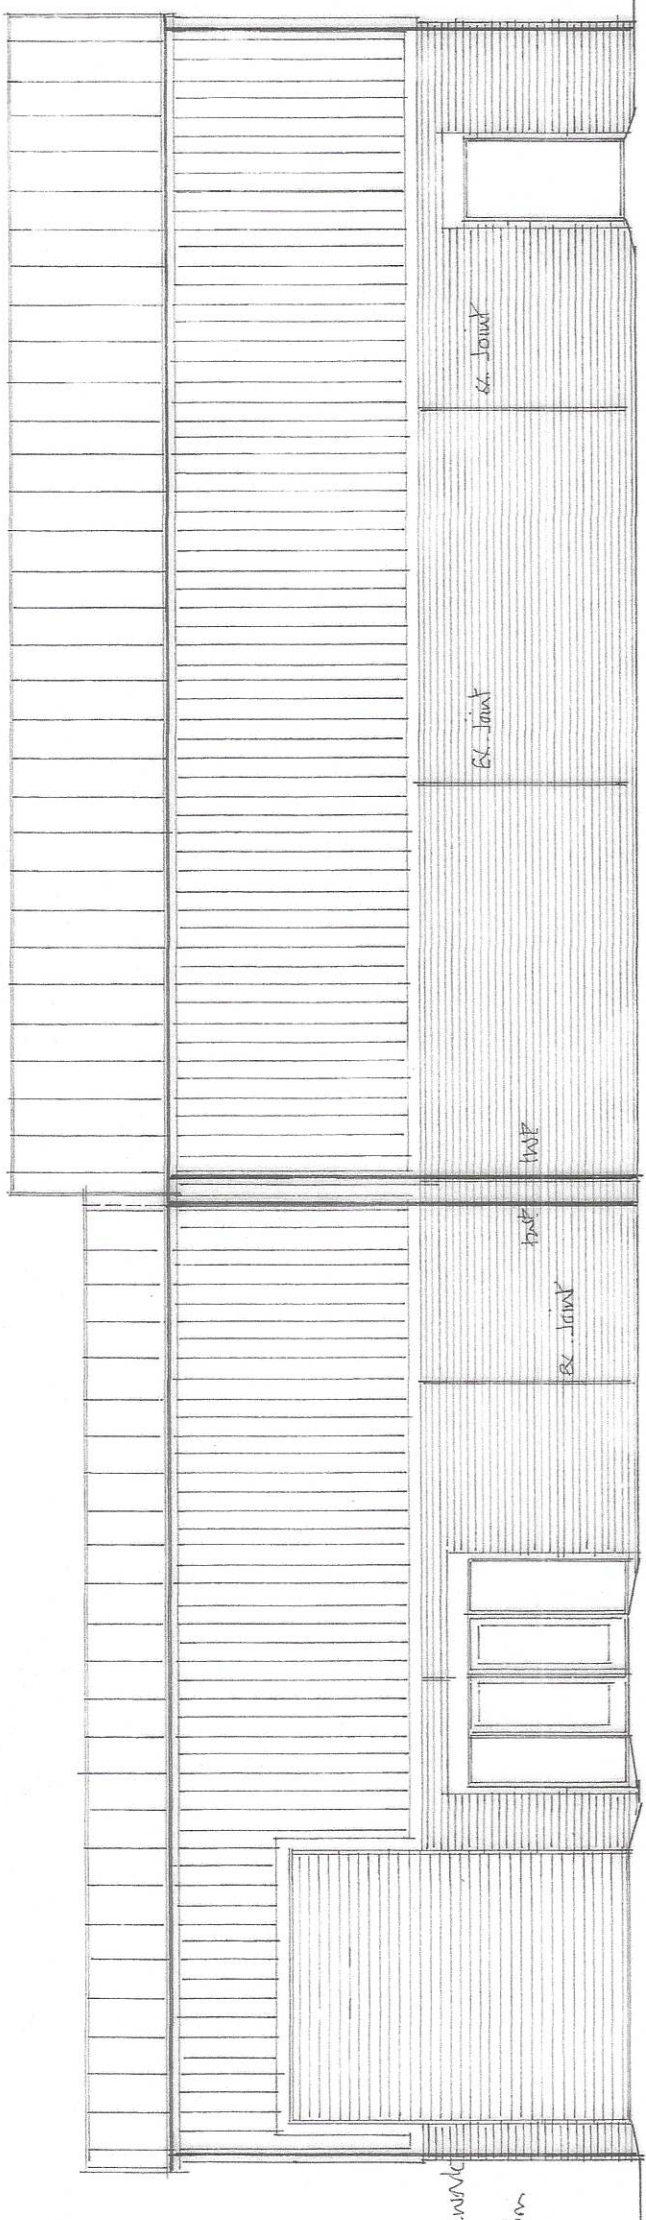

proposed west elevation

Green Glaze coated steel cladding sheets with blue defacement.


Red / Brown Faience Brickwork
Roller Shutter Door 3.65m wide x 4.15m high.

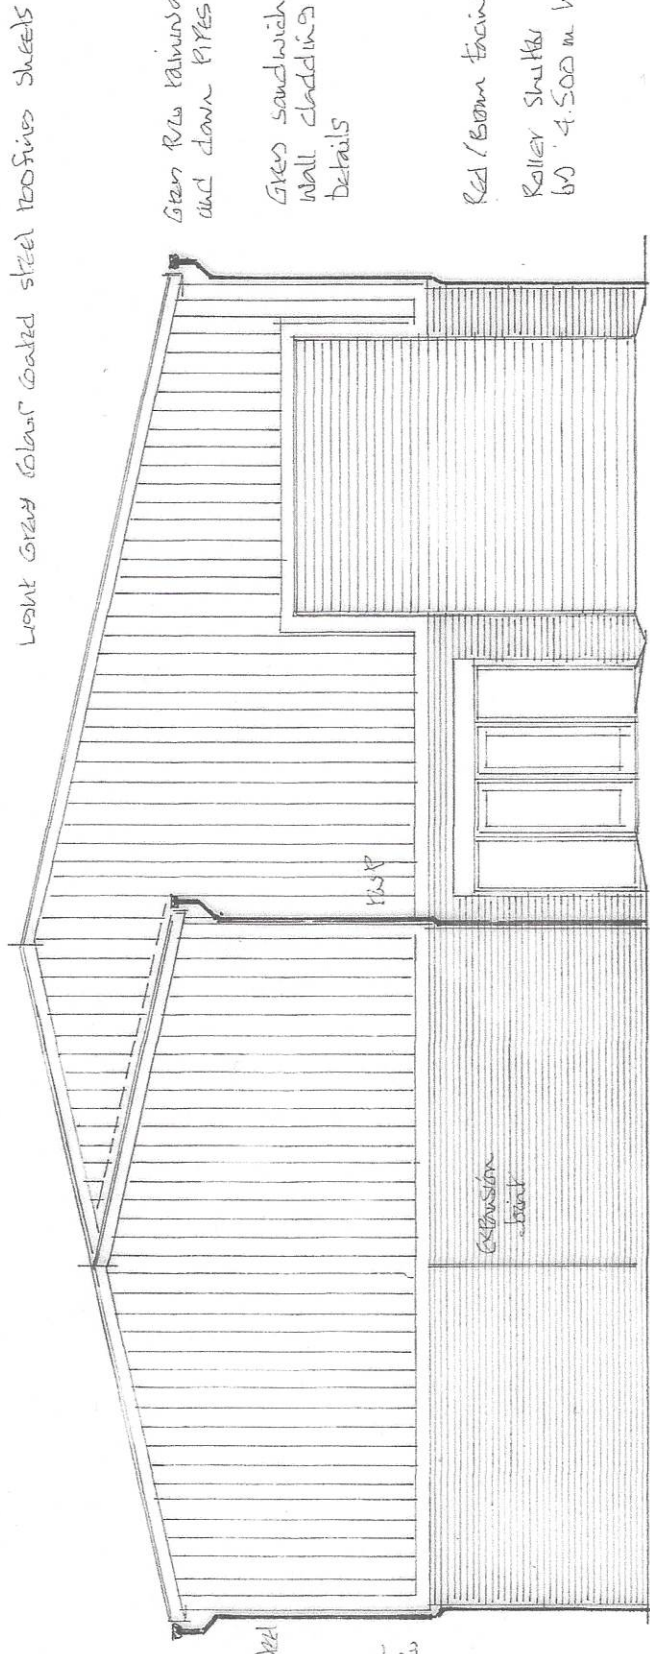

proposed north elevation

Green Ribs Rainwater outlets and down pipes
Green Glaze coated steel cladding sheets
Roller Shutter Door 3.65m wide x 4.15m high.
Red / Brown Faience Brickwork.


Light Green Colour coated steel roofing sheets

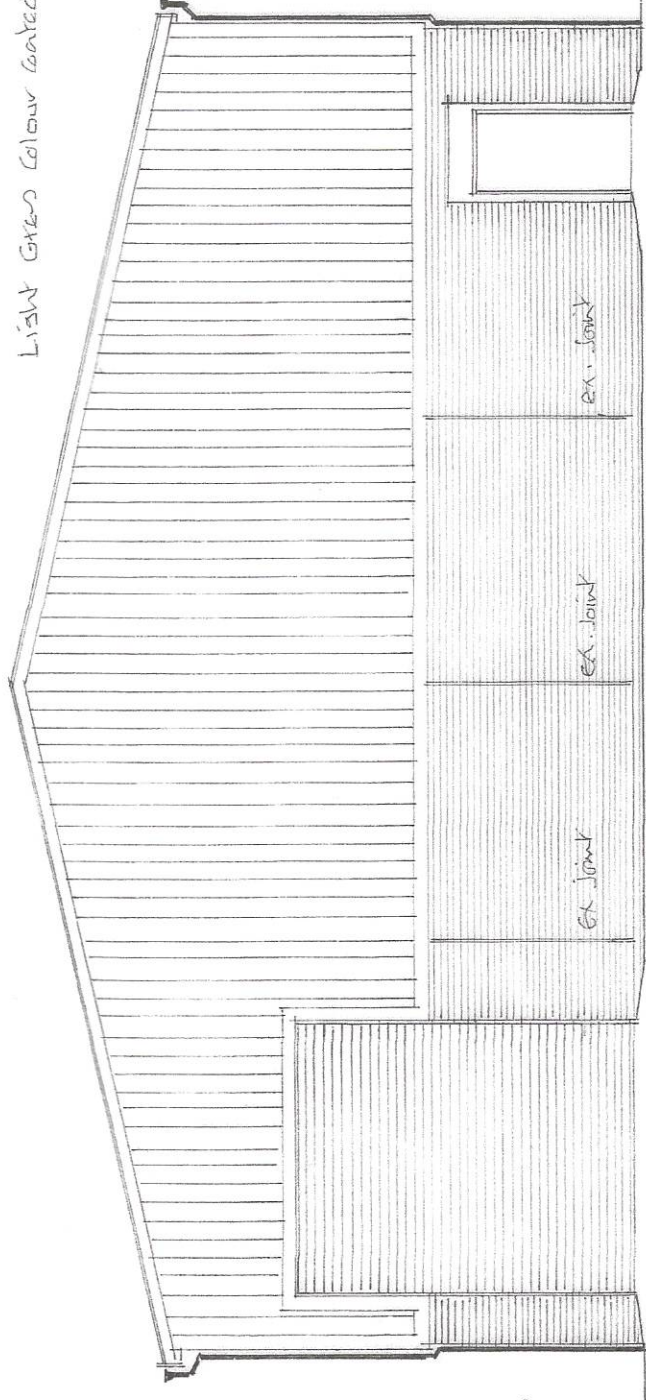

proposed south elevation

Green Ribs Rainwater outlets and down pipes
Green Glaze coated steel cladding sheets
Roller Shutter Door 3.65m wide x 4.15m high.
Red / Brown Faience Brickwork.

Light Green Glaze coated steel roofing sheets with horizontal line and steel waterpipes sheets

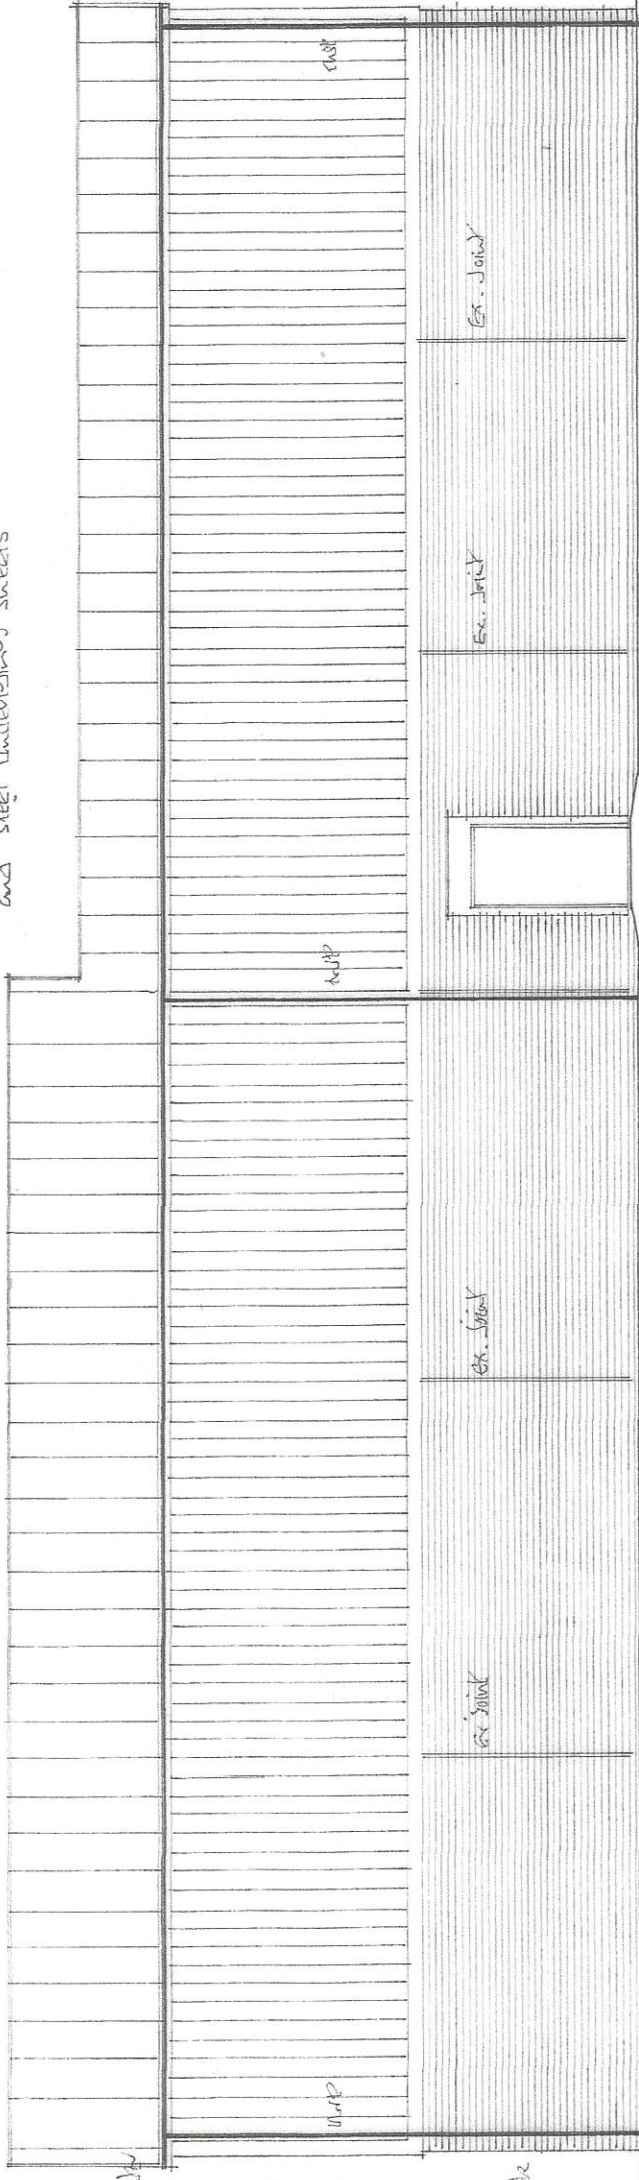


proposed east elevation

Green Ribs Rainwater outlets and down pipes
Green Glaze coated steel cladding sheets with blue defacement.
Red / Brown Faience Brickwork.

LOCATION PLAN

scale 1:1250

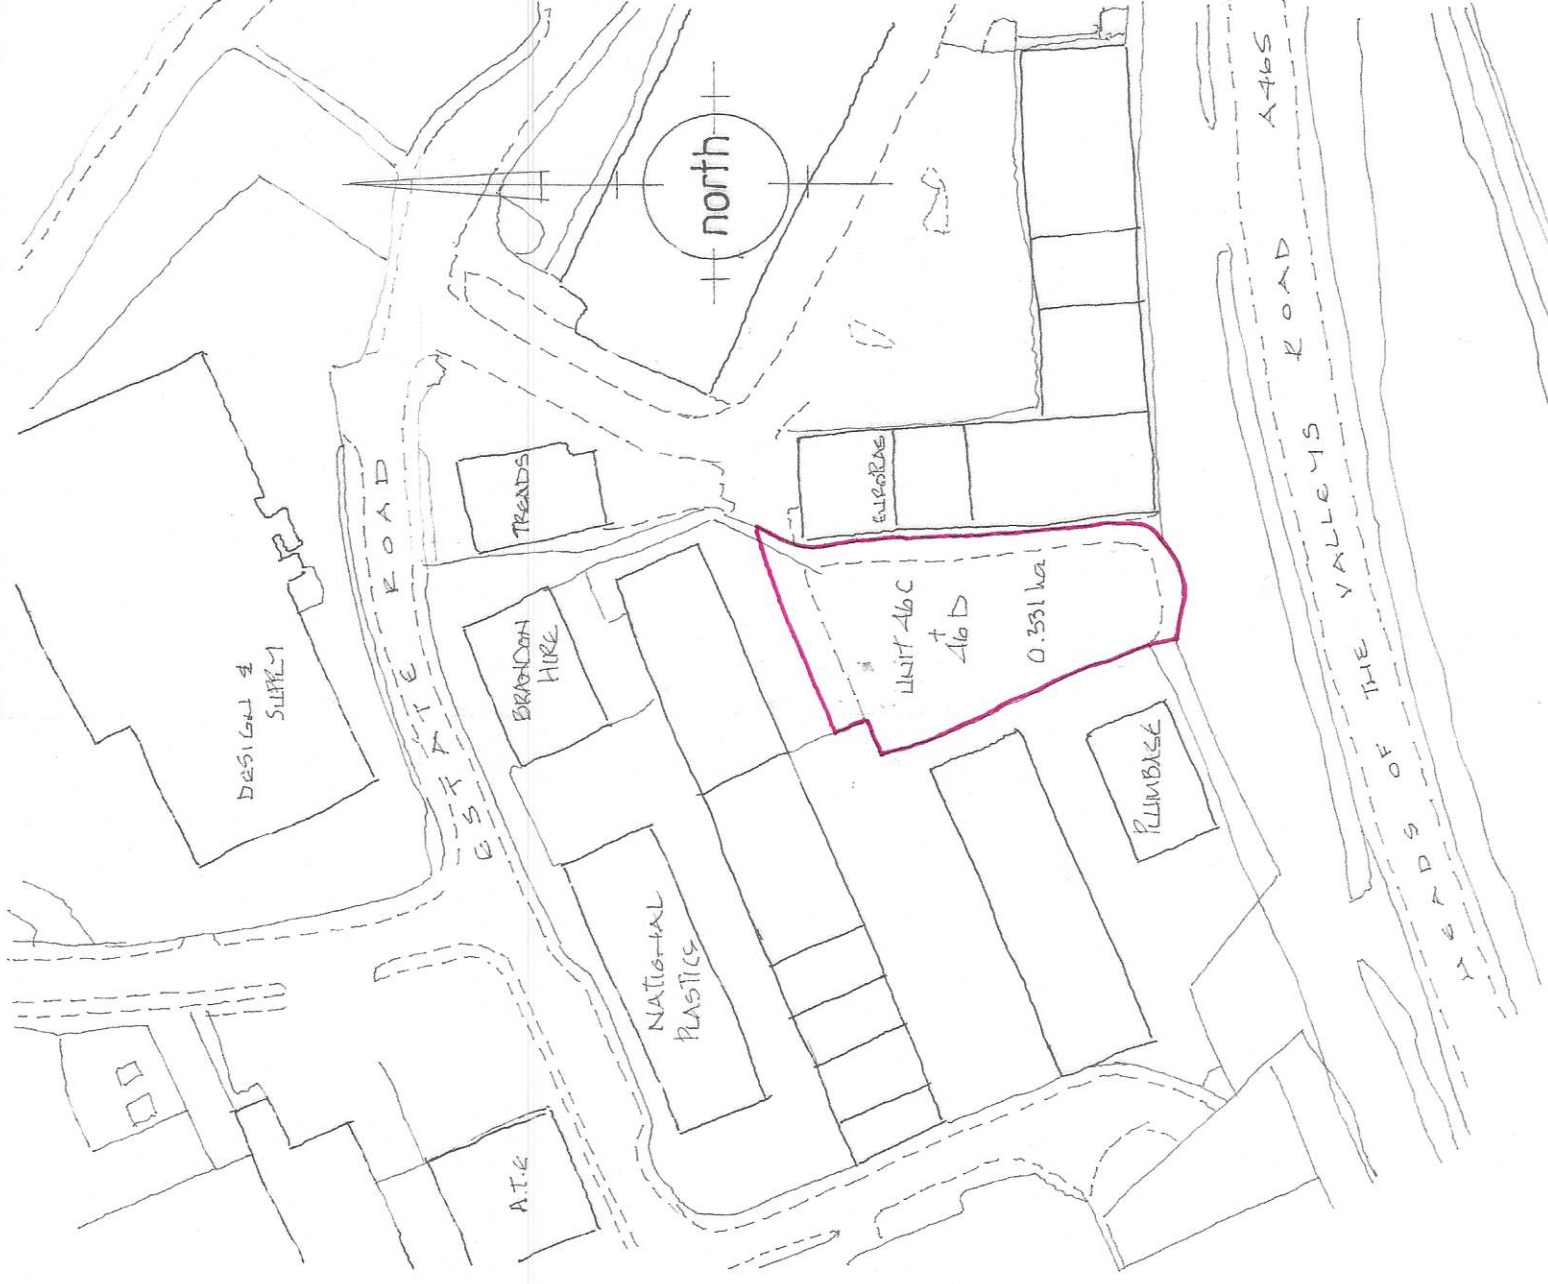

NOTES

All dimensions must be checked on site and not scaled from this drawing.

This plan has been prepared for Planning and /or Building Regulation purposes only.

Some forms of building works may require action by the owners under The Party Wall Act 1996. The adjoining owners are to be informed of the proposals at least one month before commencement of works and their written approvals obtained.

D. Vivian Jones AssocRICS
Building Design Services
114, Brecon Road,
HIRWAUN,
Rhonda Cynon Taff,
CF44 9NS
Tel. 01685 812069
Mobile 07702 380869
Email: vivianjonesdesign@yahoo.co.uk

Client
P. Brogden Properties Limited.

Job Title
PROPOSED INDUSTRIAL UNITS.

Drawing Title
Units 46c and 46d
Pant Industrial Estate
Dowlaish
MERTHYR TYDFIL
CF48 2SR

Scale 1:100 1:250 1:1250

Date 14.10.2022 **Drawn by** SJ.

Dwg. No. 2849 **C 02A** **Rev.**