



1:100m with balustrade

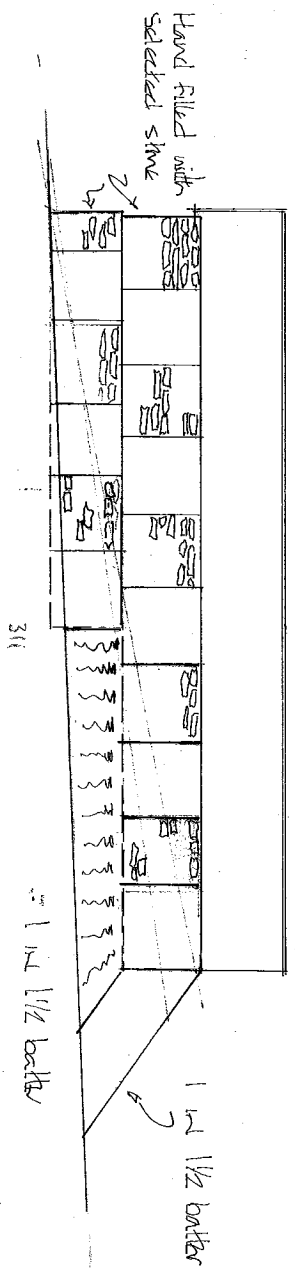


Elevation A


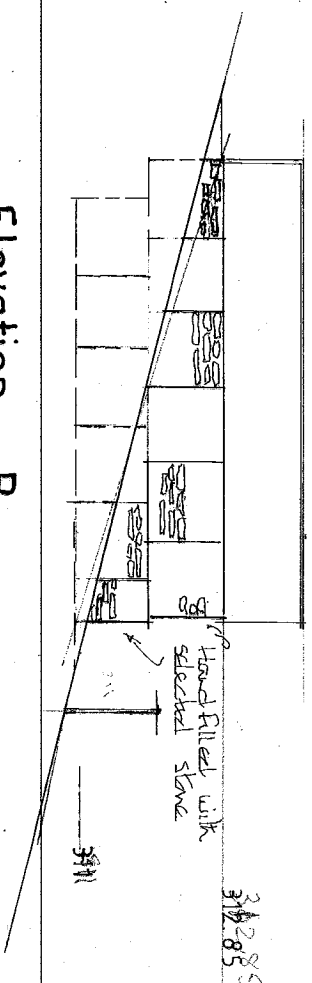


Elevation B

Scale 1:100 m

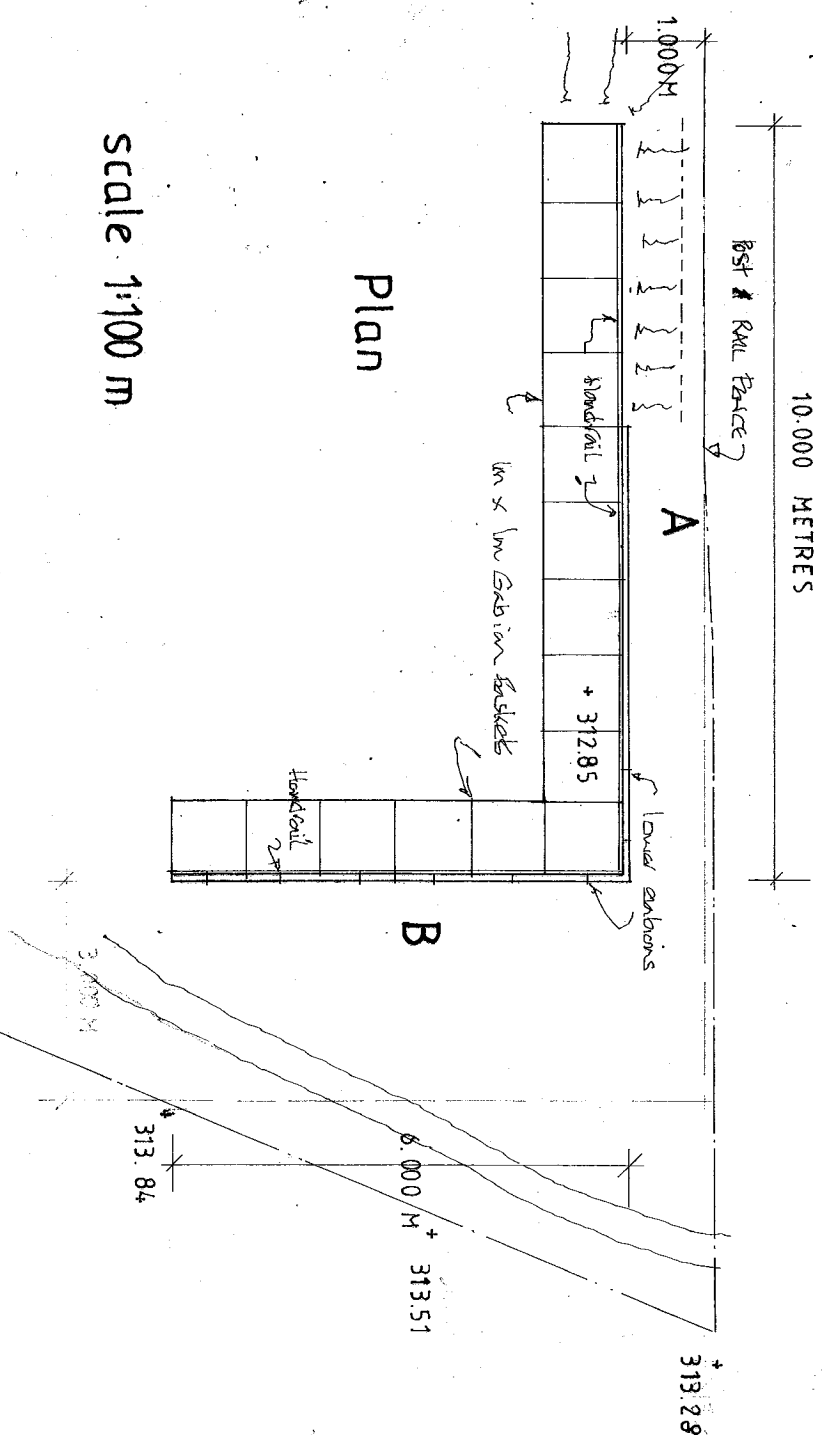

Plan

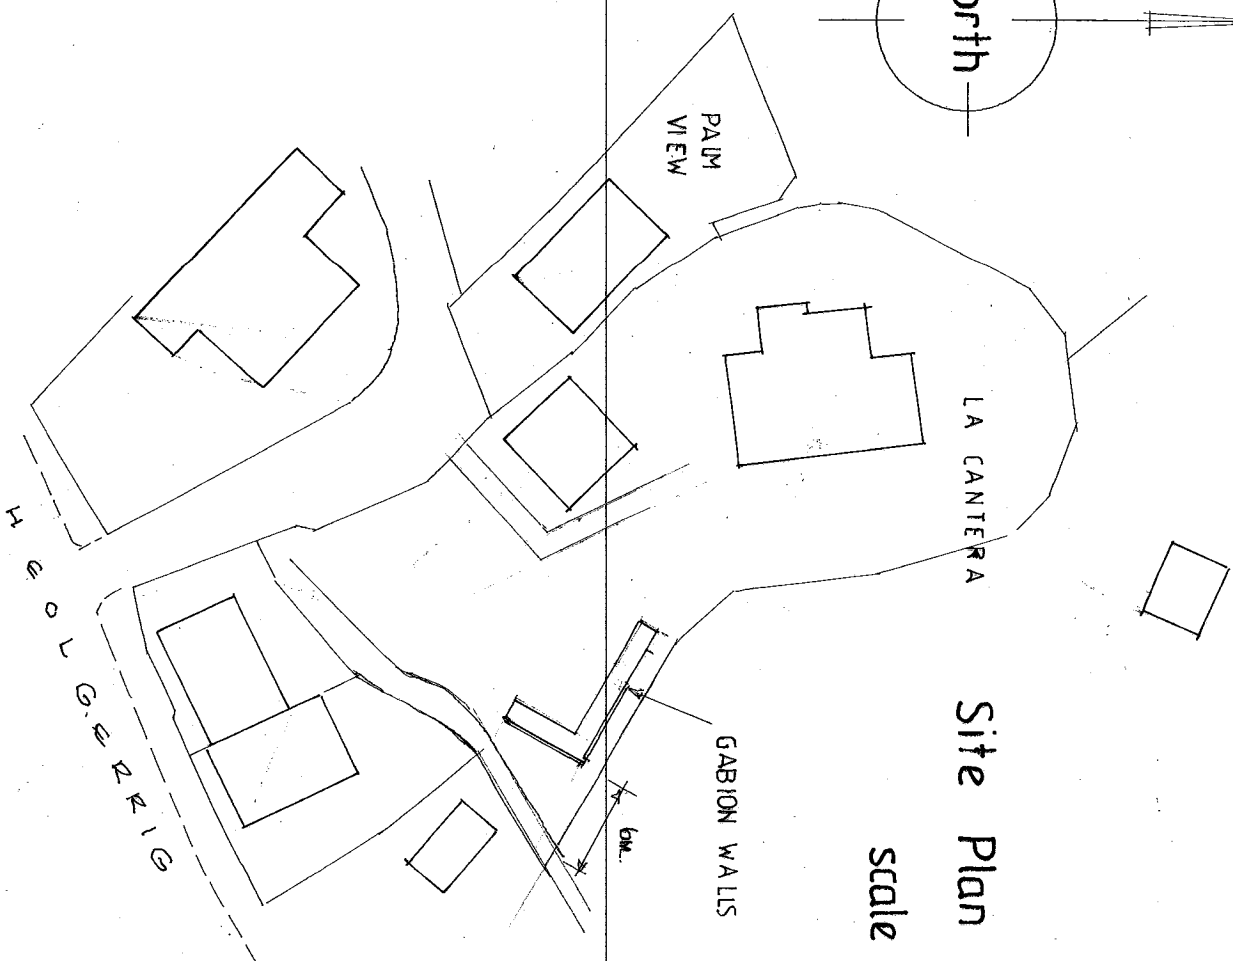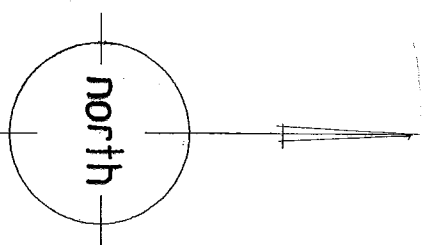

Site Plan

Scale 1:500

D. V. V. JONES

114 BRACKEN ROAD MURRAY
ADELDAIDE S.A. 5000
TEL 08 8512069 / 07 701230069

2863 R

DL 01.11.22