




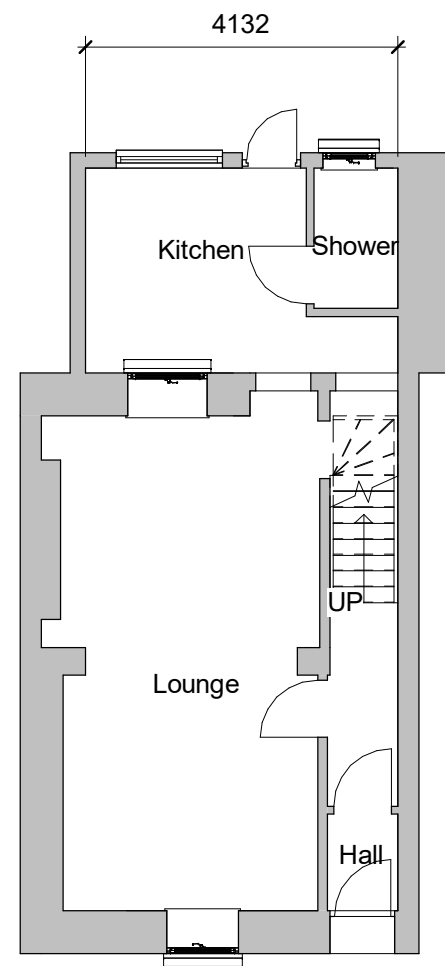


1 Existing Ground Floor
1 : 100

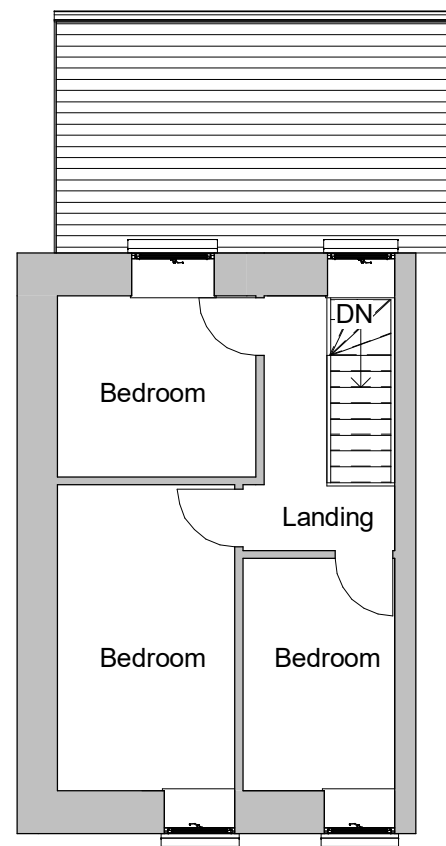


2 Existing First Floor
1 : 100

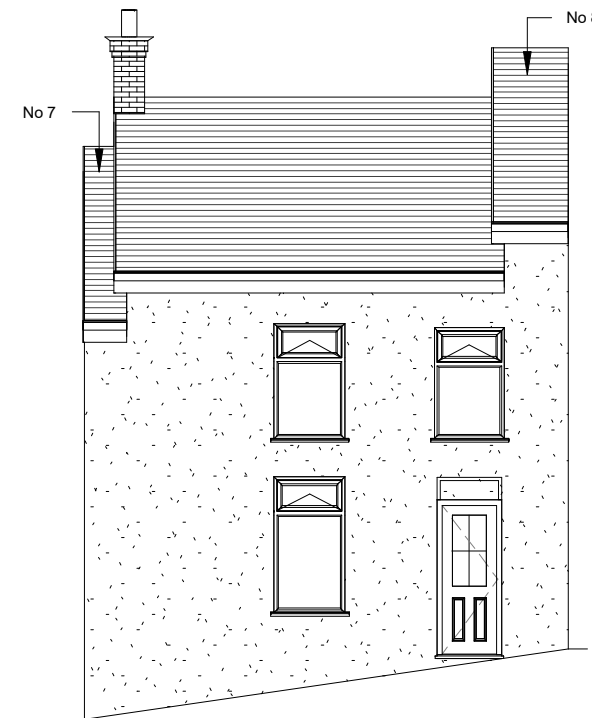


3 Existing Front Elevation
1 : 100

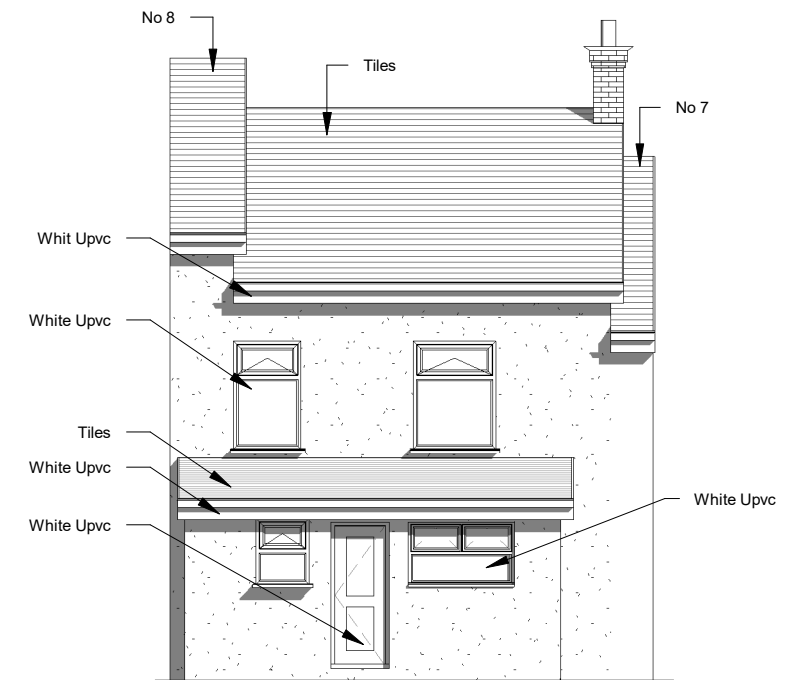


4 Existing Rear Elevation
1 : 100

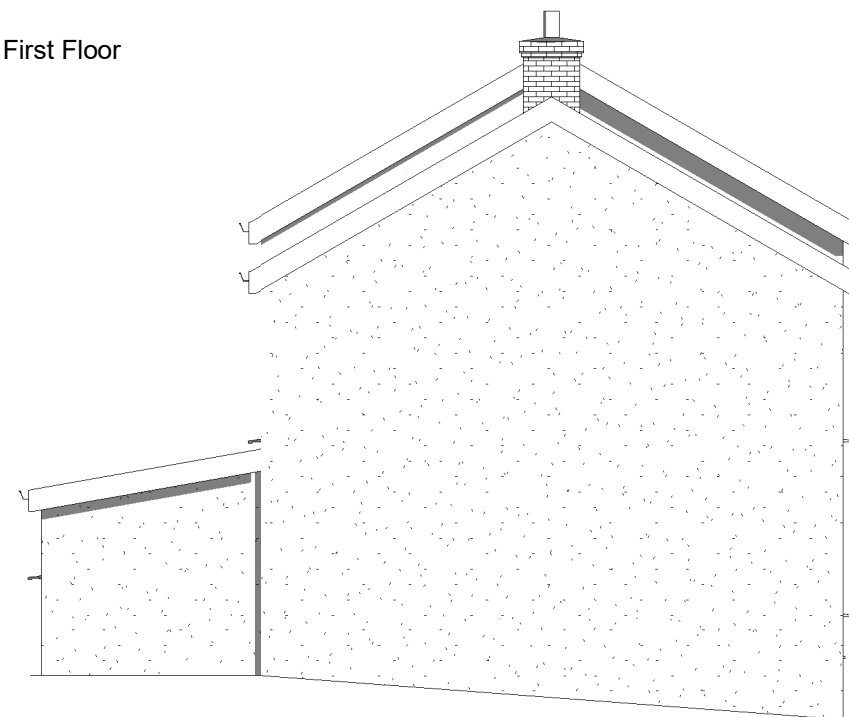


5 Existing Side 1 Elevation
1 : 100

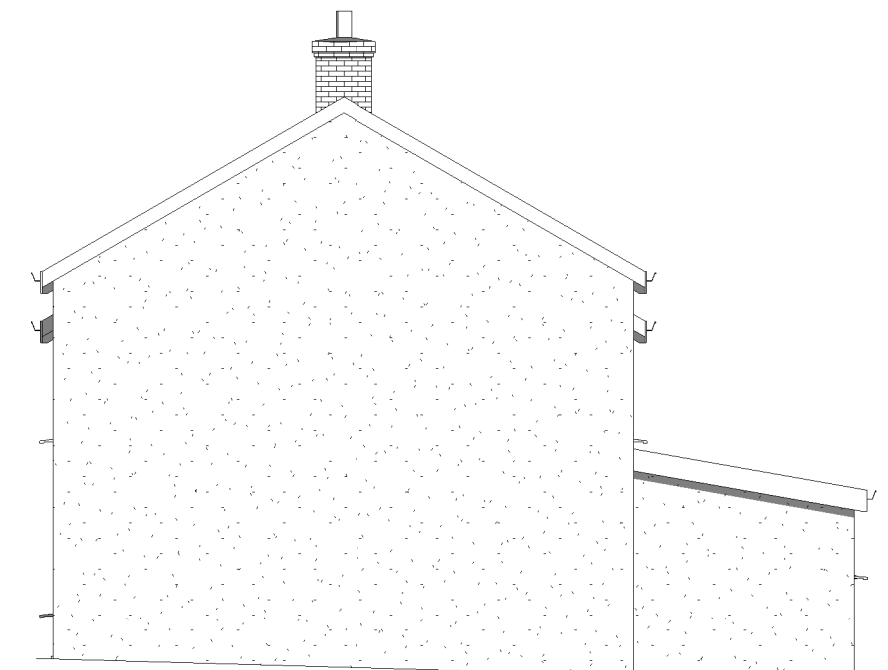

6 Existing Side 2 Elevation
1 : 100

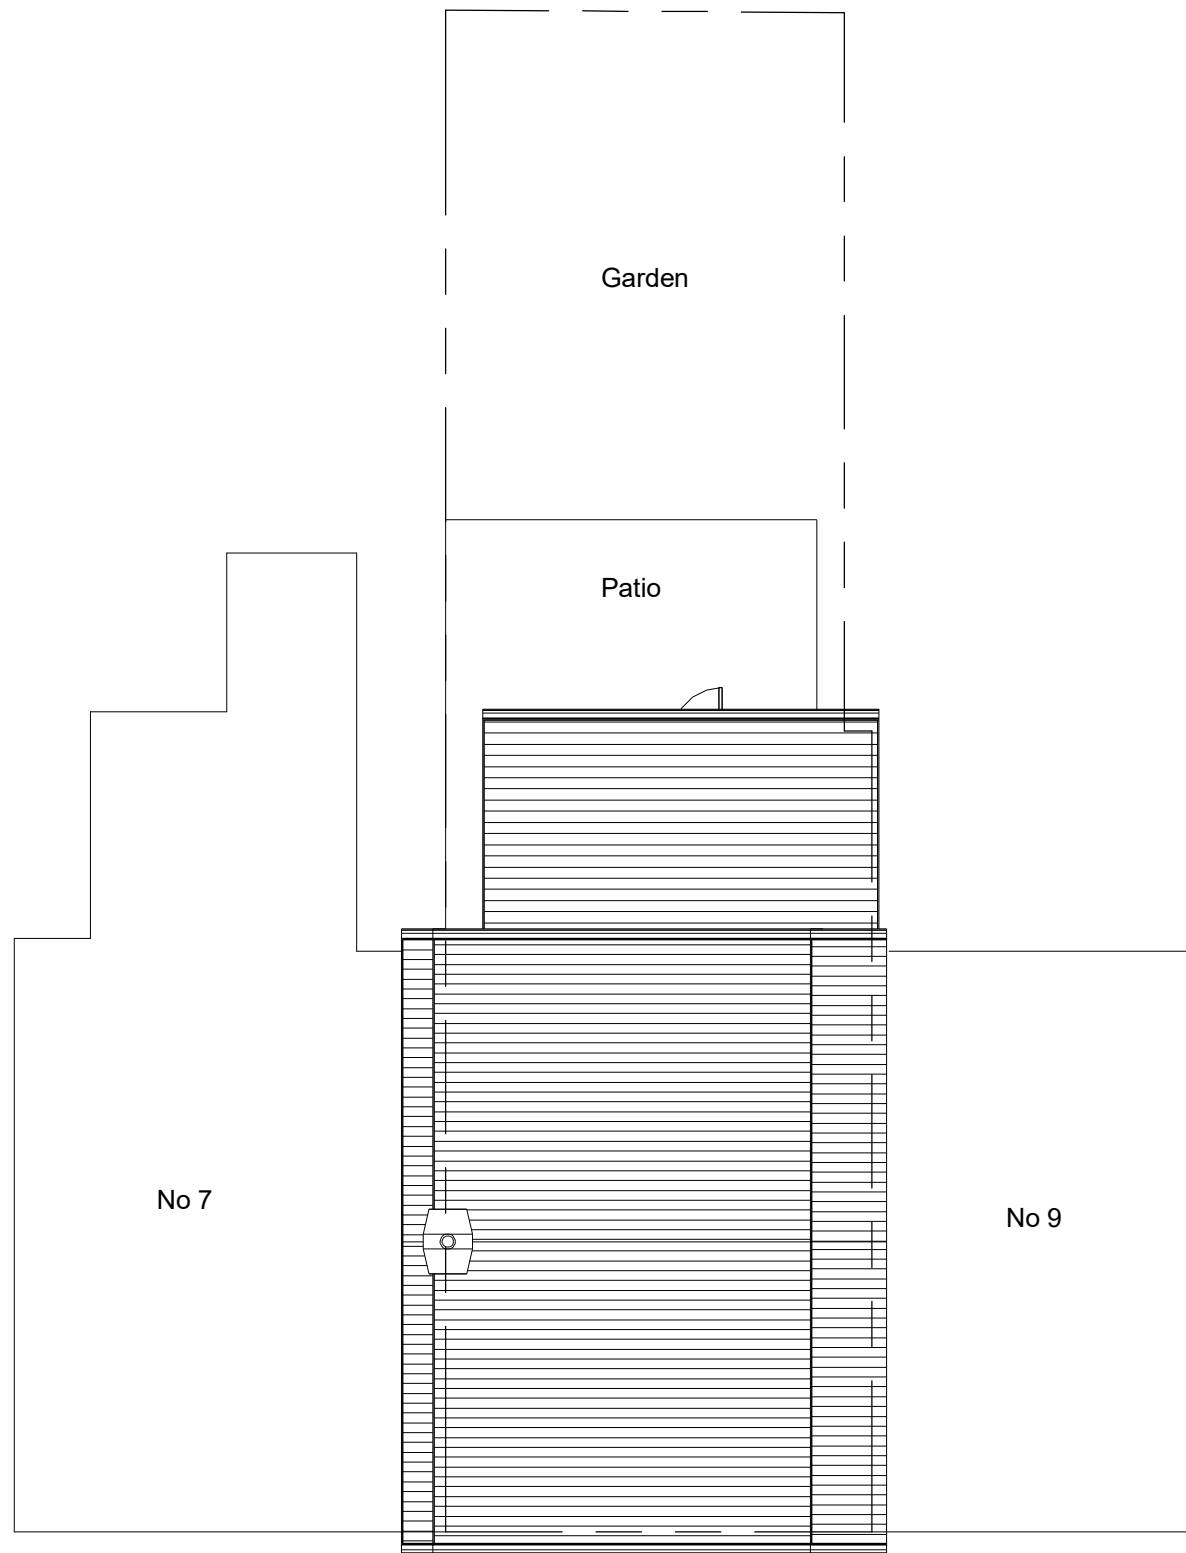

1 Existing Site
1 : 100

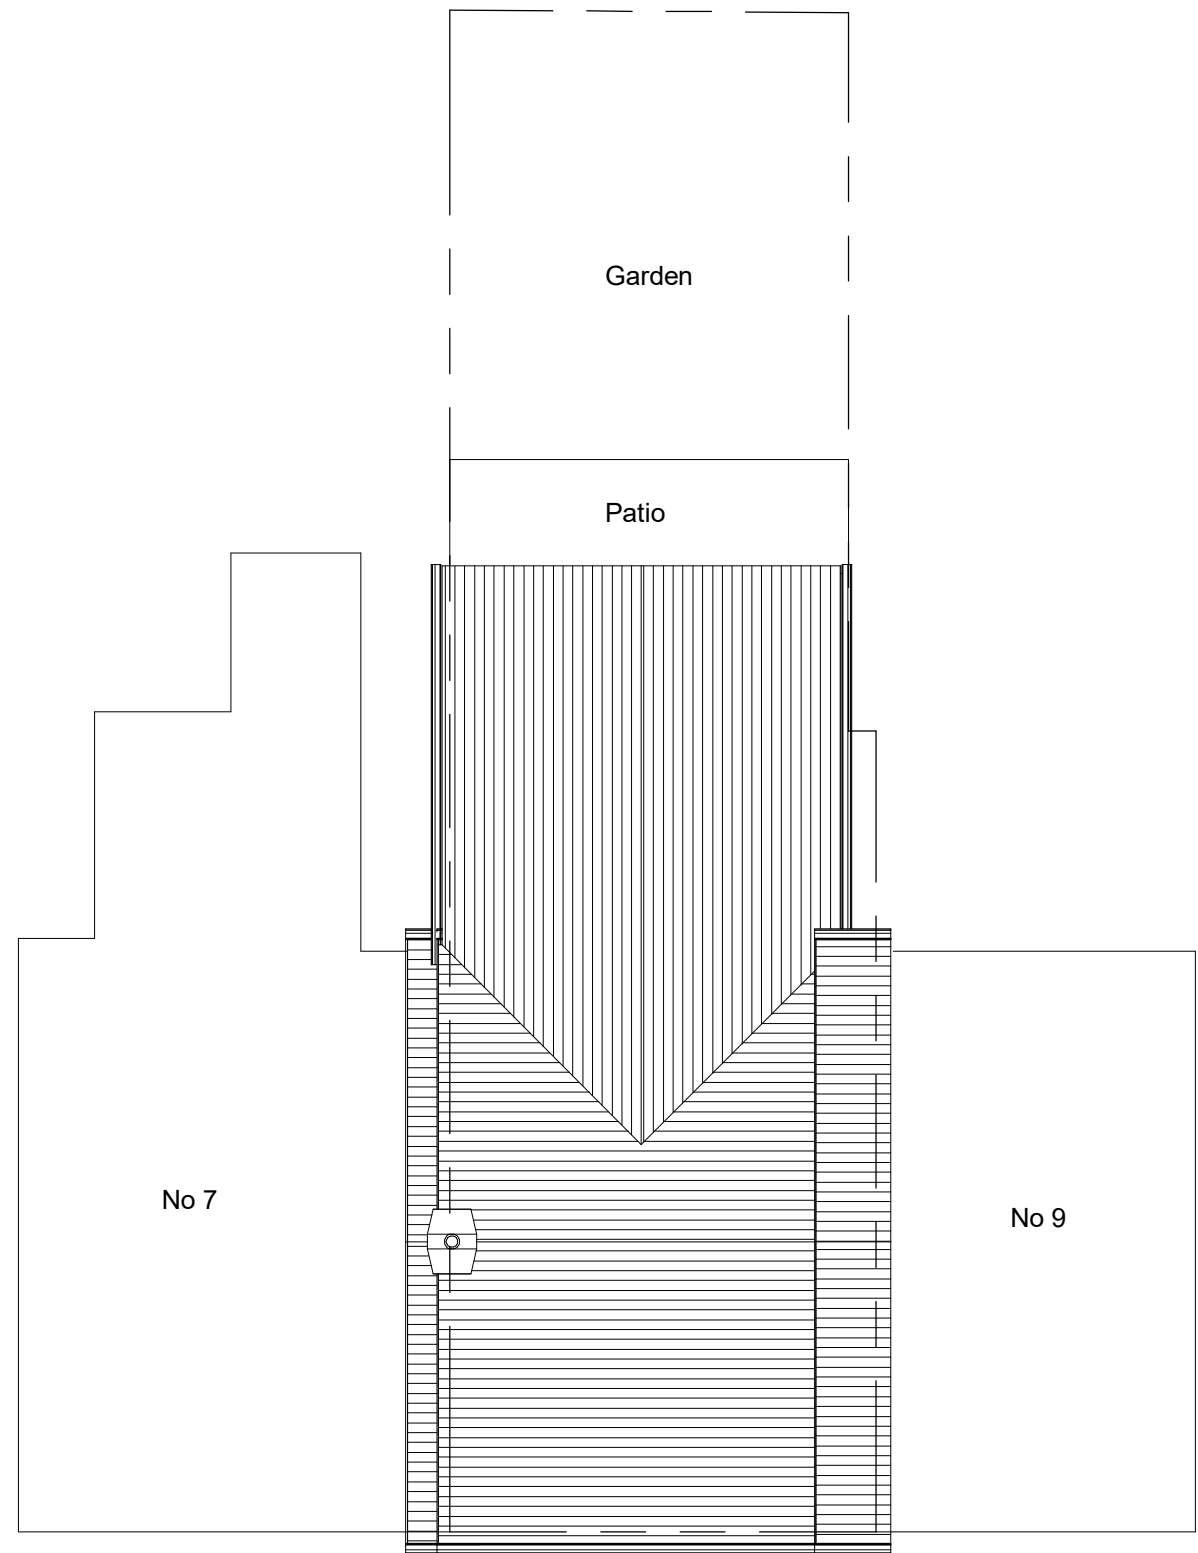

2 Proposed Site
1 : 100



Paul James
Managing Director

Direct Line: 07810 565334
paul@ecassgroup.co.uk
www.ecassgroup.co.uk

The ECAS Group
UNIT 2
PLYMOUTH COURT
WARLOW STREET
MERTHYR TYDFIL
CF47 0YS

Tel: 01685 386 495

ecas group
Trading arm of ECAS Systems Ltd

REGISTERED MASTER BUILDERS
Wales

FSB
Financial Services Board

Constructionline
Constructionline


HAAS
Health and Safety Accredited Contractor

Electrical Safety Register
E.E.C.S.A. ECA


Registered in England & Wales: 05280149
VAT Registration Number: 921 8023 58

Ecas Property Services. The Arches, Merthyr Tydfil, CF47 0YS. Mob 07810 565334 Email: info@ecasgroup.co.uk	PURPOSE OF ISSUE Planning Approval	CHECKED BY JH	DRAWN BY PH	DRAWING NUMBER 12021070-02	SCALE (@ A3) 1 : 100														
	PROJECT Two Storey Rear Extension	ADDRESS 8 Russell Street Dowlais Merthyr Tydfil CF48 3BG			<table><tr><td>Rev No</td><td>Description</td><td>Date</td></tr><tr><td>A</td><td>Issue</td><td>07/01/2020</td></tr><tr><td>B</td><td>Roof amended</td><td>19/02/2021</td></tr><tr><td></td><td></td><td></td></tr><tr><td></td><td></td><td></td></tr></table>	Rev No	Description	Date	A	Issue	07/01/2020	B	Roof amended	19/02/2021					
Rev No	Description				Date														
A	Issue	07/01/2020																	
B	Roof amended	19/02/2021																	
This Drawing is Copyright, Dimensions to be checked on site and not scaled from this drawing	SHEET Site Plans																		


This Drawing is Copyright,
Dimensions to be checked on site
and not scaled from this drawing

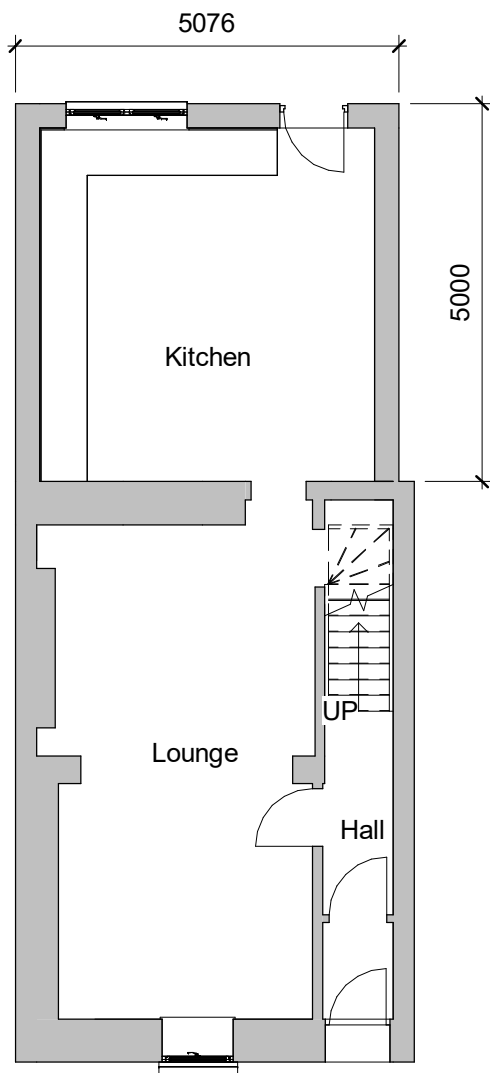


1 Proposed Ground Floor
1 : 100

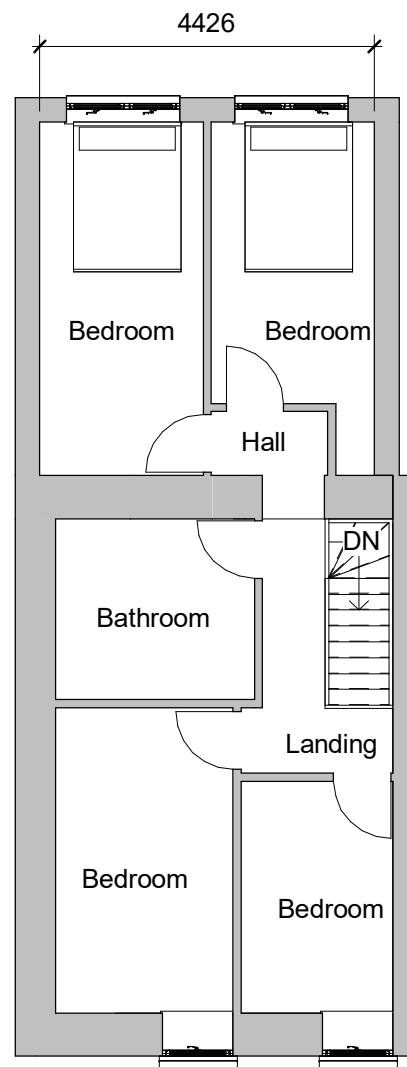


2 Proposed First Floor
1 : 100

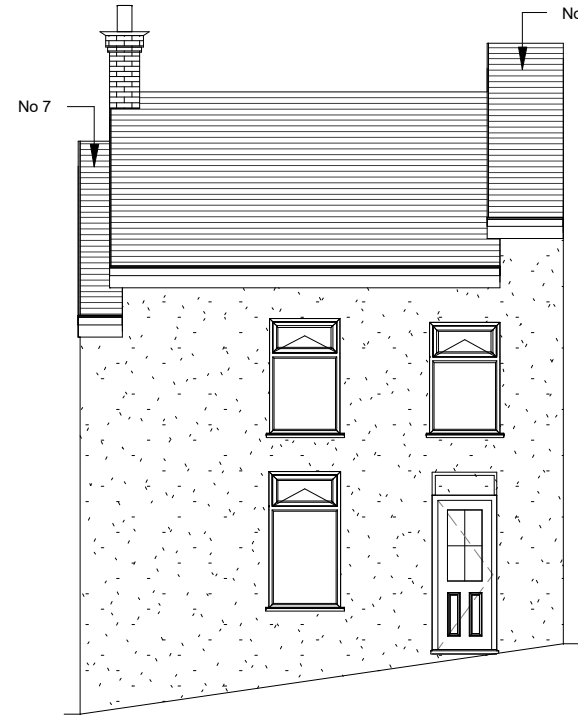


3 Proposed Front Elevation
1 : 100

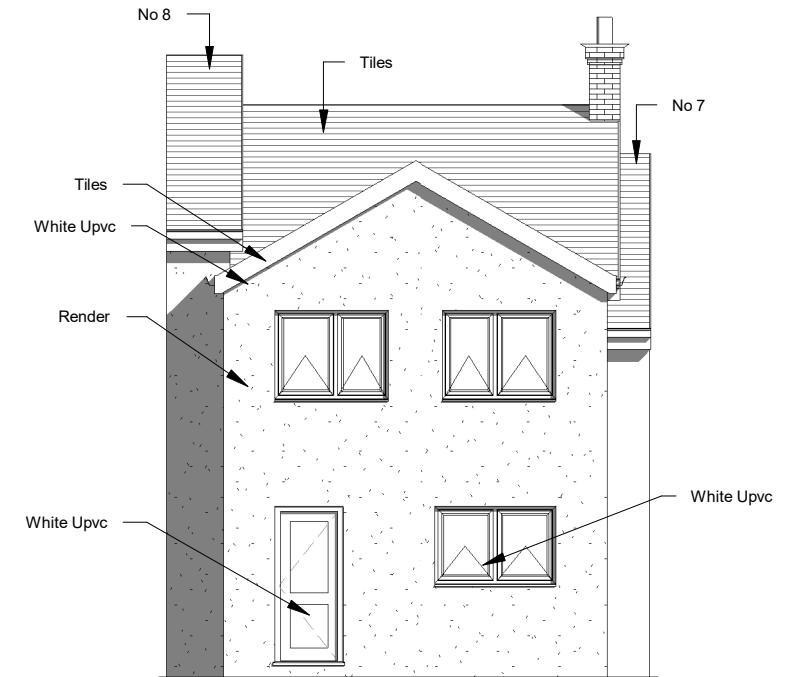

4 Proposed Rear Elevation
1 : 100

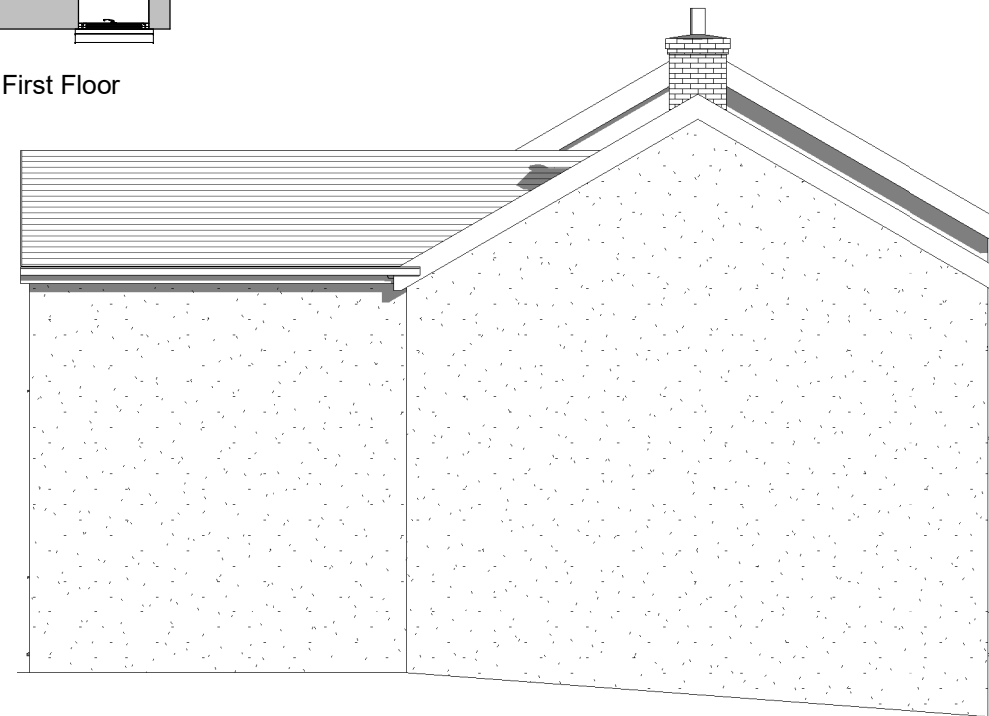

5 Proposed Side 1 Elevation
1 : 100

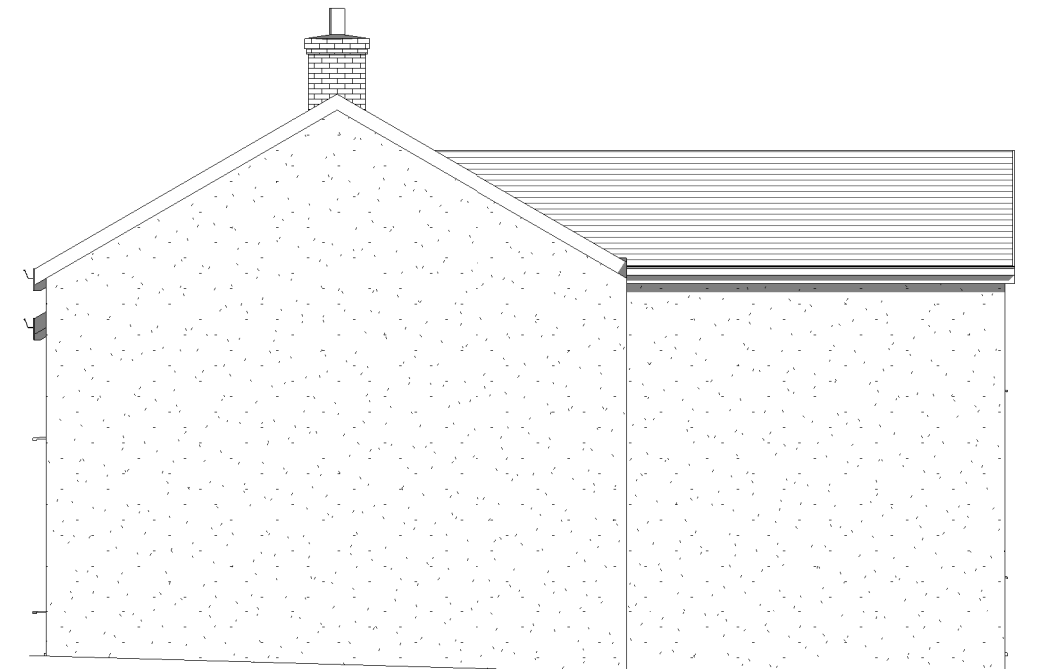

6 Proposed Side 2 Elevation
1 : 100