




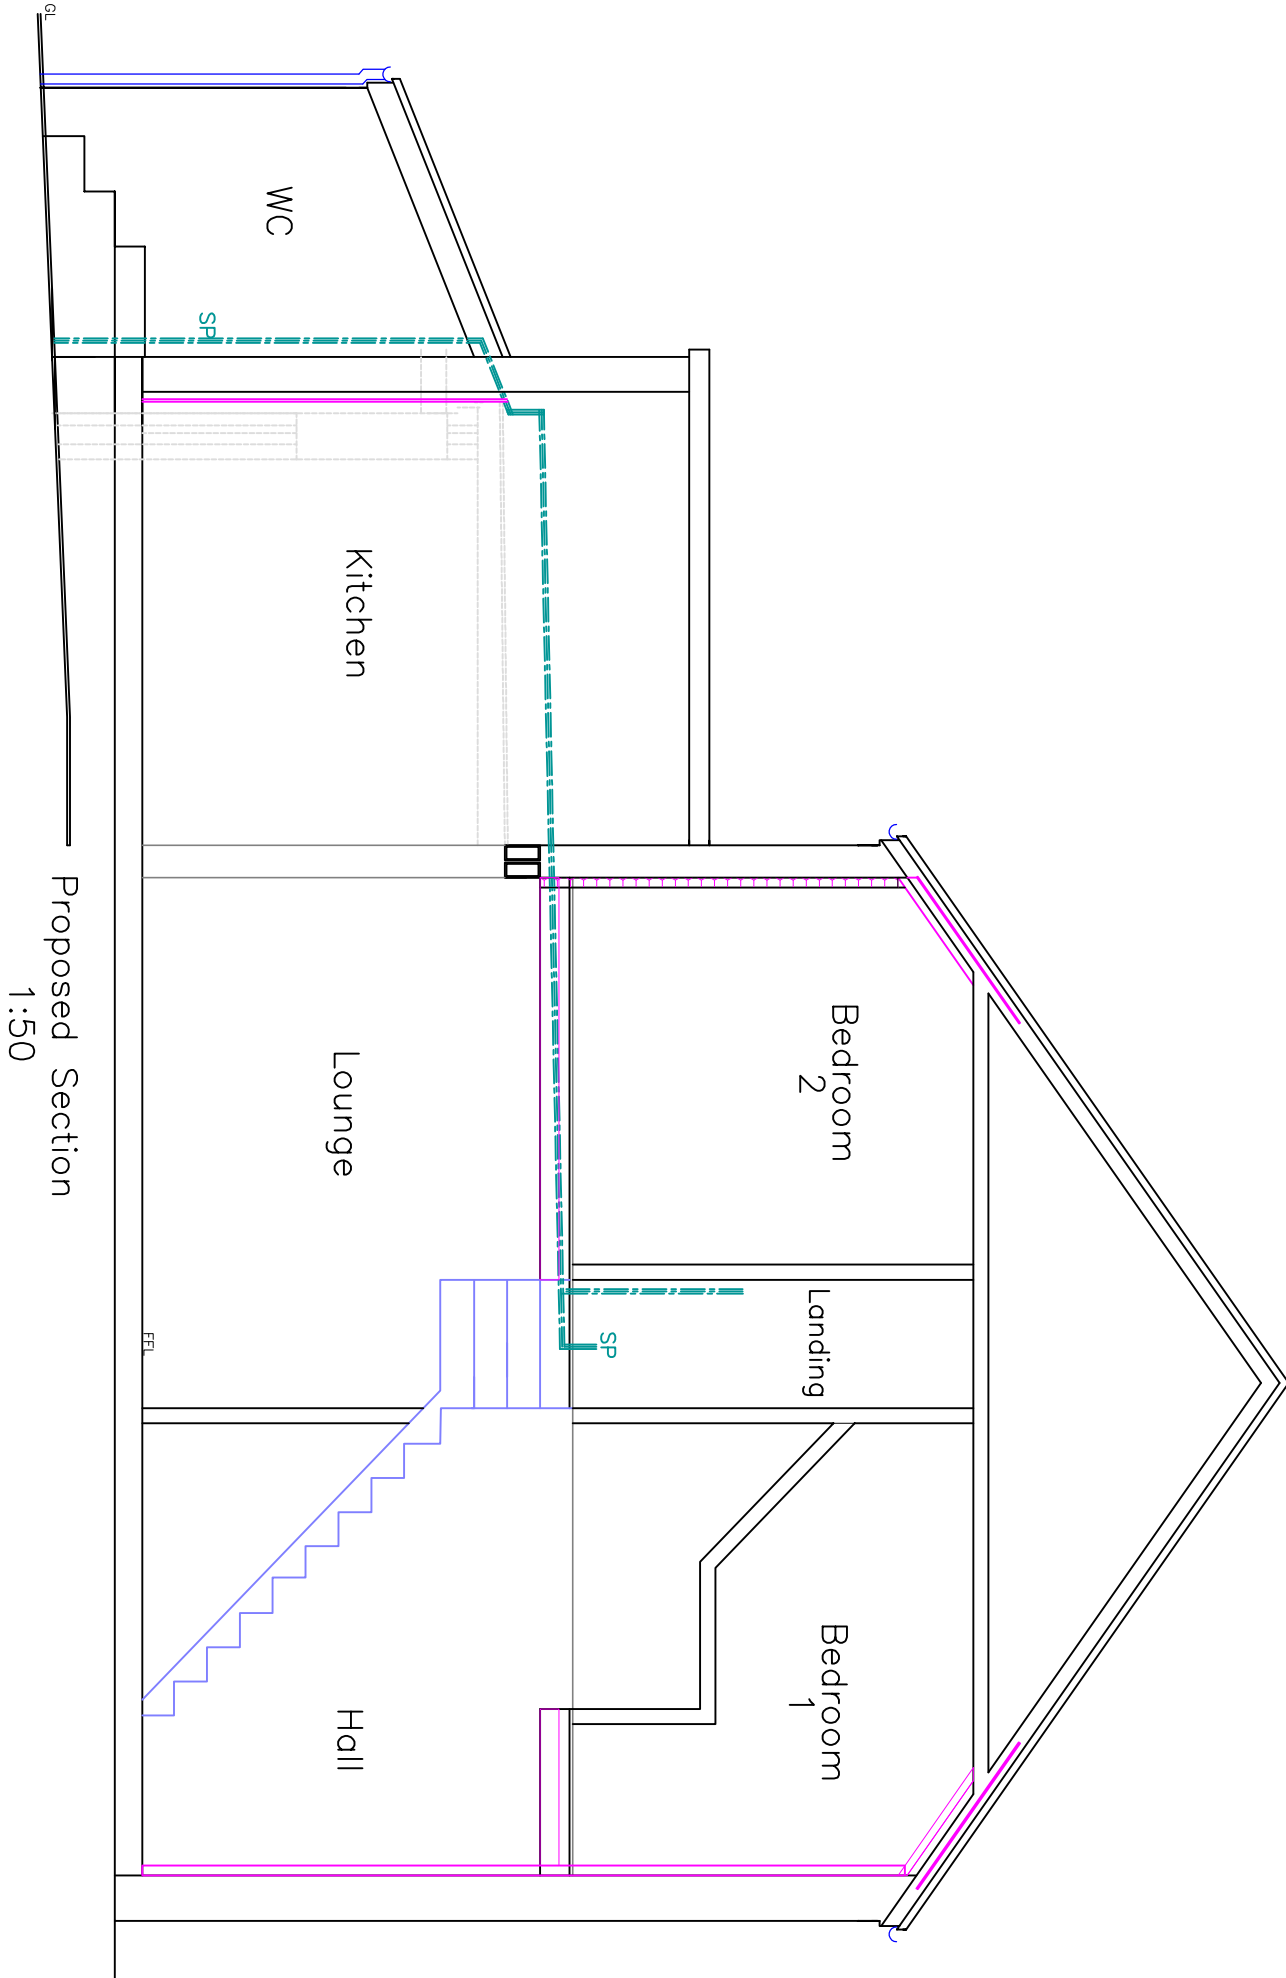


Proposed Section
1:50

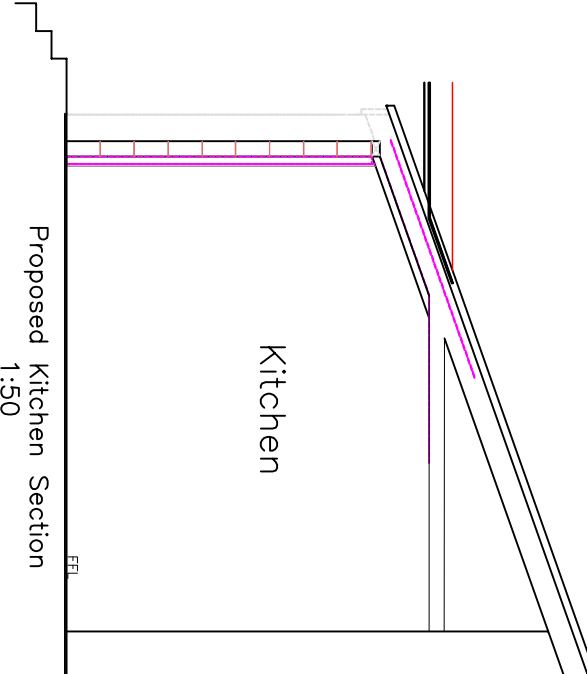


Proposed Kitchen Section
1:50

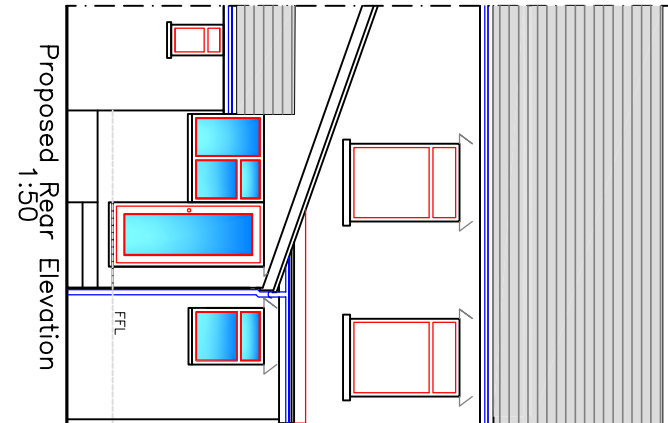


Proposed Rear Elevation
1:50

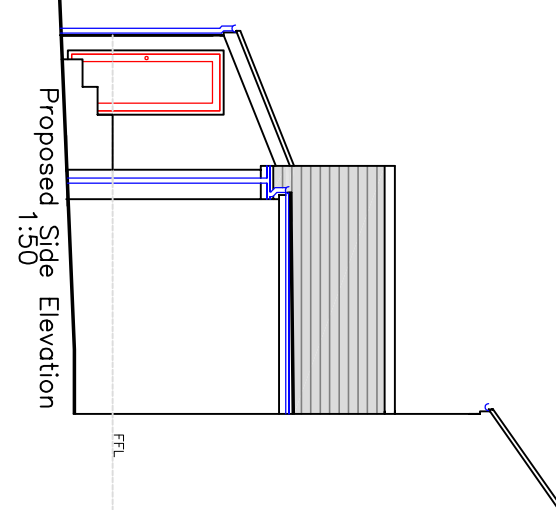


Proposed Side Elevation
1:50

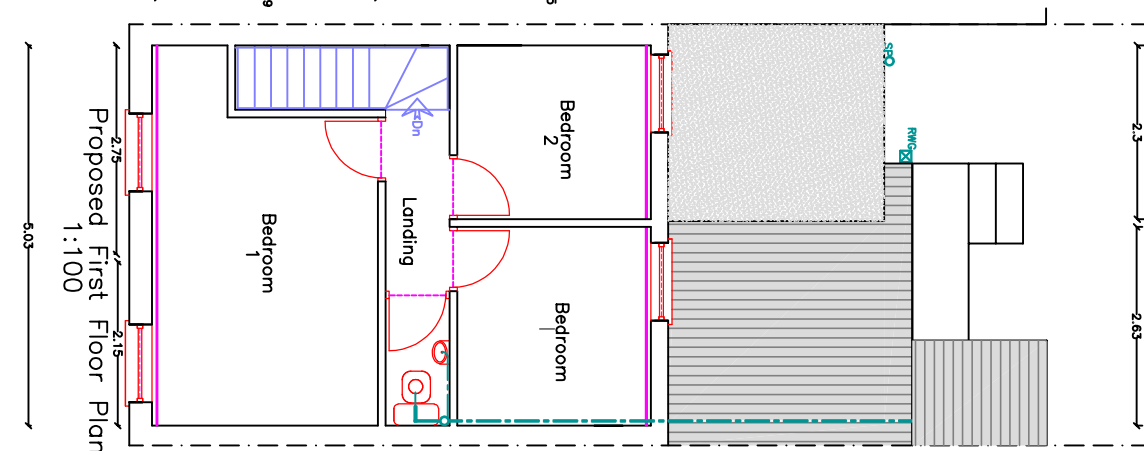


Proposed First Floor Plan
1:100

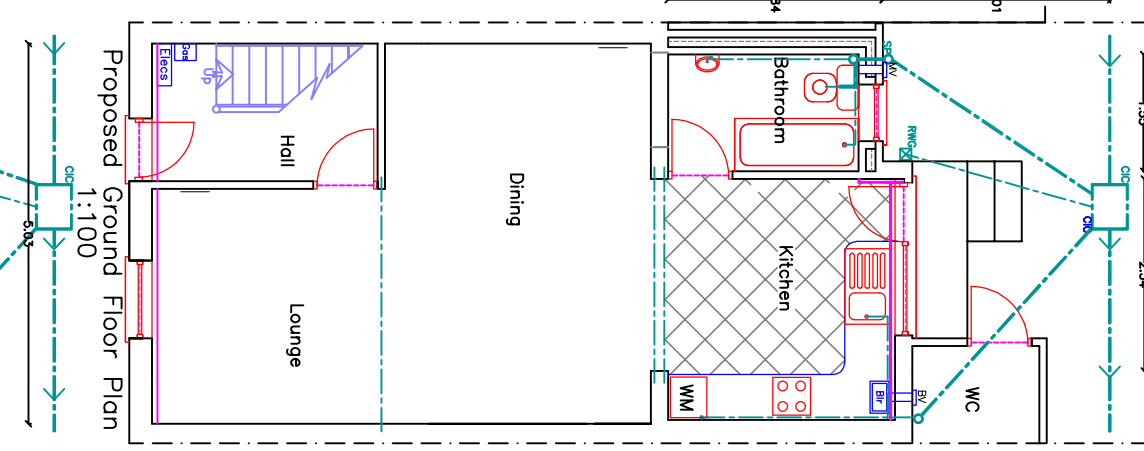


Proposed Ground Floor Plan
1:100

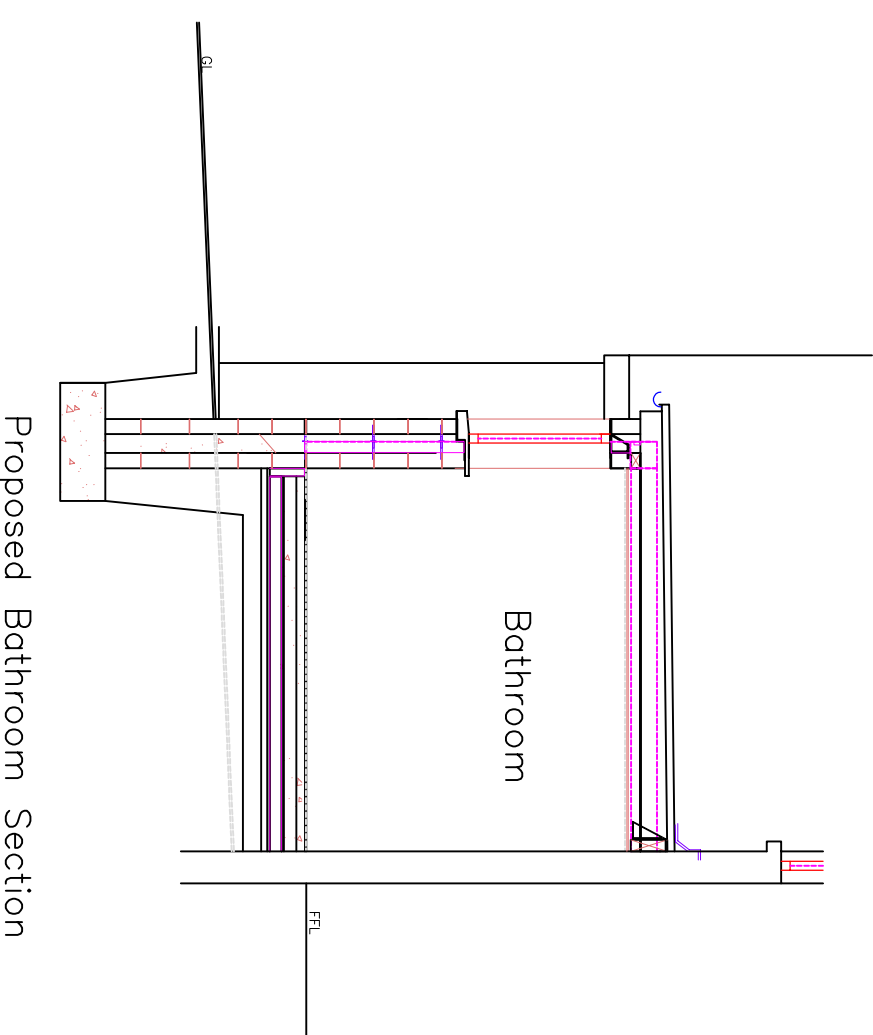


Proposed Bathroom Section
1:50

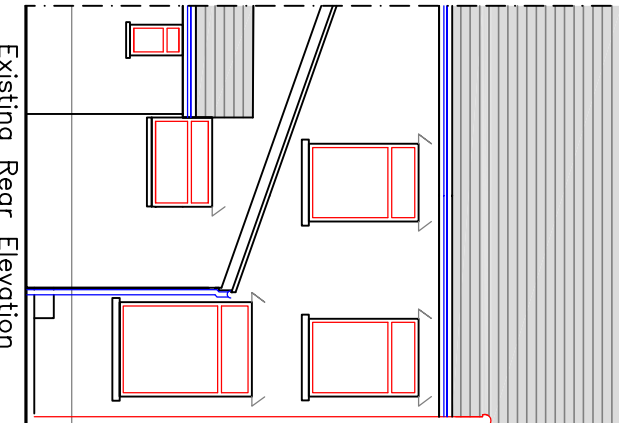


Existing Rear Elevation
1:50

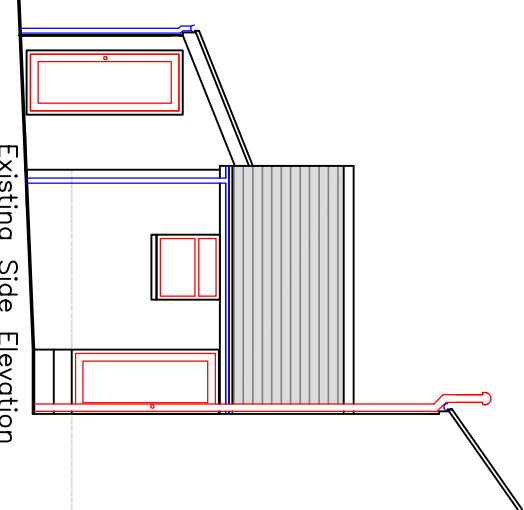


Existing Side Elevation
1:50

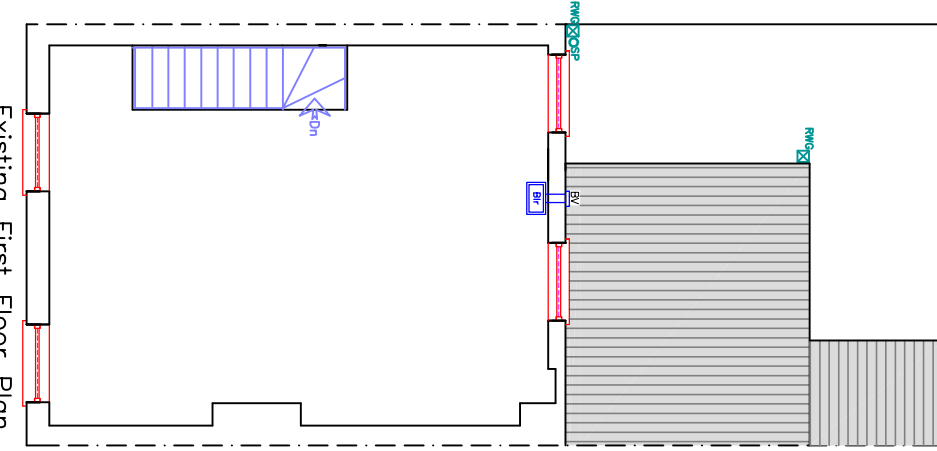


Existing First Floor Plan
1:100

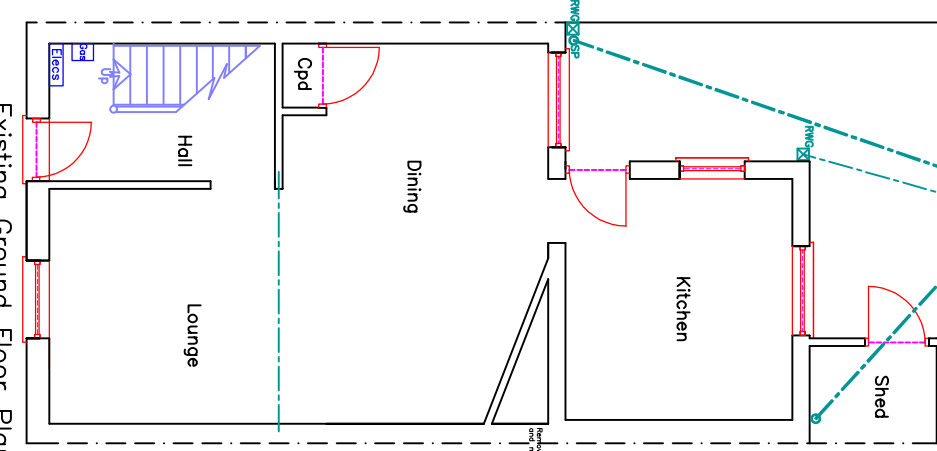

Existing Ground Floor Plan
1:100

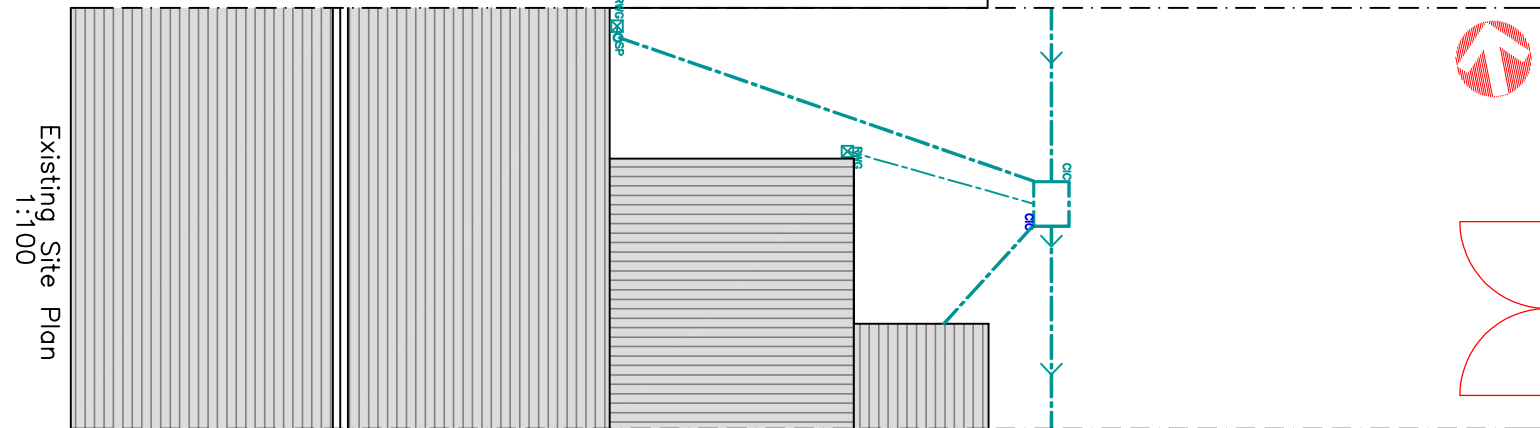

Existing Site Plan
1:100

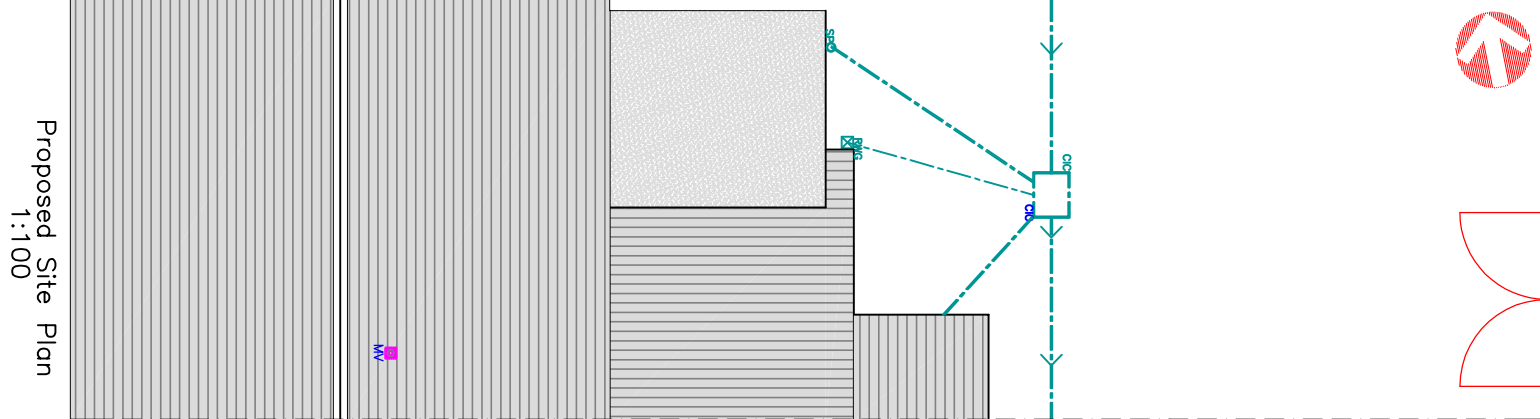

Proposed Site Plan
1:100



Utopia Design
Architectural Services

Building Planning Application Support
Paul Thomas: BSc (Hons)
Tel: 01866 556230, Mob: 07908 725065
Issued Only for Purpose Indicated
Drawing Status: FOR PLANNING/BUILD CONTROL PURPOSES ONLY
Address
10, Caerhendy Street
Merthyr Tydfil
CF47 9NU
Project

Proposed Single Storey Rear Extension with Alterations			
Drawn By	PT	Drawn By	PT
Scale	A2	Scale	A2
1:50	1:50	1:50	1:50
1:100	1:100	1:100	1:100
Existing & Proposed Plans, Elevations and Section Details	Caerhendy 10 01A		