



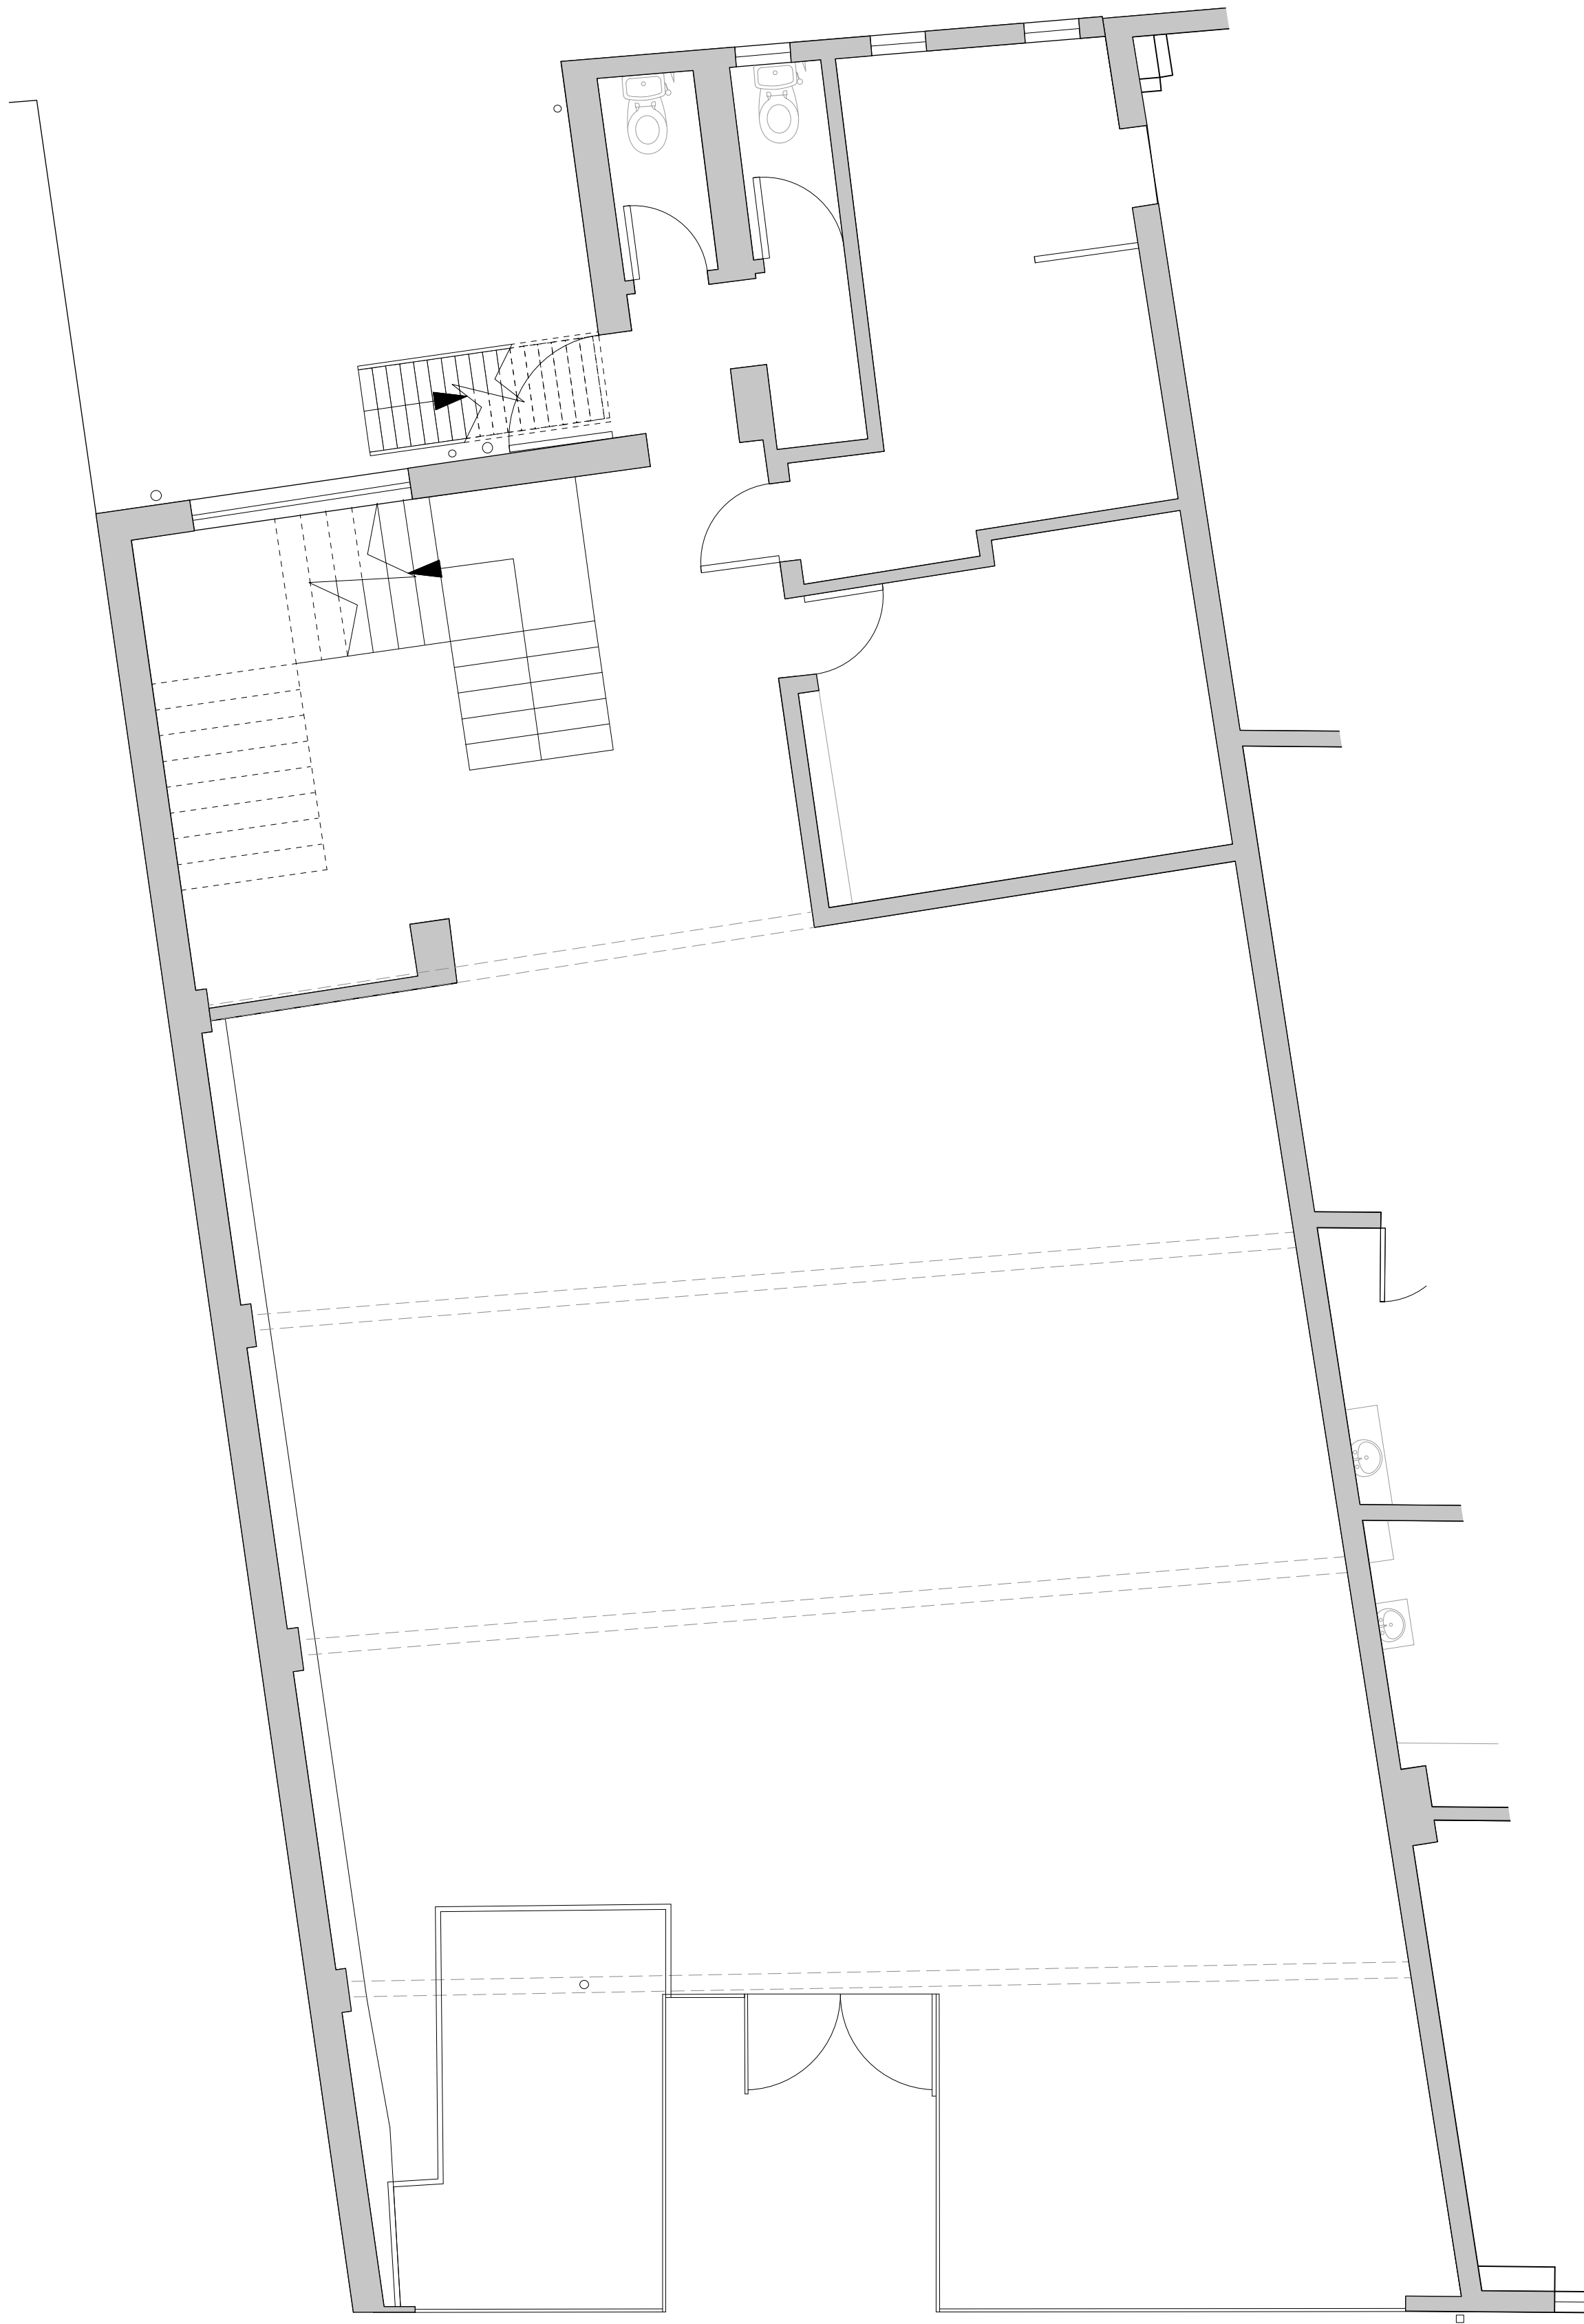

01 existing ground floor plan

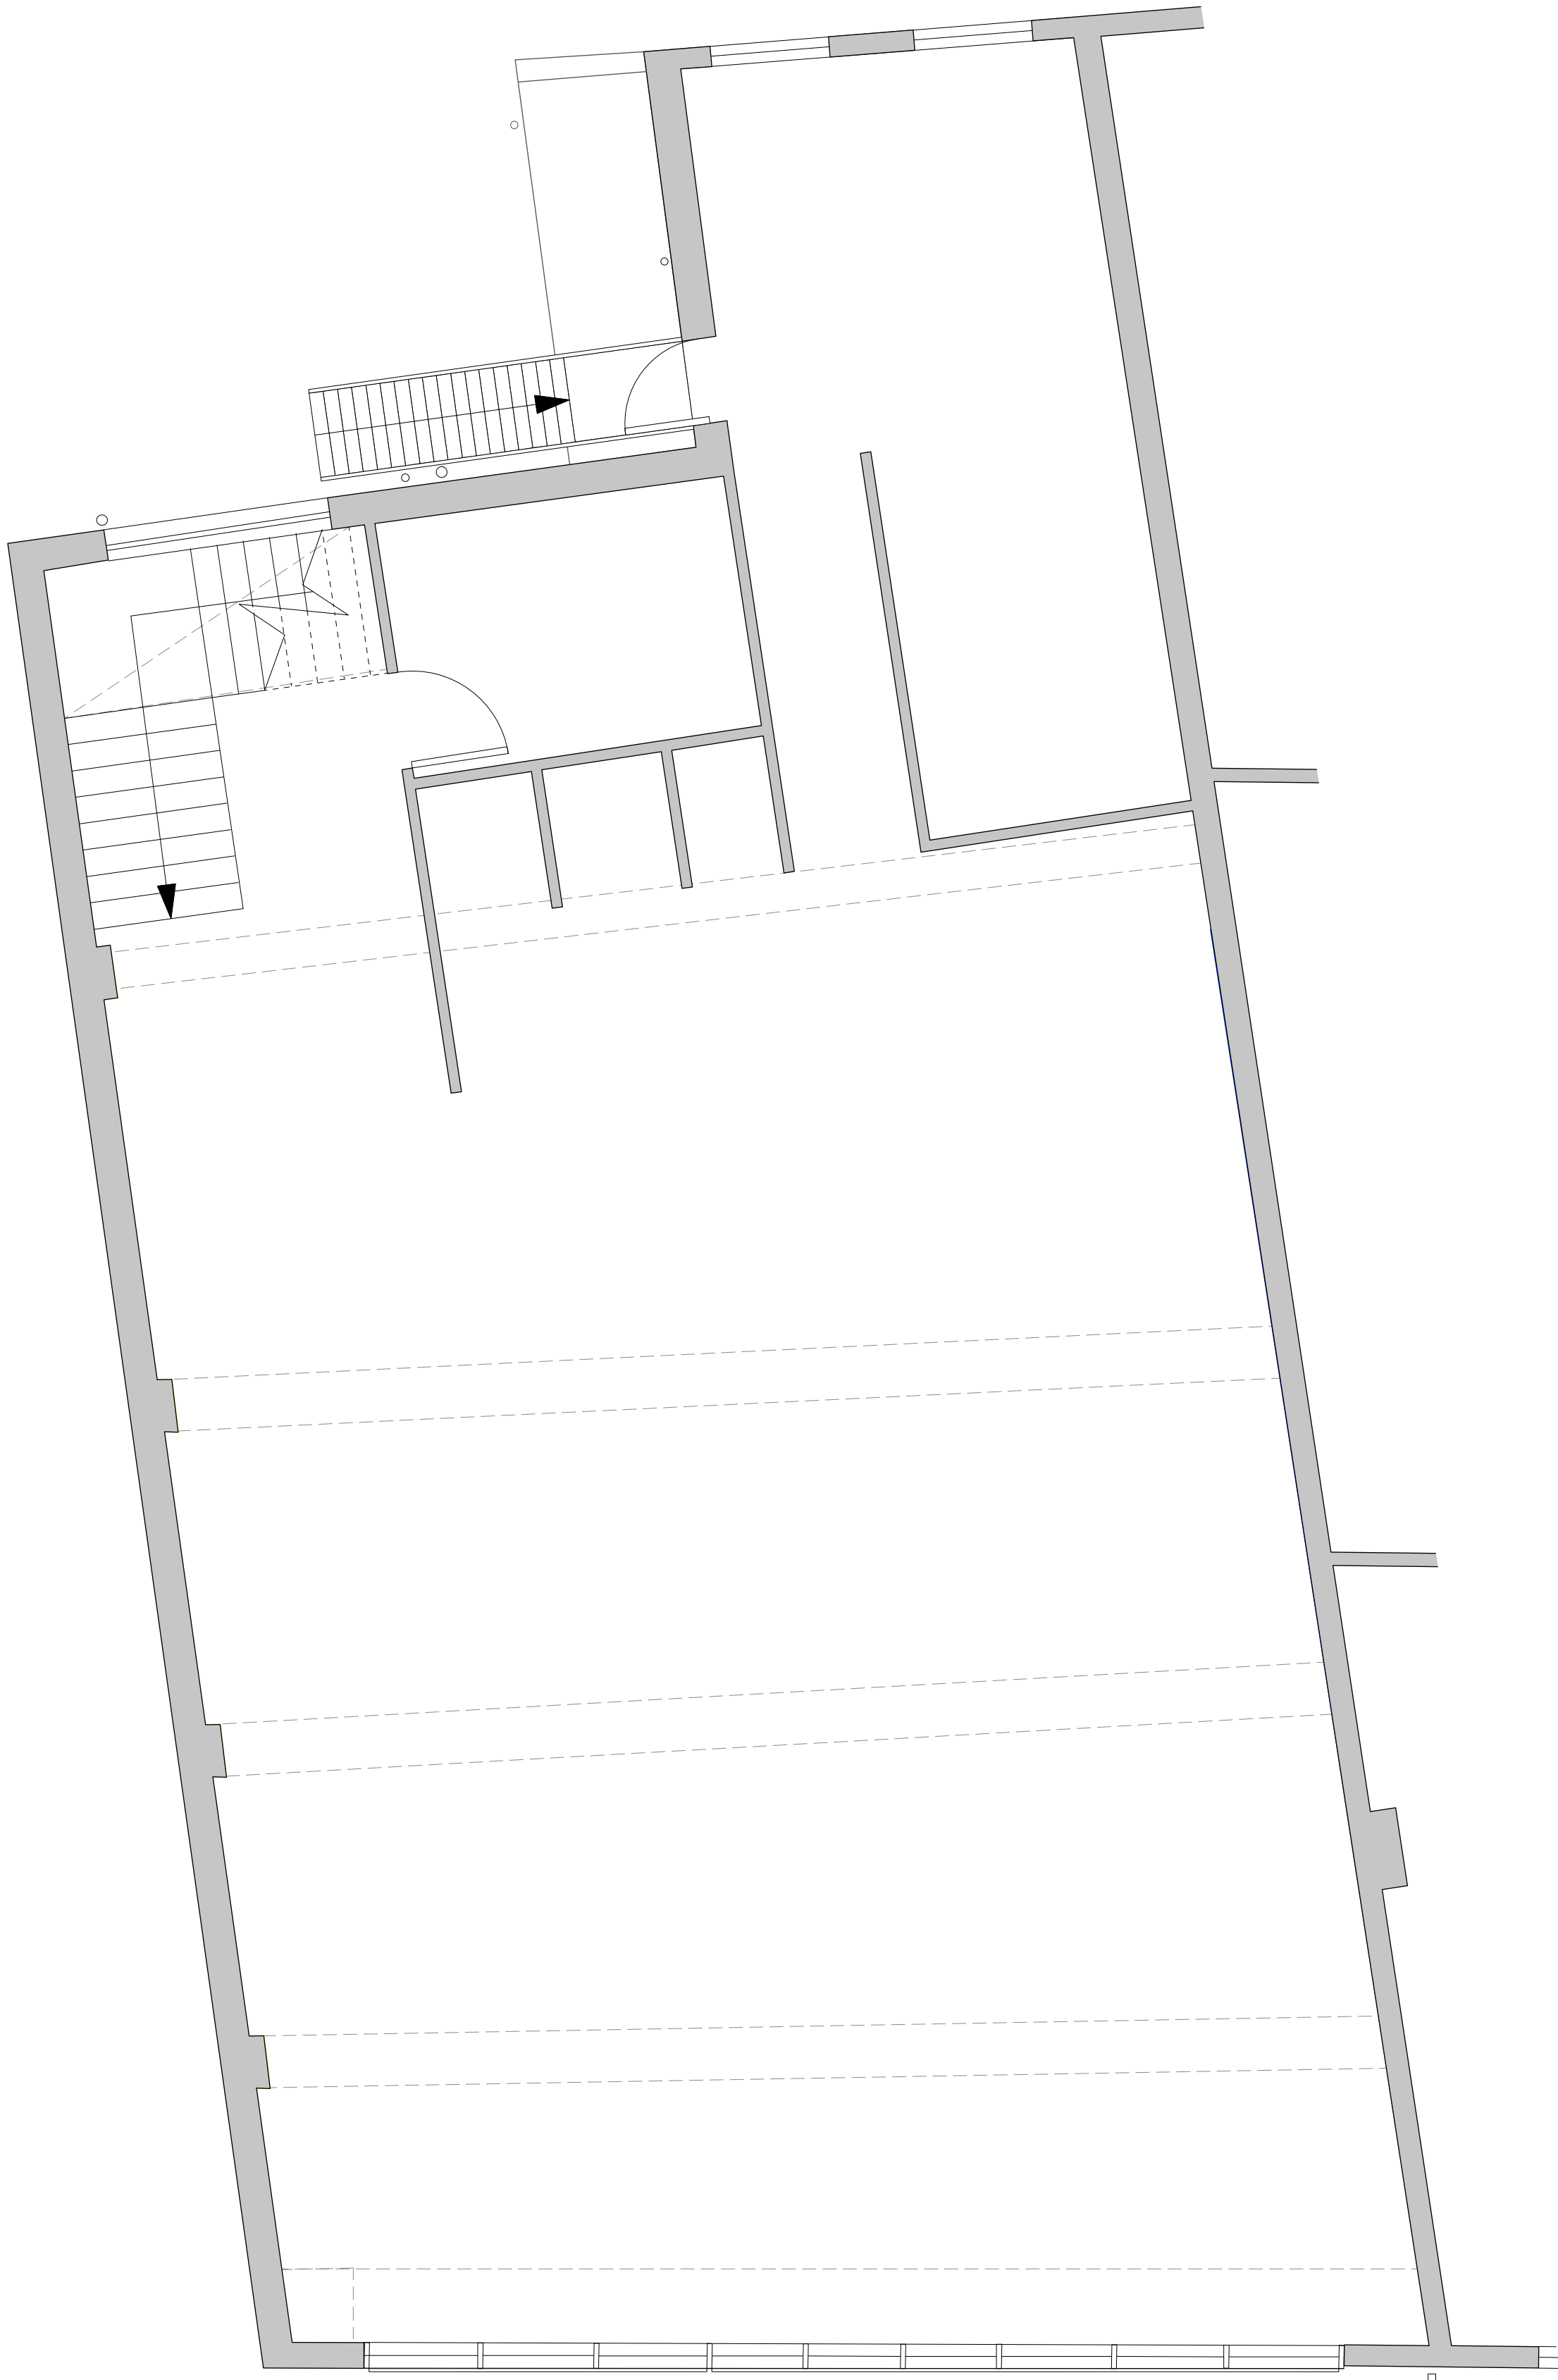

02 existing first floor plan

PLANNING


Rev	Date	Dwn	Chkd	Description
	06.05.22	AK	AC	PLANNING ISSUE

Rev	Date	Dwn	Chkd	Description

6 King Street Bristol BS1 4EQ
T 0117 929 9293 E info@fm-architects.co.uk
F 0117 929 9295 W fm-architects.co.uk

- All drawings are copyright
- Report all discrepancies to project administrator
- Do not scale drawing for construction purposes
- All dimensions to be checked on site

0 2.5m

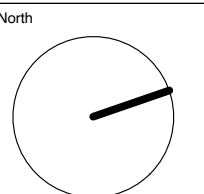

ferguson mann architects				
Job Title Merthyr Tydfil THI		Drawing Title Manettes Building		
Client Merthyr Tydfil County Borough Council		Existing Ground & First Floor Plans		
Scale 1:50 @ A1	Date 15.12.21	Dwn FS	Chkd CF	Job No 10647-10
		Drawing No PL-003	Rev	