






EXISTING FRONT ELEVATION
scale 1:100

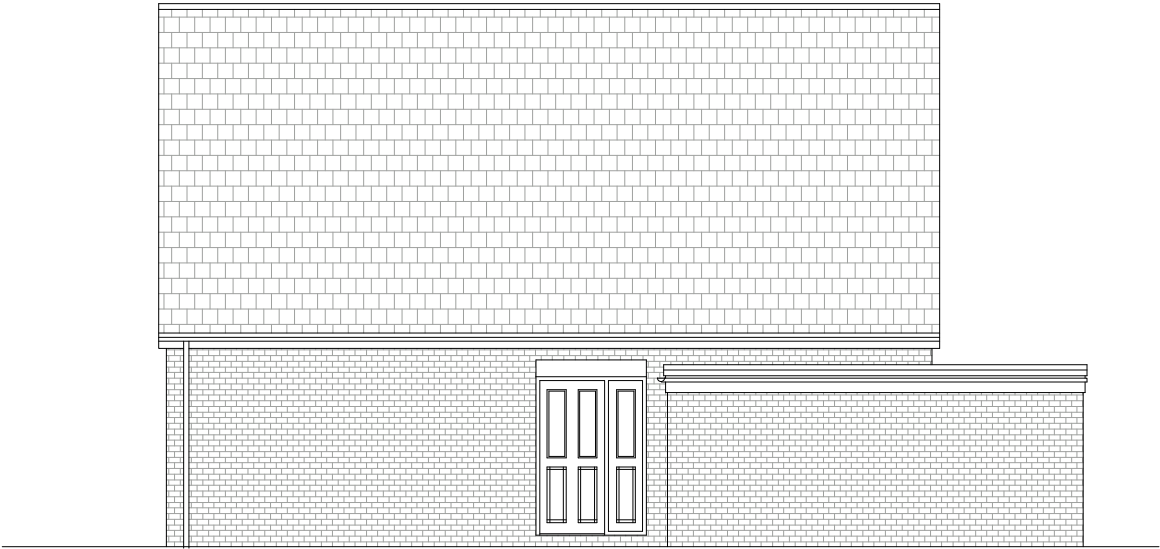

EXISTING SIDE ELEVATION
scale 1:100

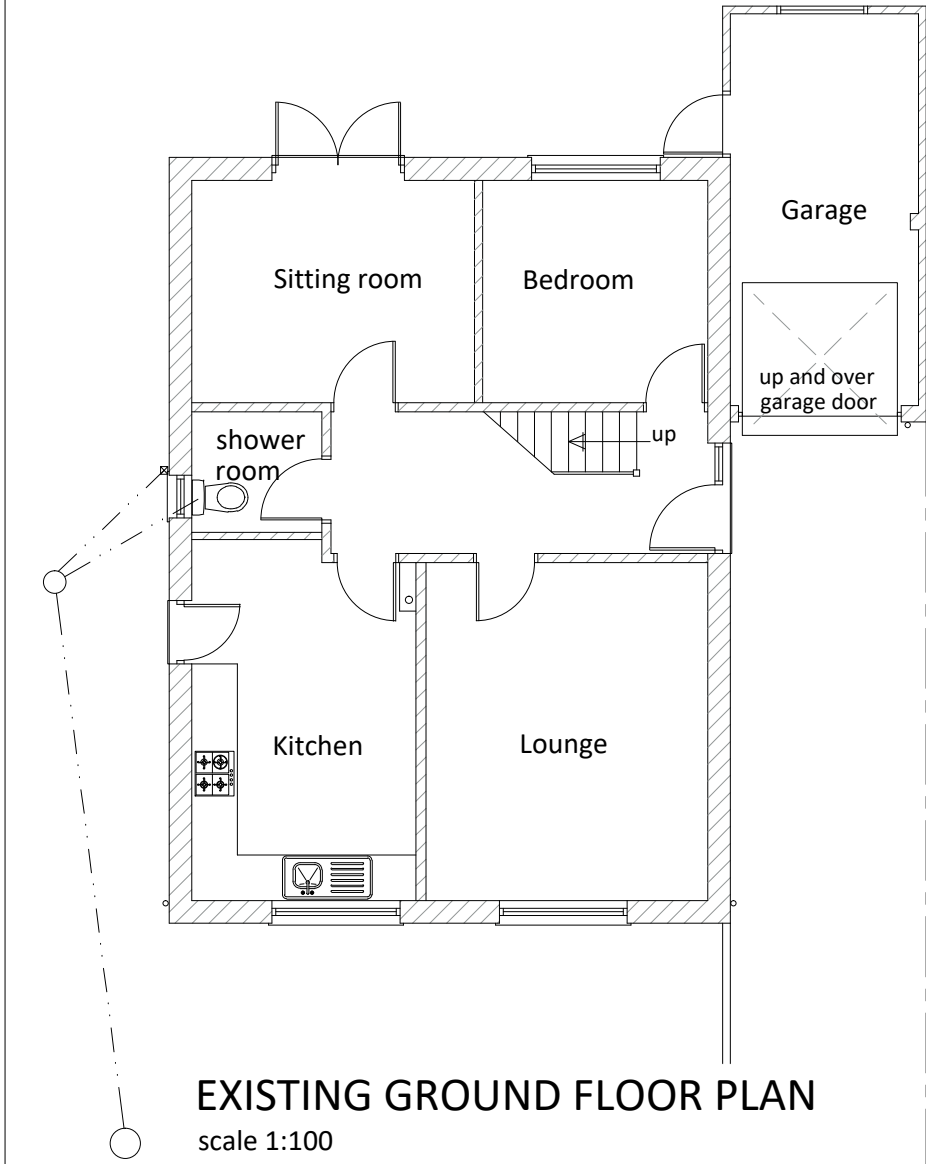

EXISTING GROUND FLOOR PLAN
scale 1:100

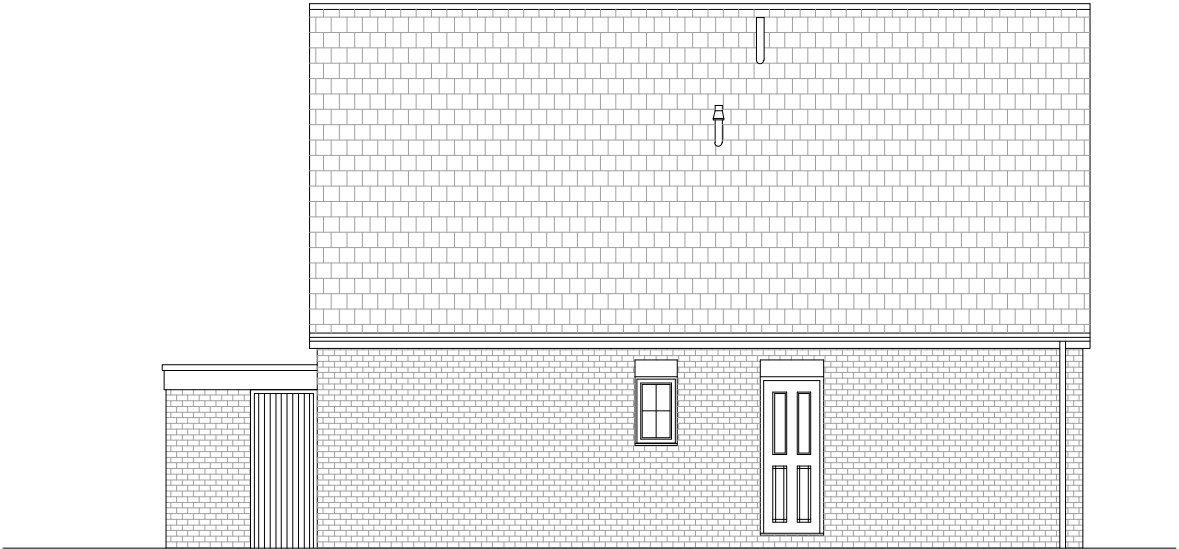

EXISTING SIDE ELEVATION
scale 1:100



EXISTING REAR ELEVATION
scale 1:100

PLANNING DRAWING

Client Mr Andrew Williams 6, The Hollies, Quakers Yard. Treharris. CF46 5PJ		Revision	Date	Description
Project 6, The Hollies, Quakers Yard, Treharris. CF46 5PJ		H. D. WILLIAMS Ltd. F.R.I.C.S. CHARTERED QUANTITY SURVEYOR MAINTFESURWR SIARTREDIG 123, Treallaw Road, Tonypandy, Mid Glam., CF40 2NP. Tel. (01443) 441078 Fax (01443) 434191 email: hdwilliams1@hotmail.co.uk		
Title Existing Floor Plan and Elevations				
Date May, 2022	Scale as noted at A3			
Drawing Number hdw/ph/aw.01	Job Ref.	Revision	 the mark of property professionalism worldwide	