






PROPOSED FRONT ELEVATION
scale 1:100

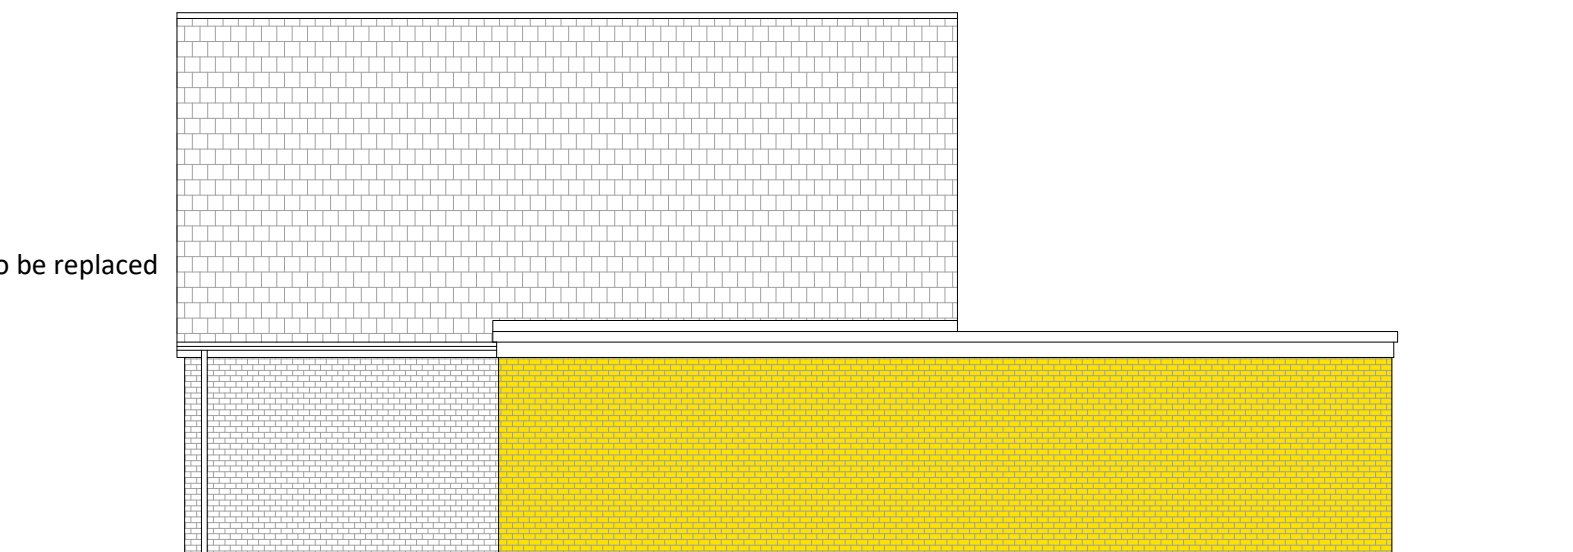

PROPOSED SIDE ELEVATION
scale 1:100

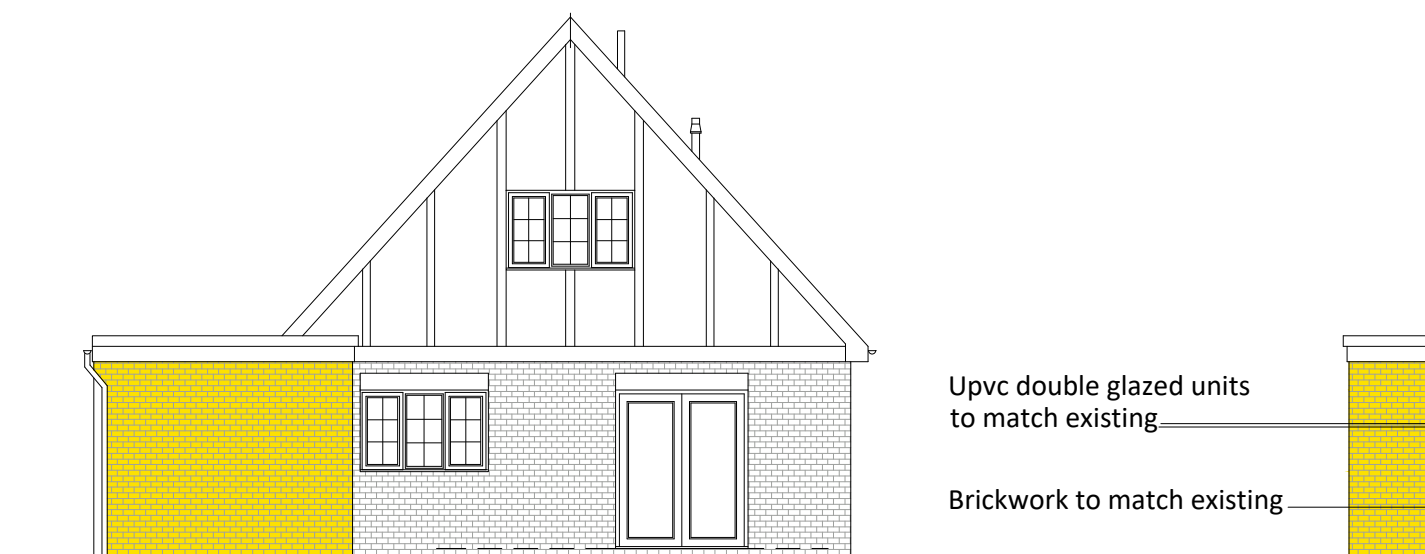

PROPOSED REAR ELEVATION
scale 1:100

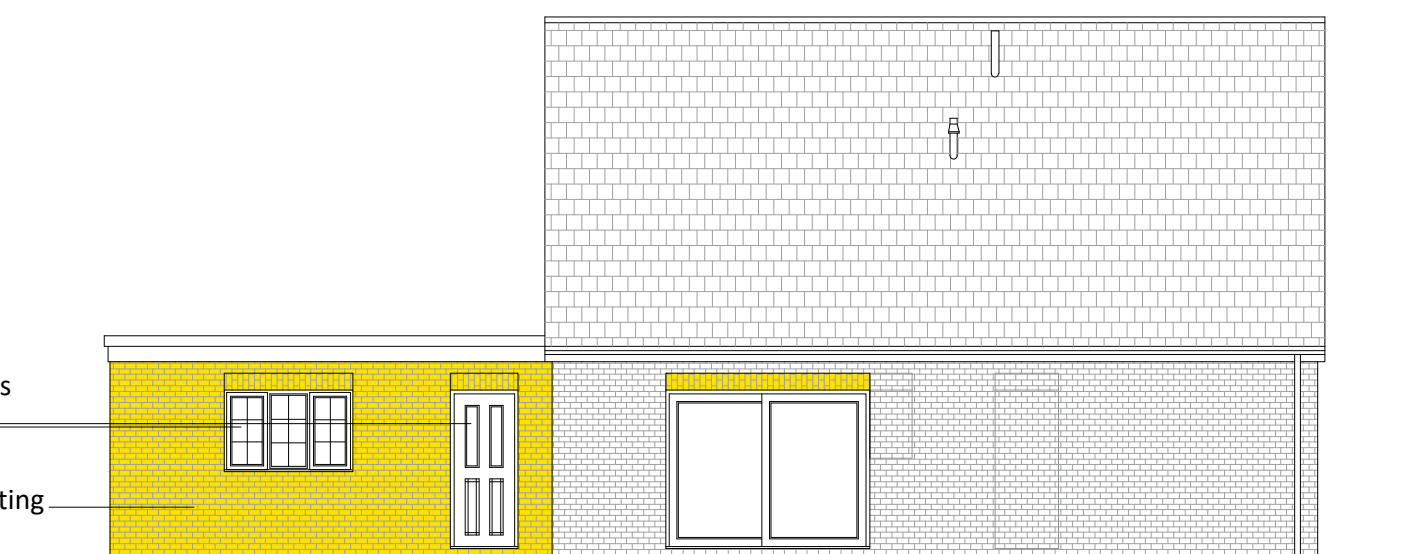

PROPOSED SIDE ELEVATION
scale 1:100

PLANNING DRAWING

Client Mr Andrew Williams 6, The Hollies, Quakers Yard. Treharris. CF46 5PJ		Revision	Date	Description
Project 6, The Hollies, Quakers Yard, Treharris. CF46 5PJ		H. D. WILLIAMS Ltd F.R.I.C.S. CHARTERED QUANTITY SURVEYOR MAINTFESURWR SIARTREDIG		
Title Proposed Elevations		123, Treallaw Road, Tonypandy, Mid Glam., CF40 2NP. Tel. (01443) 441078 Fax (01443) 434191 email: hdwilliams1@hotmail.co.uk		
Date June, 2022	Scale as noted at A3			
Drawing Number hdw/ph/aw.02	Job Ref.	Revision	 the mark of property professionalism worldwide	