


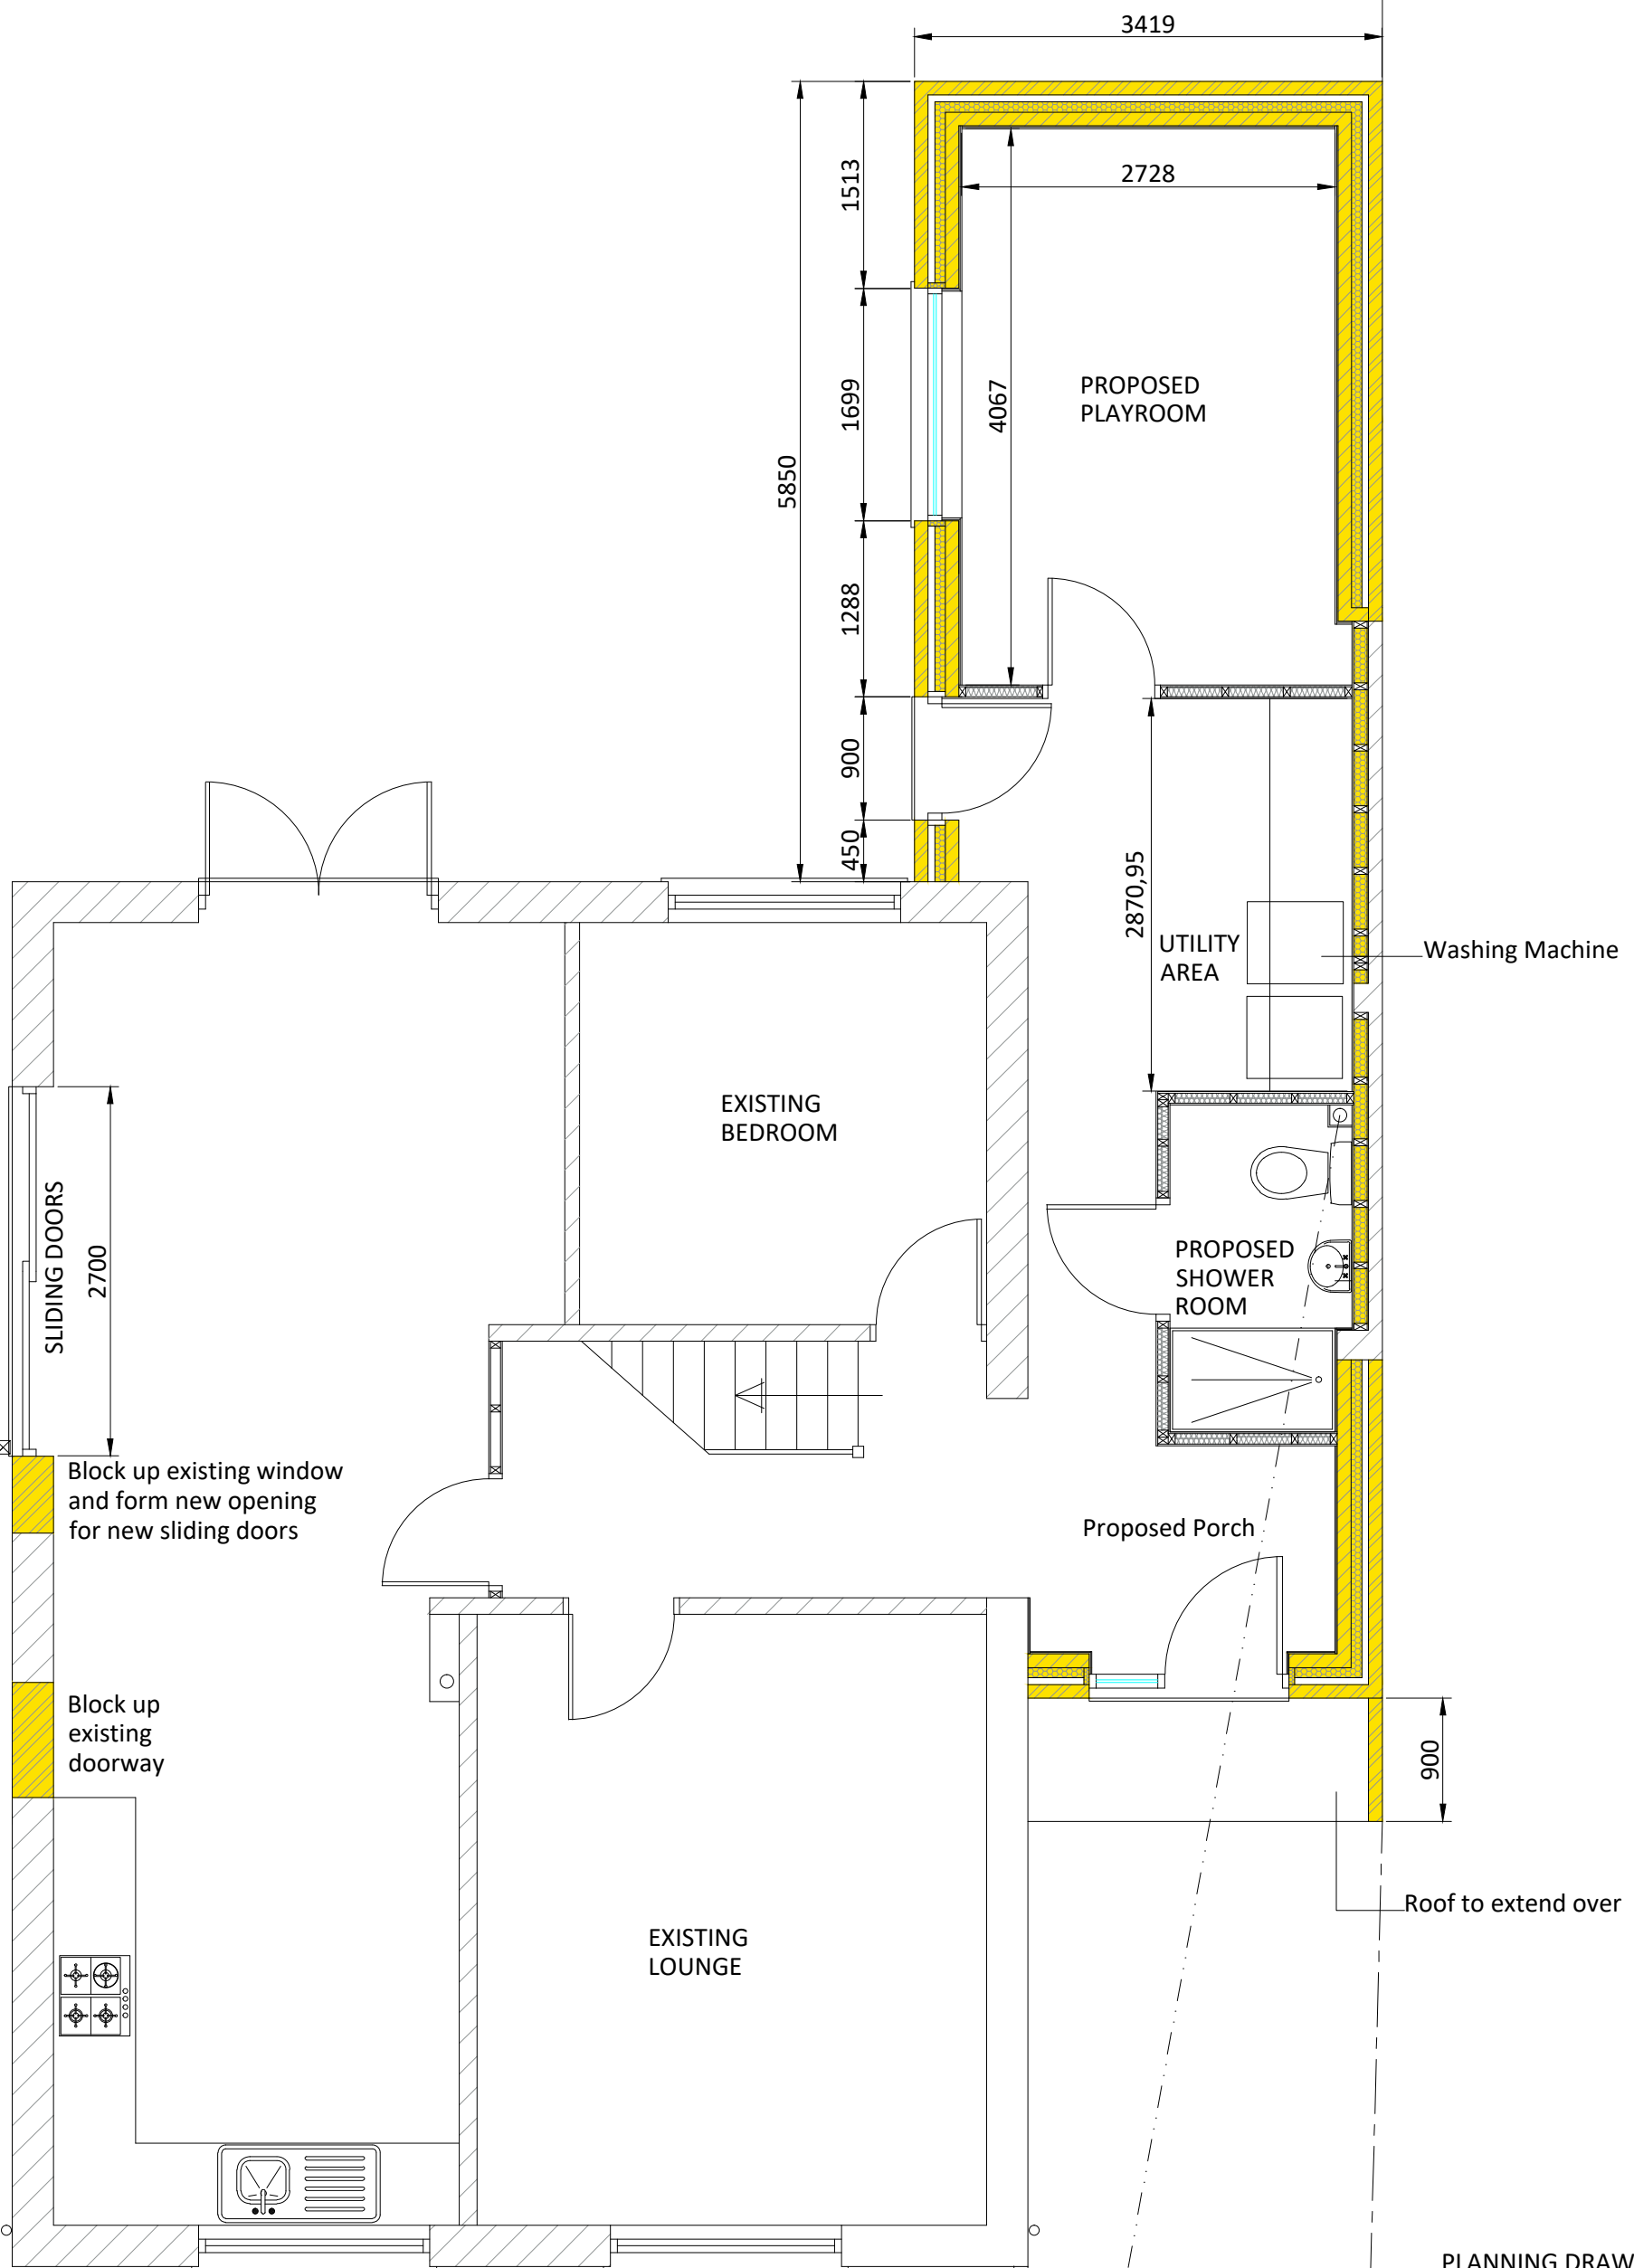

PLANNING DRAWING

Client Mr Andrew Williams 6, The Hollies, Quakers Yard. Treharris. CF46 5PJ		Issue	Date	Description
Project 6, The Hollies, Quakers Yard, Treharris. CF46 5PJ		H. D. WILLIAMS Ltd. F.R.I.C.S. CHARTERED QUANTITY SURVEYOR MAINTFESURWR SIARTREDIG 123, Trealaw Road, Tonypandy, Mid Glam., CF40 2NP. Tel. (01443) 441078 Fax (01443) 434191 email: hdwilliams1@hotmail.co.uk		
Title Proposed Floor Plan		 RICS the mark of property professionalism worldwide		
Date June, 2022	Scale as noted at A3			
Drawing Number hdw/ph/aw.03	Job Ref.			