




NO.	NOTES
1	All dimensions in millimetres unless otherwise stated.
2	Do not scale off drawing. All dimensions to be checked on site by contractor.
3	Drawings to be used for purposes of Planning Application only.
4	These are not Construction Drawings.
5	The contractor is to set out, check and co-ordinate all dimensions on site during the course of works.

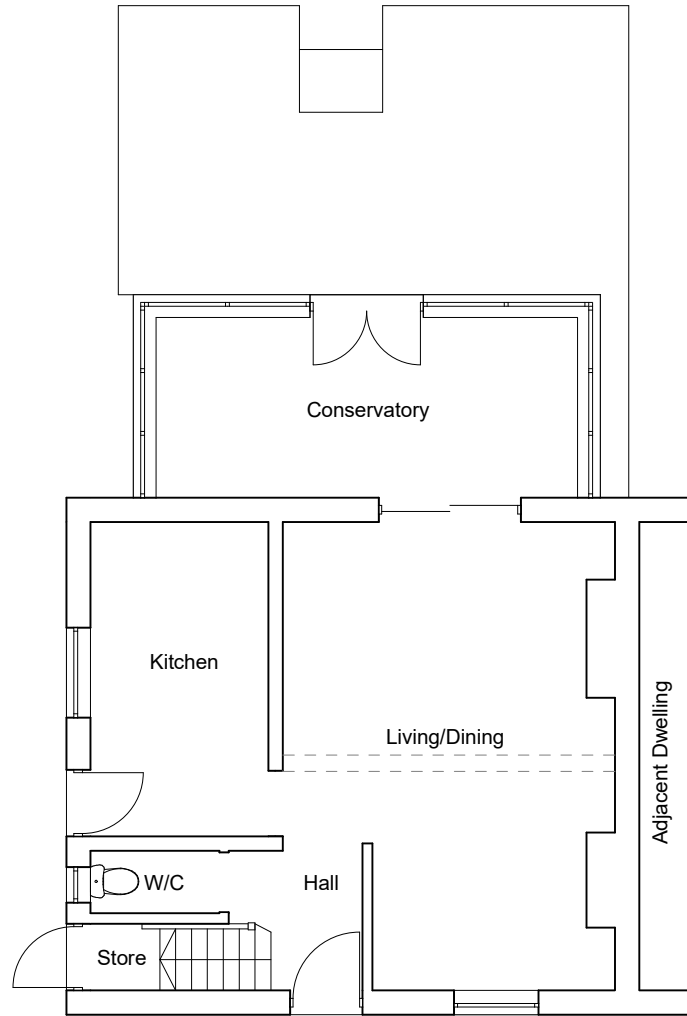


EXISTING GROUND FLOOR




EXISTING REAR ELEVATION



EXISTING SIDE ELEVATION

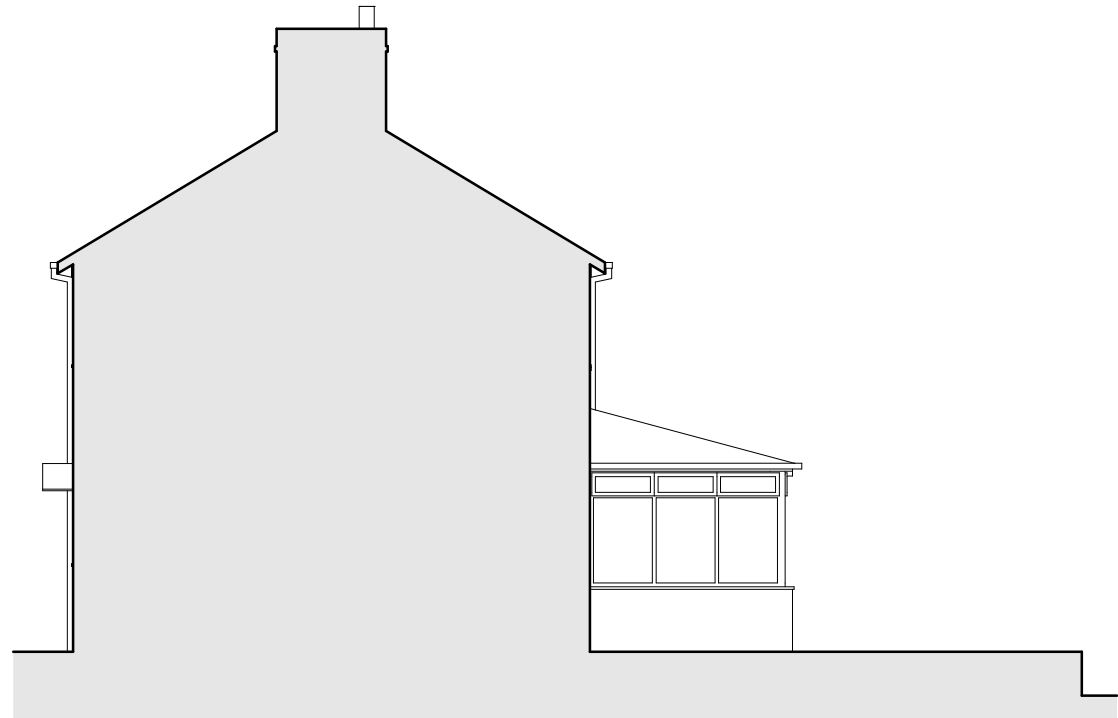

EXISTING SIDE ELEVATION

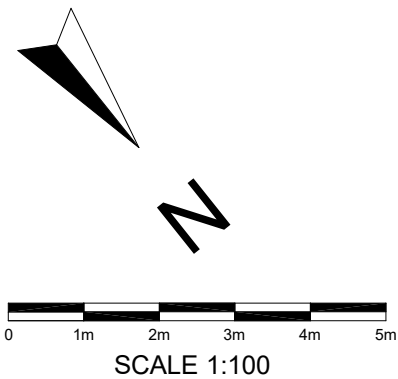

SCALE 1:100

REVISIONS:

SHEET TITLE:
Existing Floor Plan and
Elevations

PROJECT DESCRIPTION:

PROJECT: Single Storey Rear Extension
SITE: 20 Maen Giffach, Trelewis, CF46 6BG
CLIENT: Brandon Hutton

DATE:

August 2025

SCALE:

1:100

SHEET:

A-3