



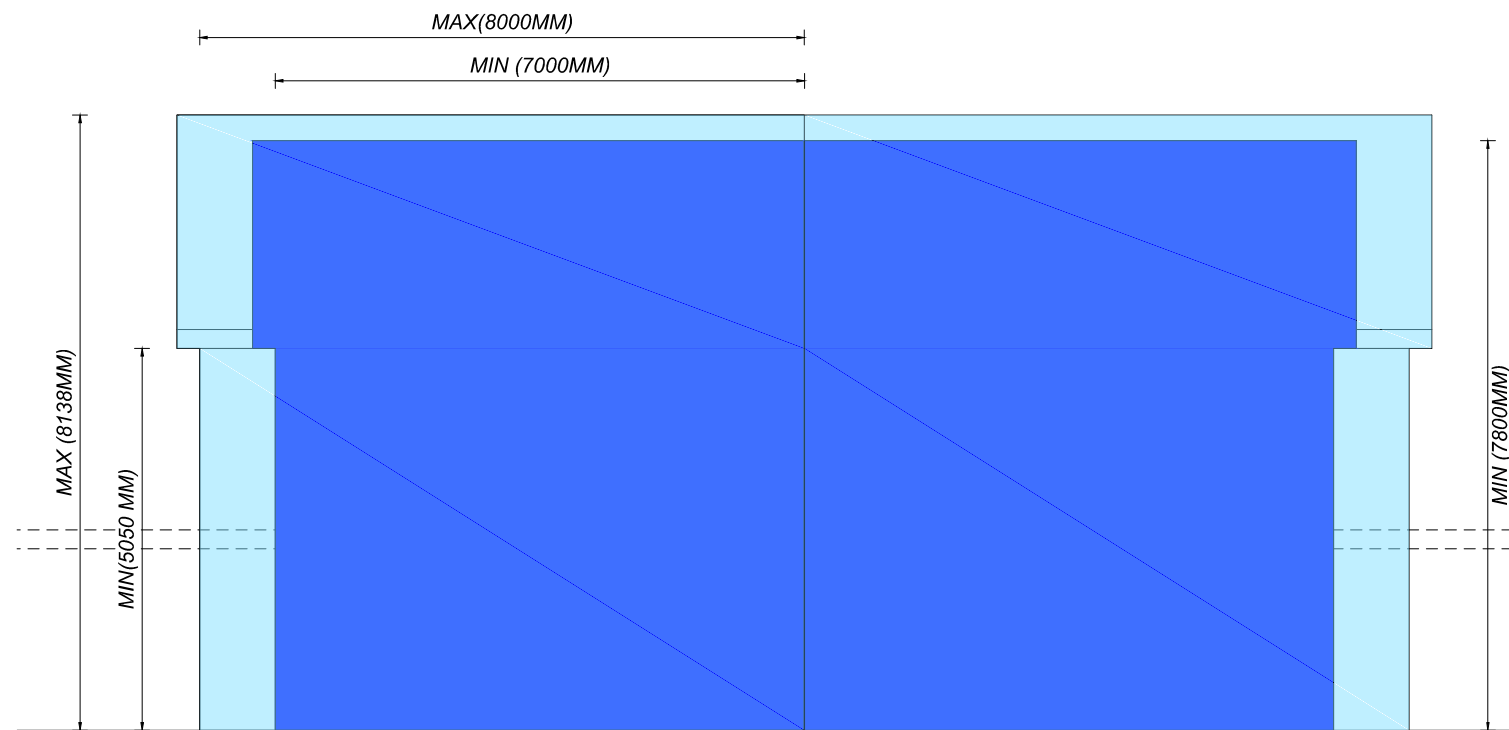

PROPOSED FRONT ELEVATION

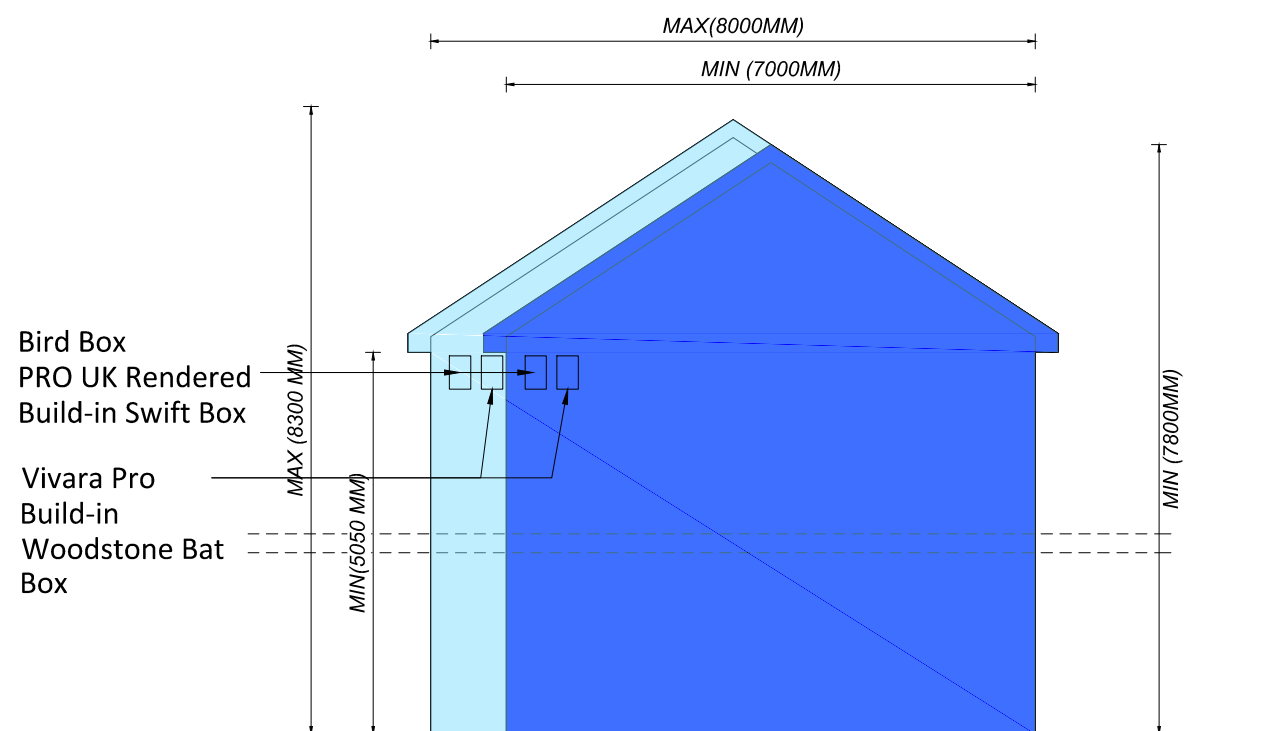

PROPOSED SIDE ELEVATION



Client name:

Address:
Rear of 16-24 Chestnut way , Merthyr tydfil,
CF47 9SB

Drawing name:
Proposed plans

Scale:
1:100 @
A3

Date drawn:
JULY
. 2025

Drawing number:
104 Rev 01

Note: All dimensions are in mm
unless stated otherwise