




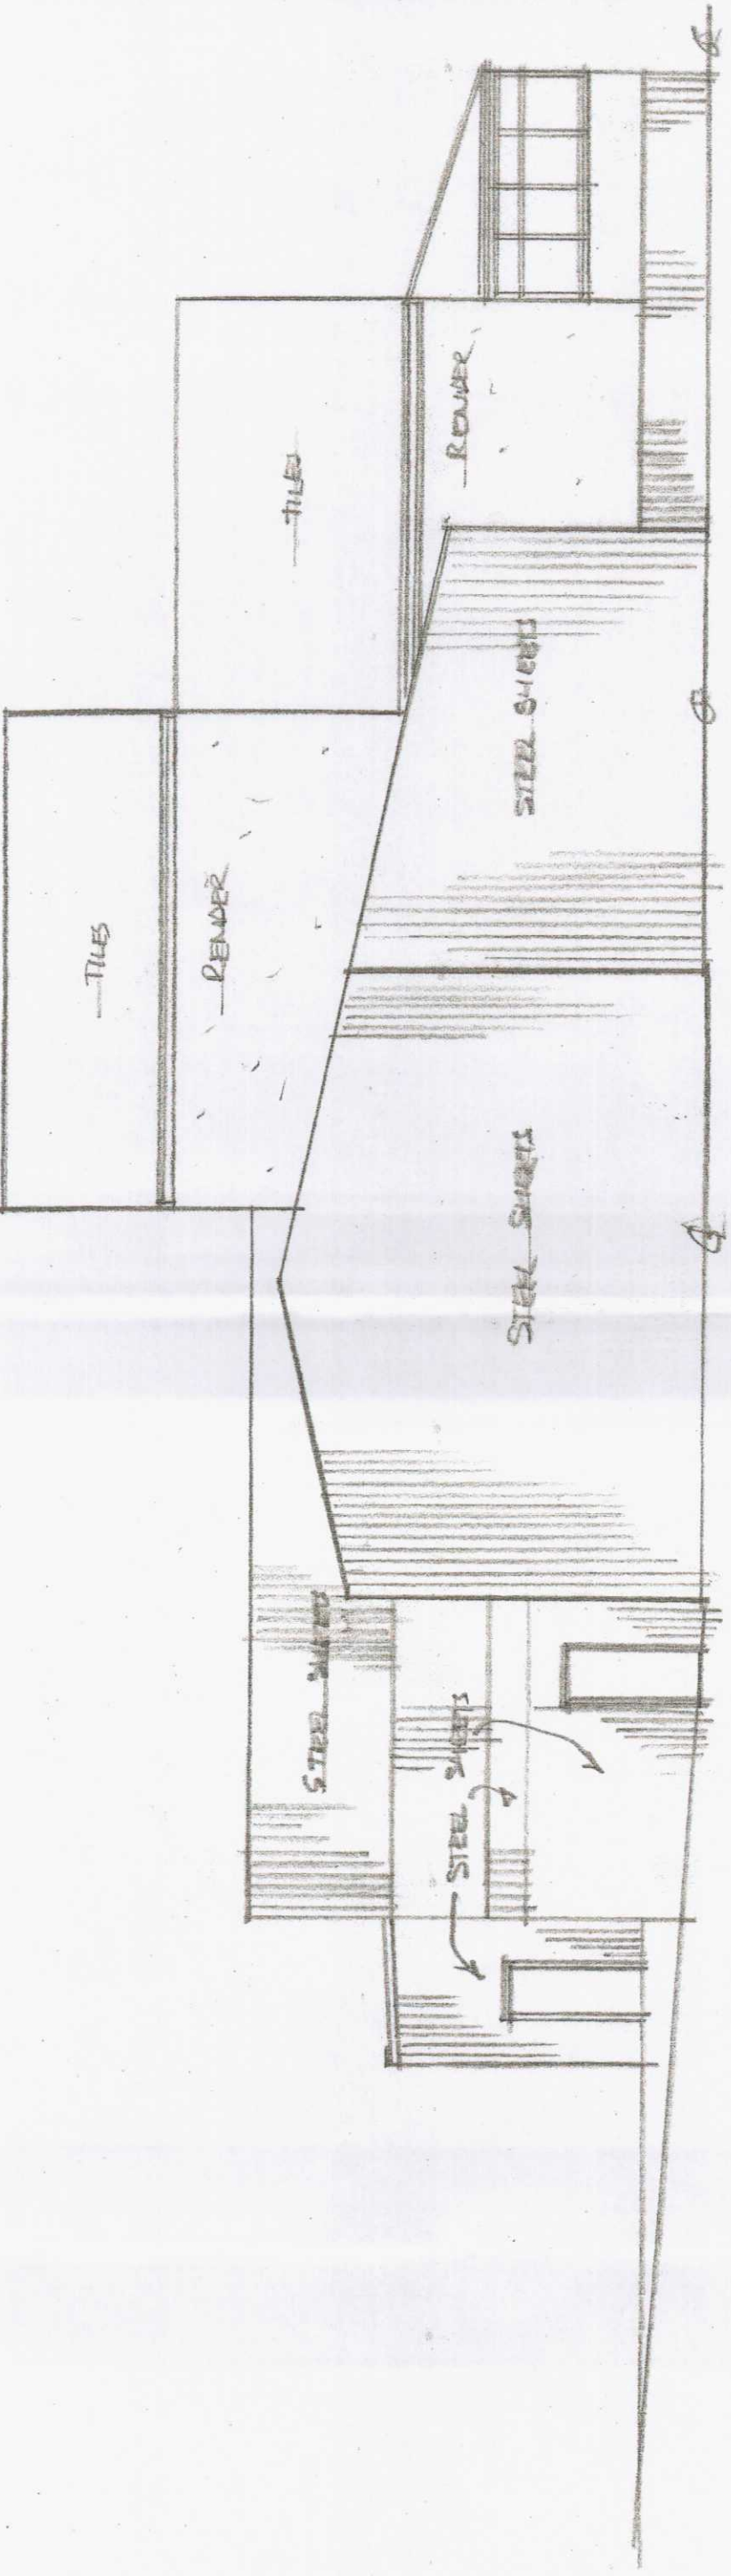


EXISTING SIDE ELEVATION (OF EXISTING UNITS)

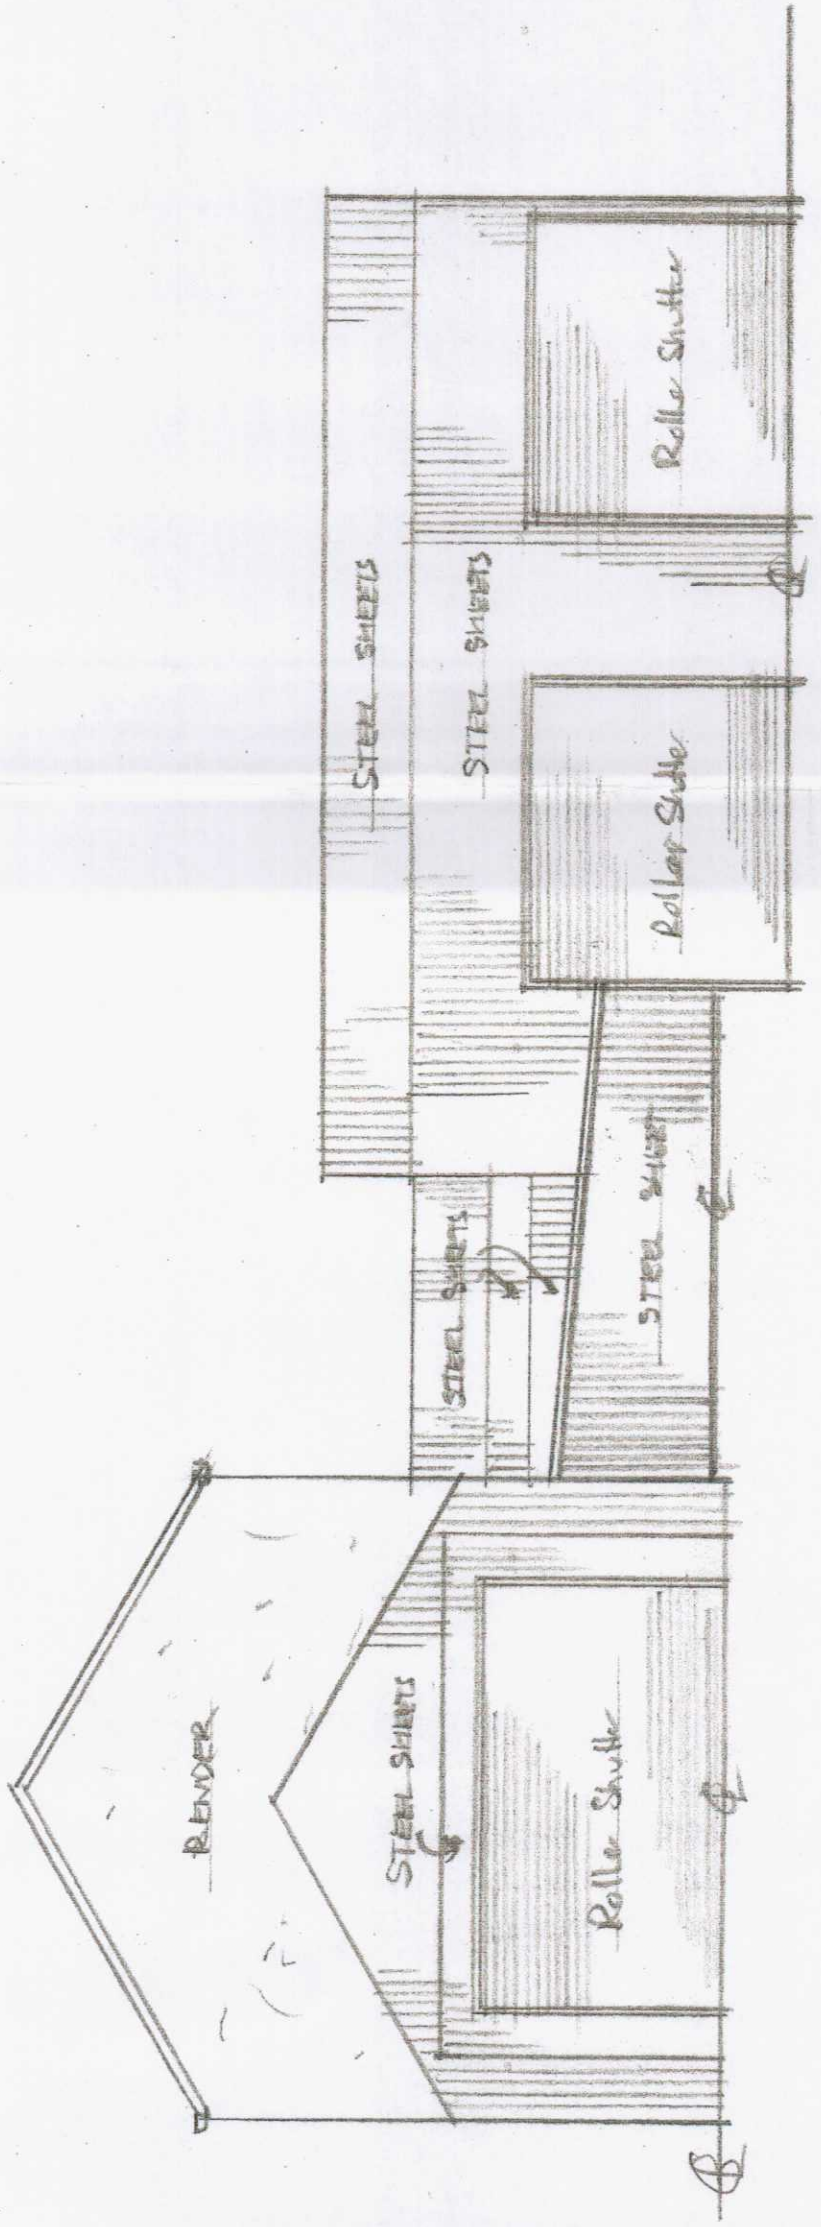


EXISTING FRONT ELEVATION (OF EXISTING UNITS)

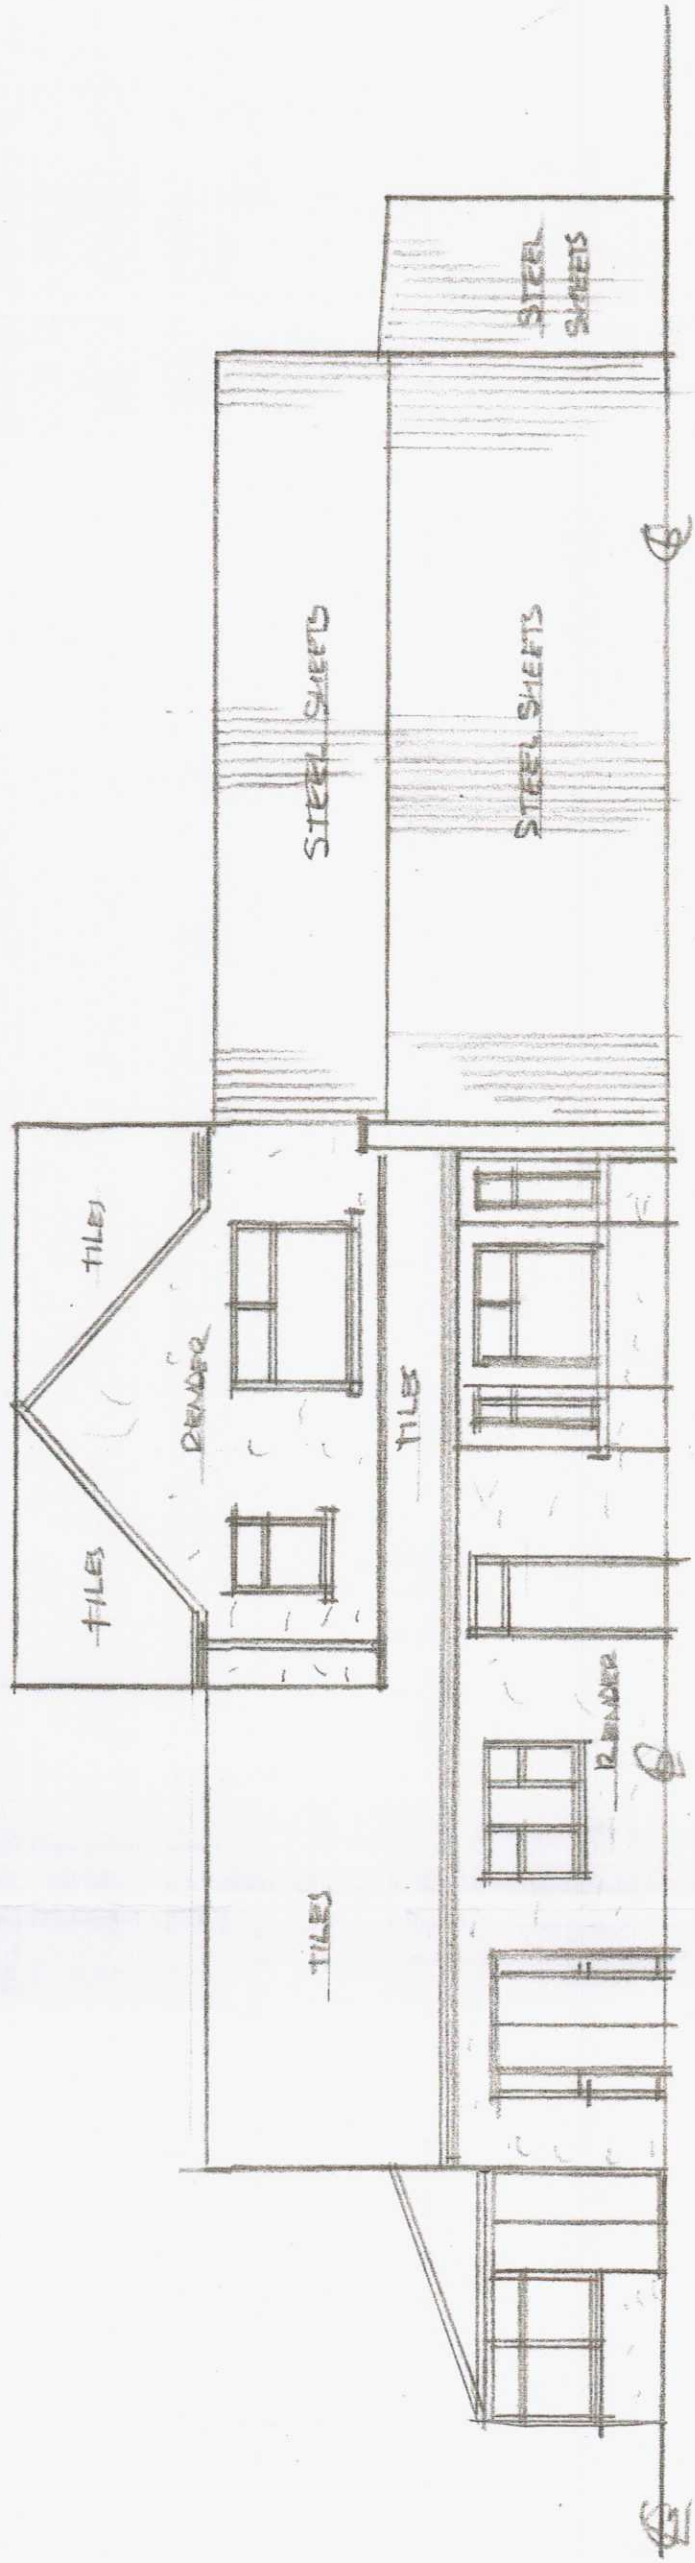


EXISTING SIDE ELEVATION (OF EXISTING UNITS)

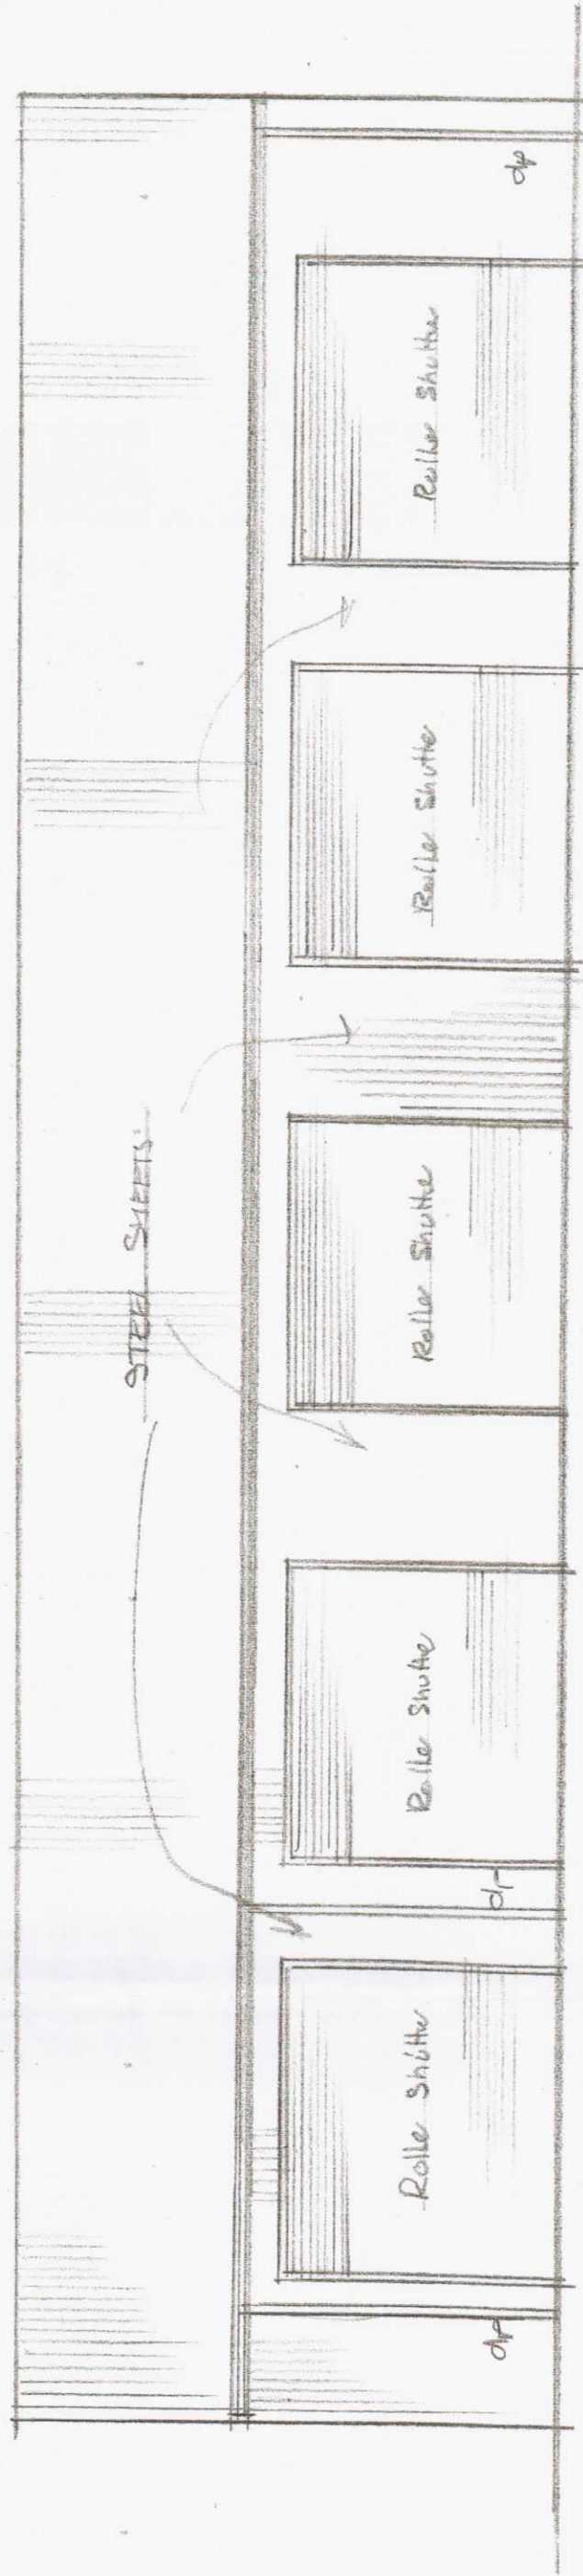

EXISTING SIDE ELEVATION (OF NEIGHBOUR'S UNITS)

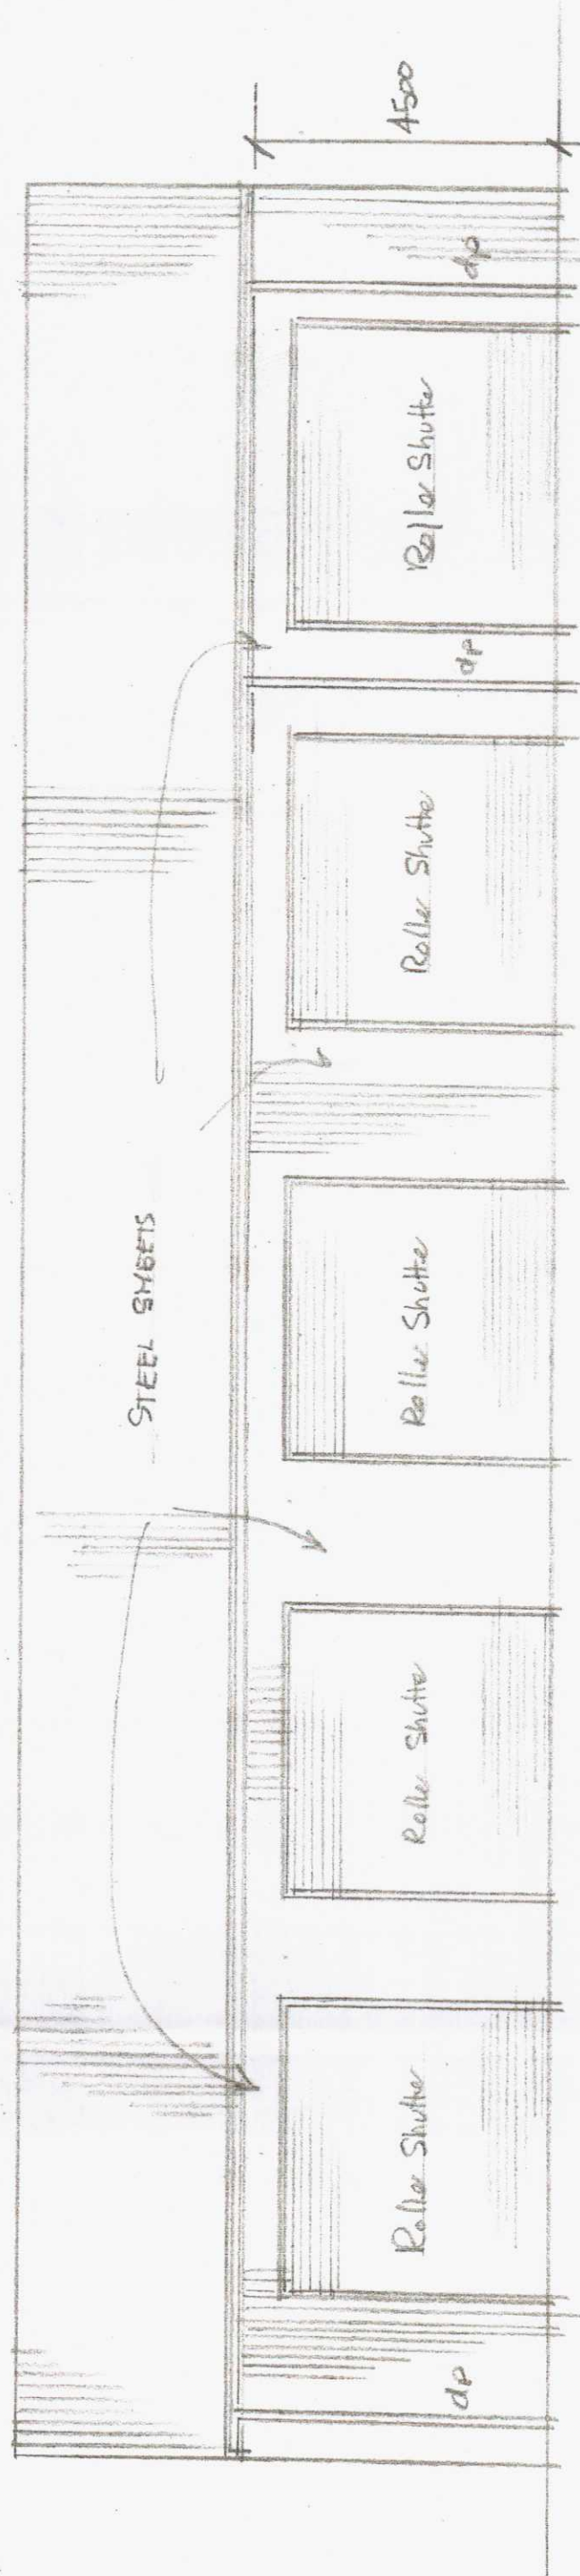

EXISTING SIDE ELEVATION (OF NEIGHBOUR'S UNITS)

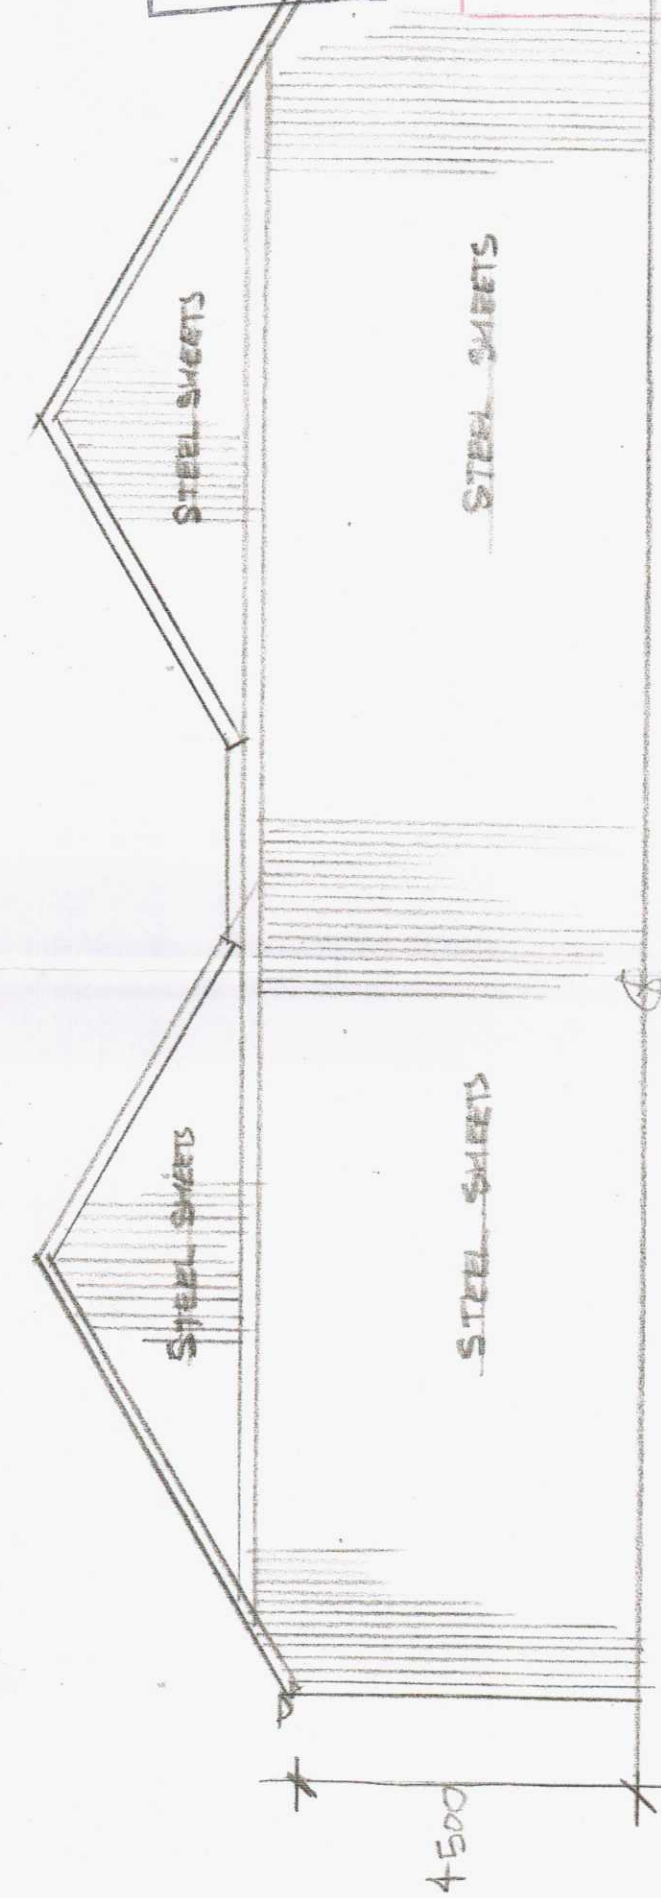

EXISTING FRONT ELEVATION (OF NEIGHBOUR'S UNITS)

200247

PLANNING DEPARTMENT
19 OCT 2020
RECEIVED

MEETING COPY
COUNCIL BOROUGH
OFFICE COPY
PLEASE DO NOT
REMOVE

JOB NO	PROPOSED 7 NO STORAGE UNITS
ADDRESS	WILLOWS HOUSE, ABERCROMBIE
DATE	12 DEC 2019
SCALE	1:100
DRAWN BY	3024
CHECKED BY	A COLLINS