




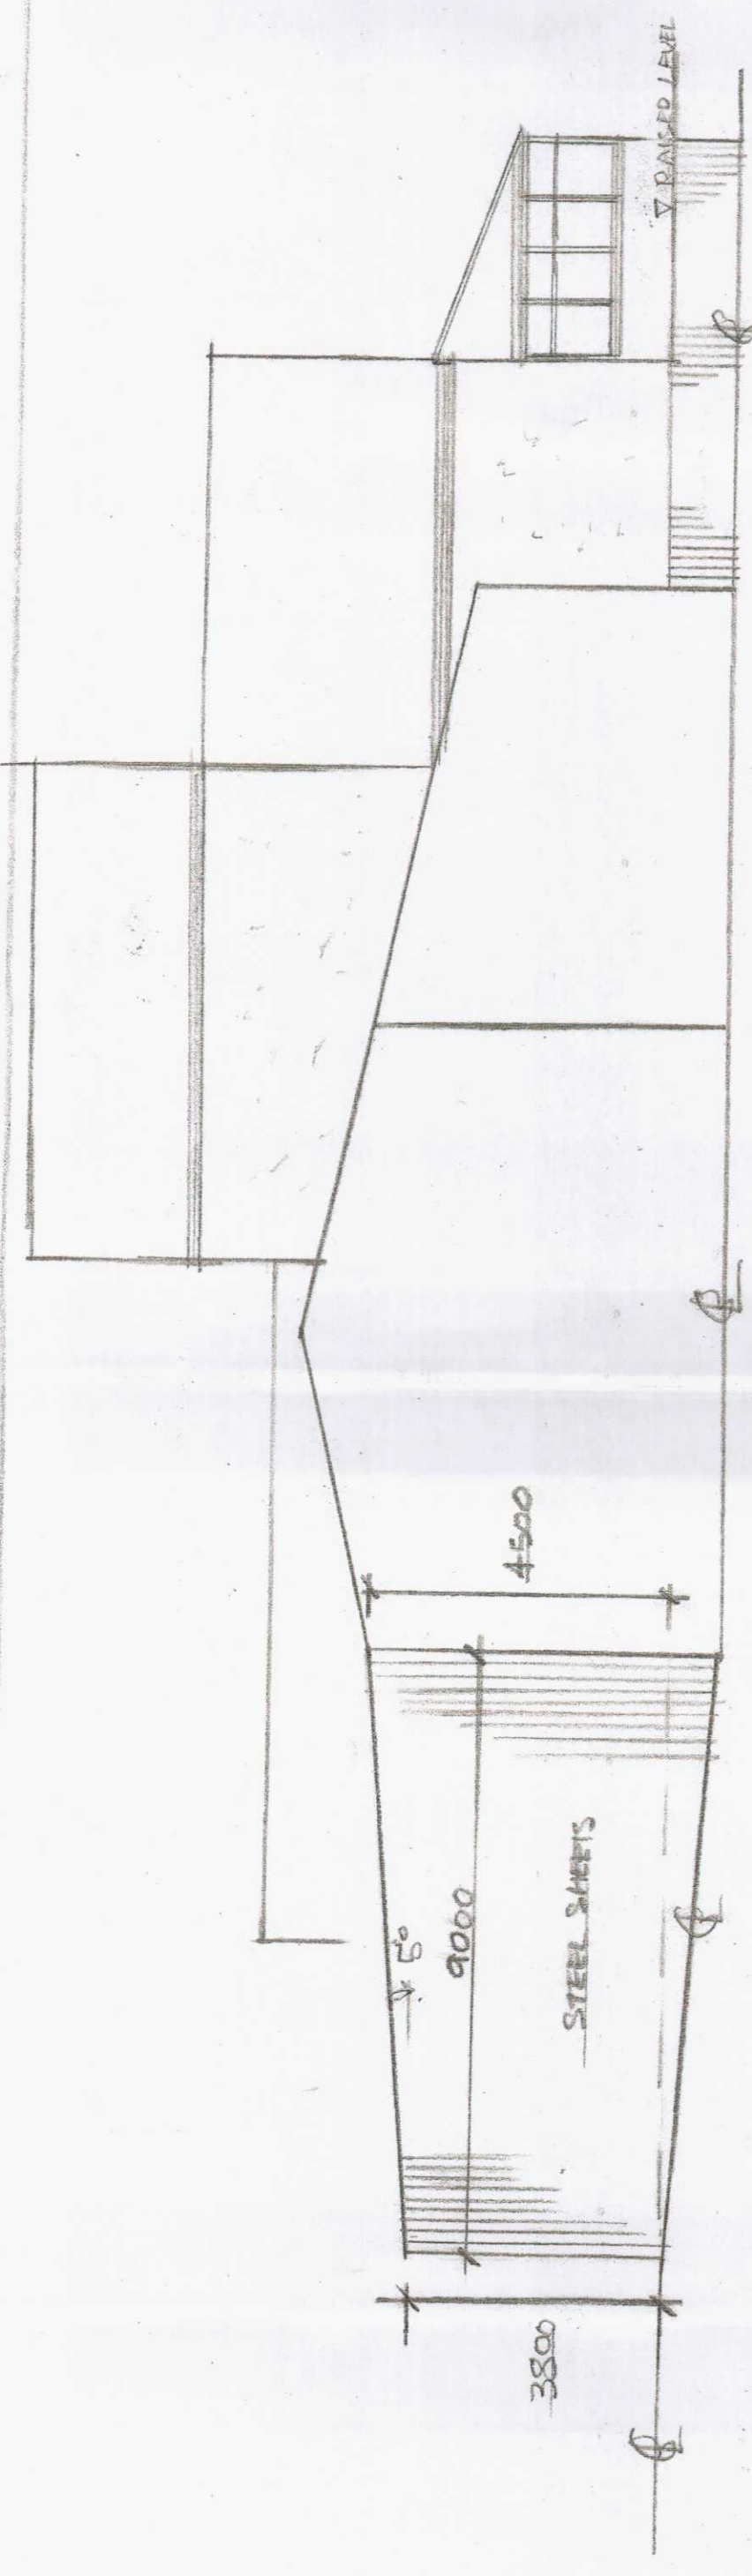


PROPOSED SIDE ELEVATION (OFF EXISTING UNITS)

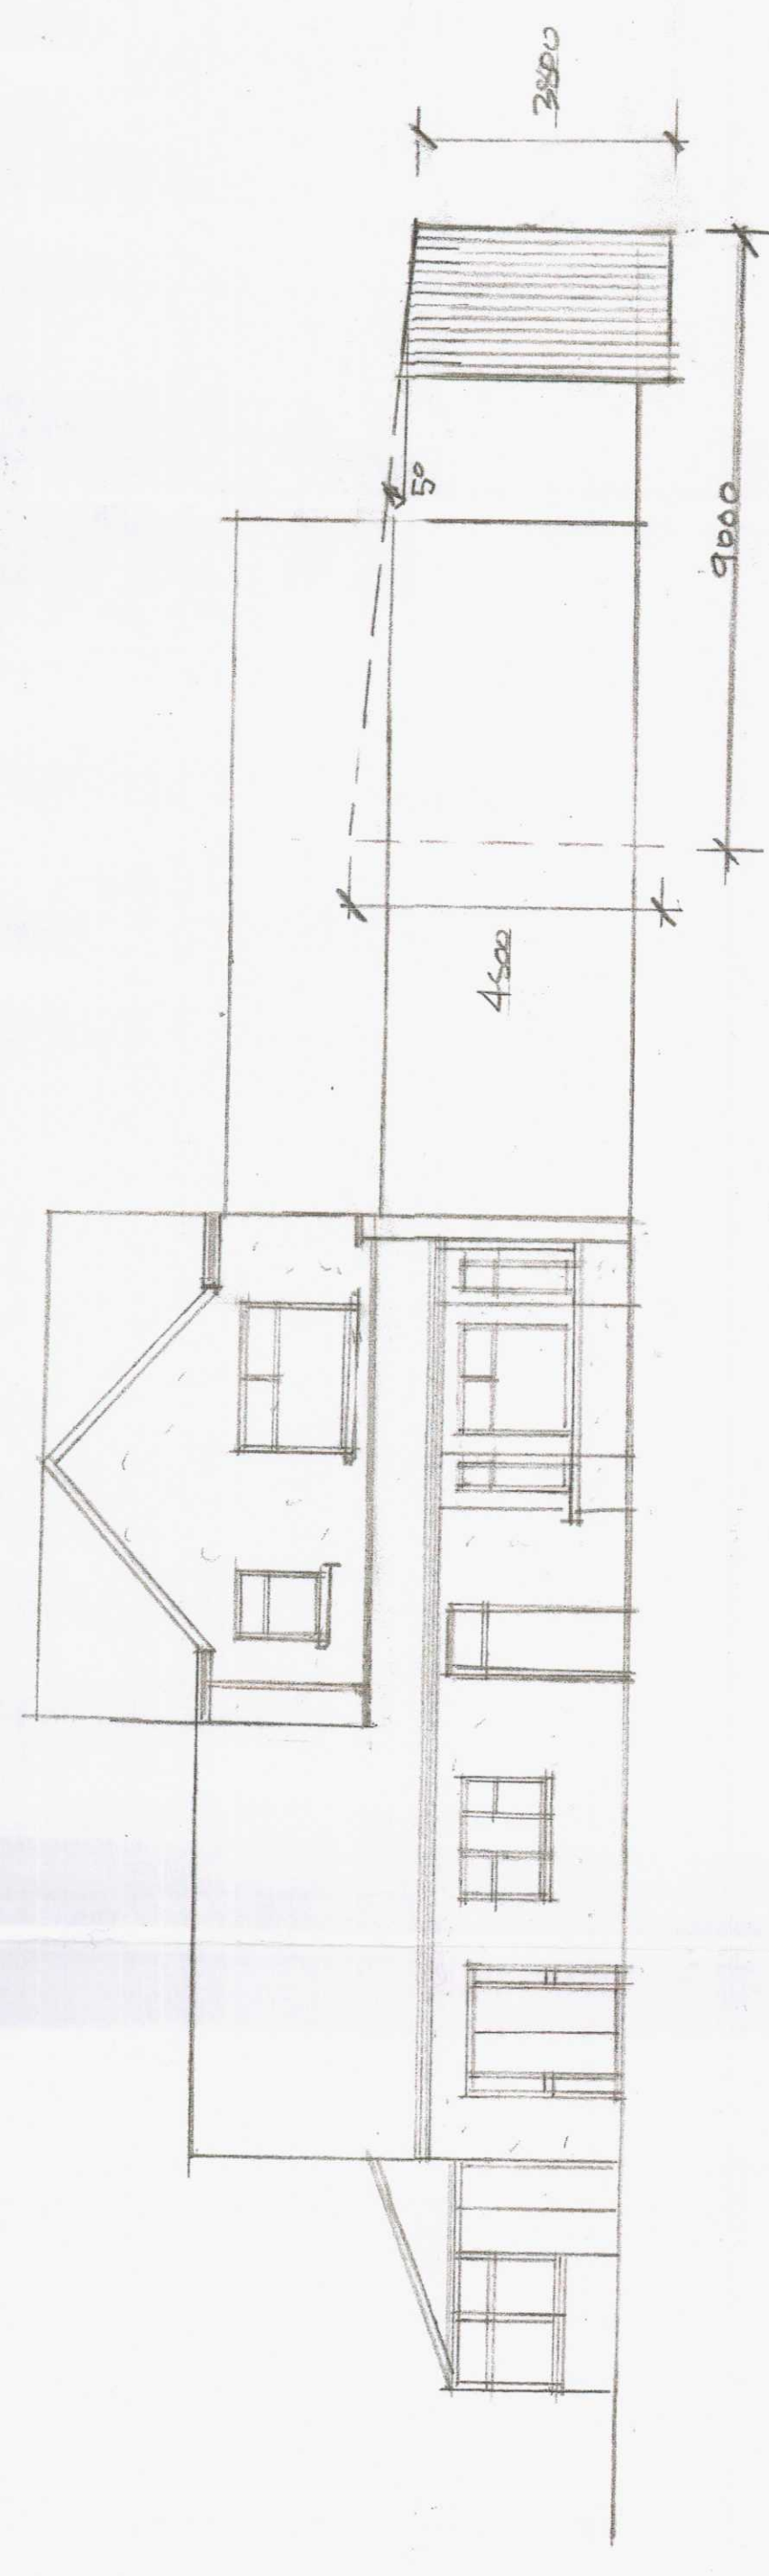


PROPOSED SIDE ELEVATION (OFF EXISTING UNITS)

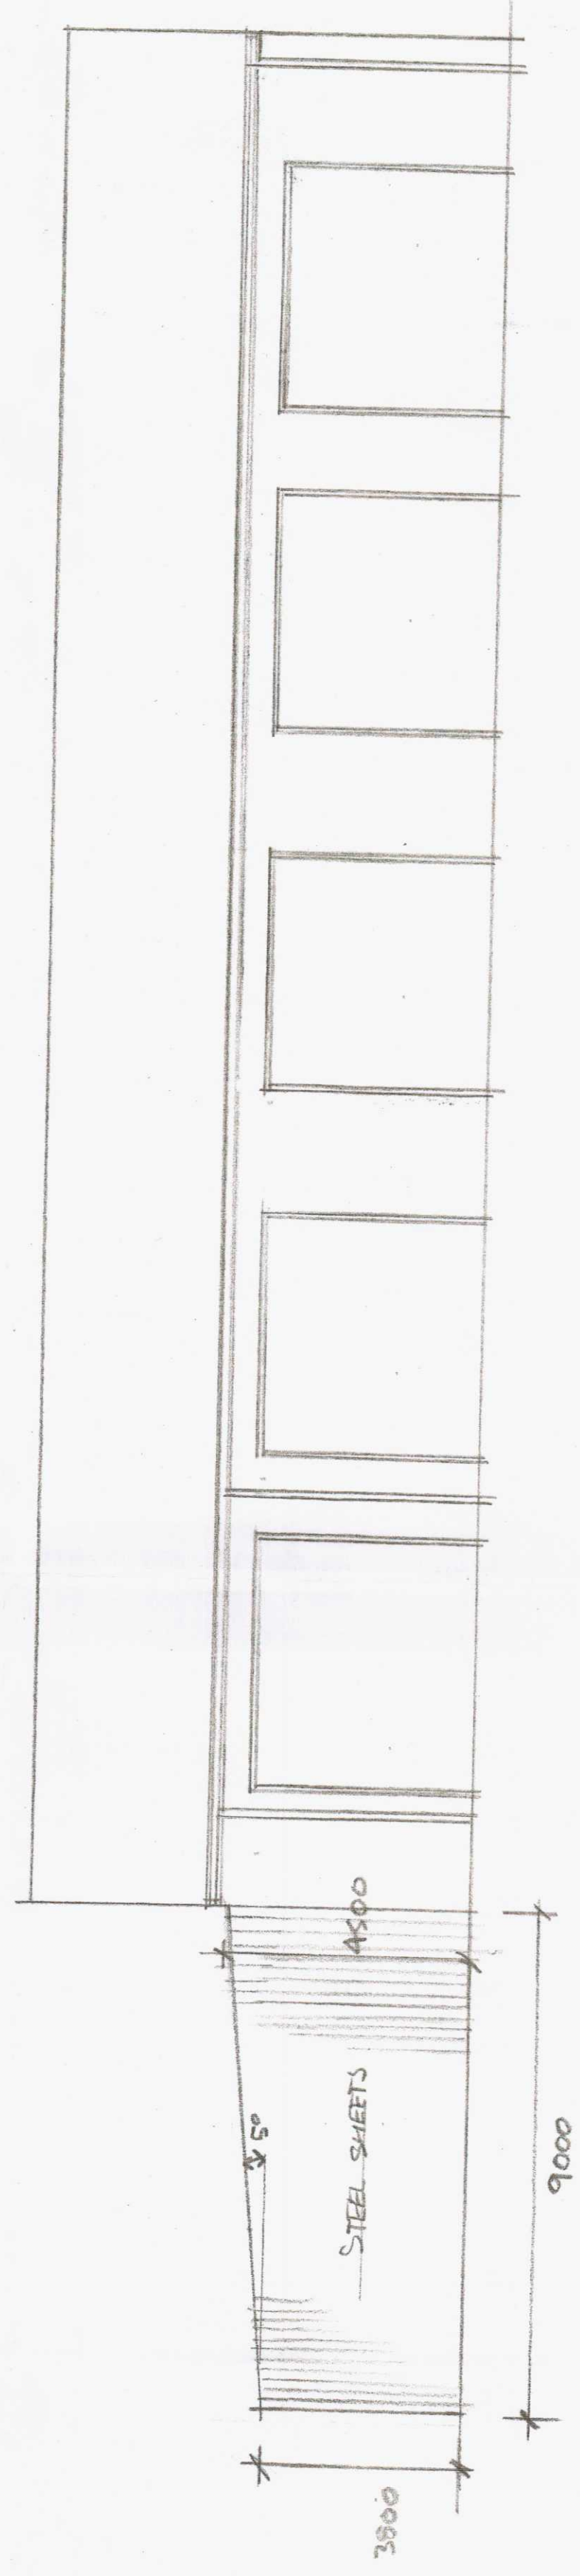


PROPOSED SIDE ELEVATION (OFF NEIGHBOURS UNITS)

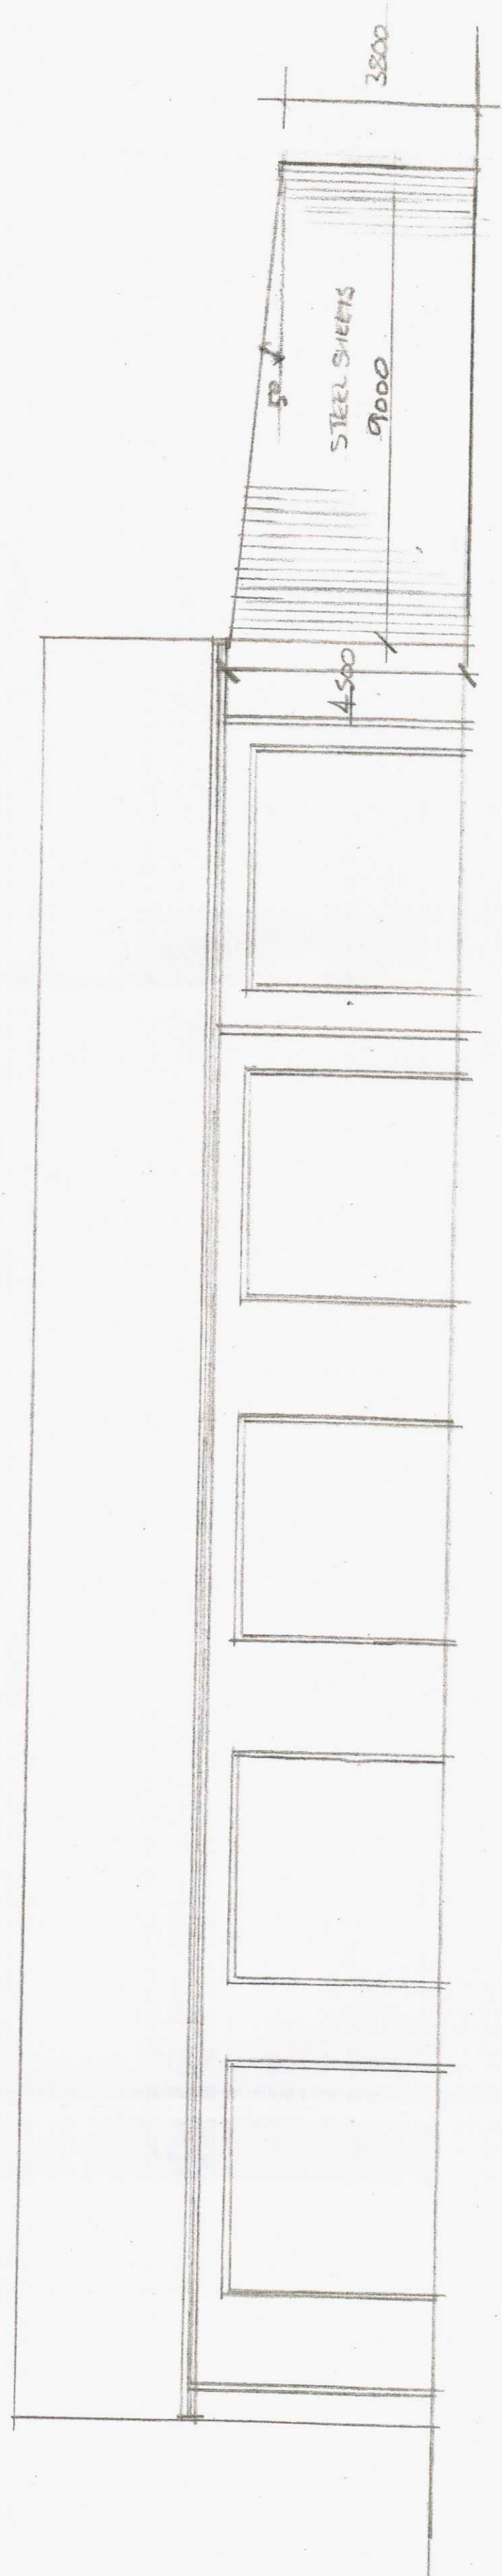

PROPOSED SIDE ELEVATION (OFF NEIGHBOURS UNITS)

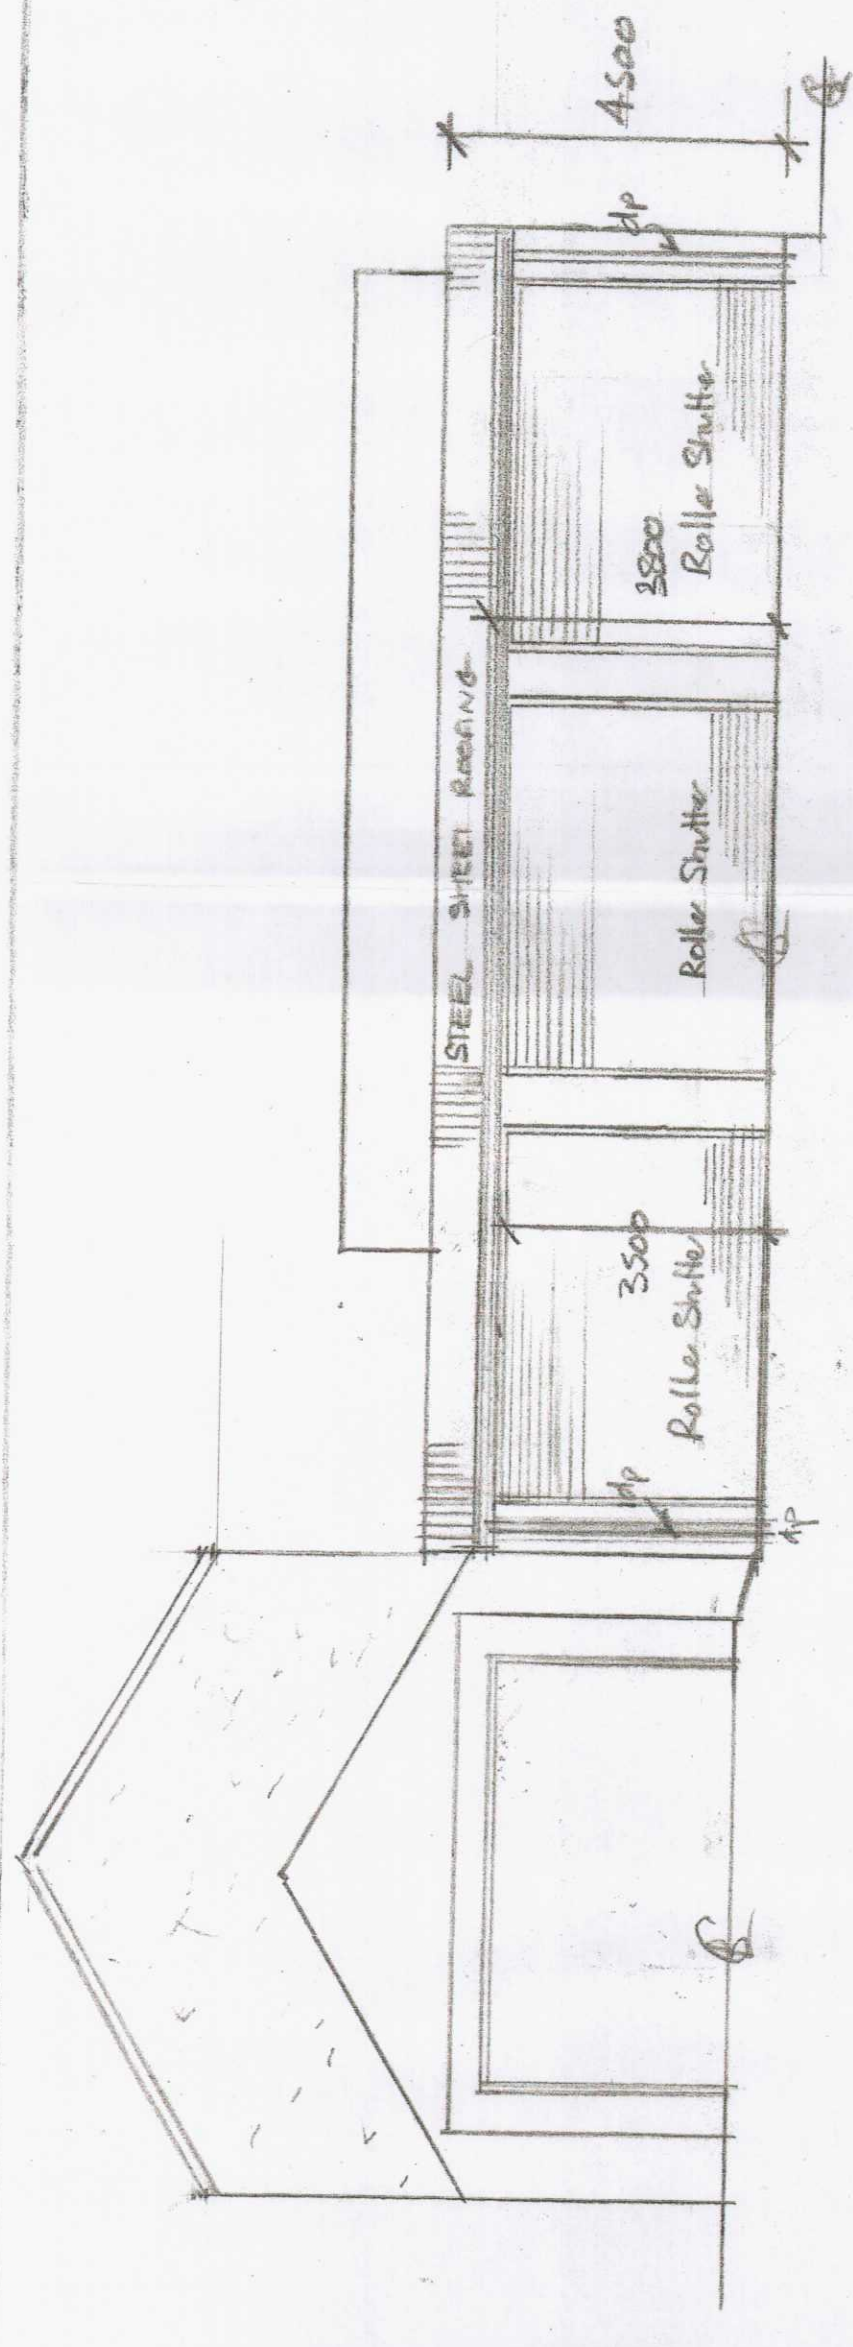


PROPOSED FRONT ELEVATION (OFF EXISTING UNITS)

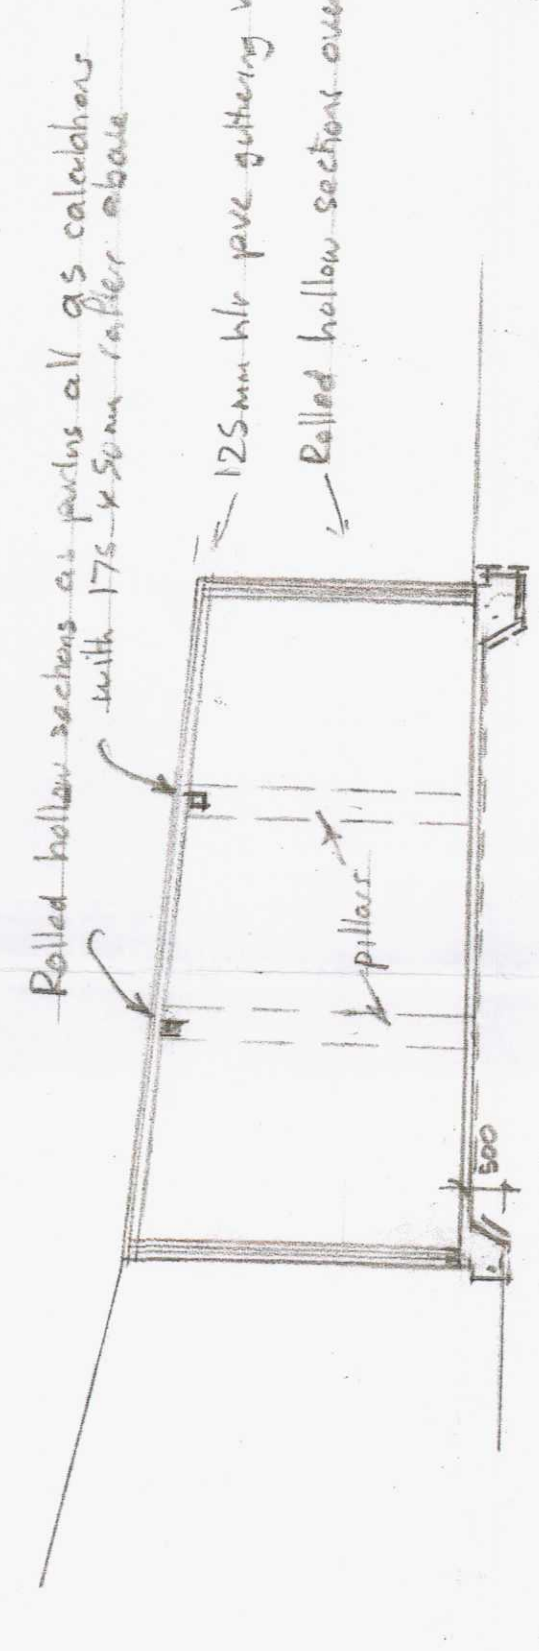


TYPICAL SECTION

Reinforced concrete raft All as calculations on 1200g DPM on sand bladed hardcore

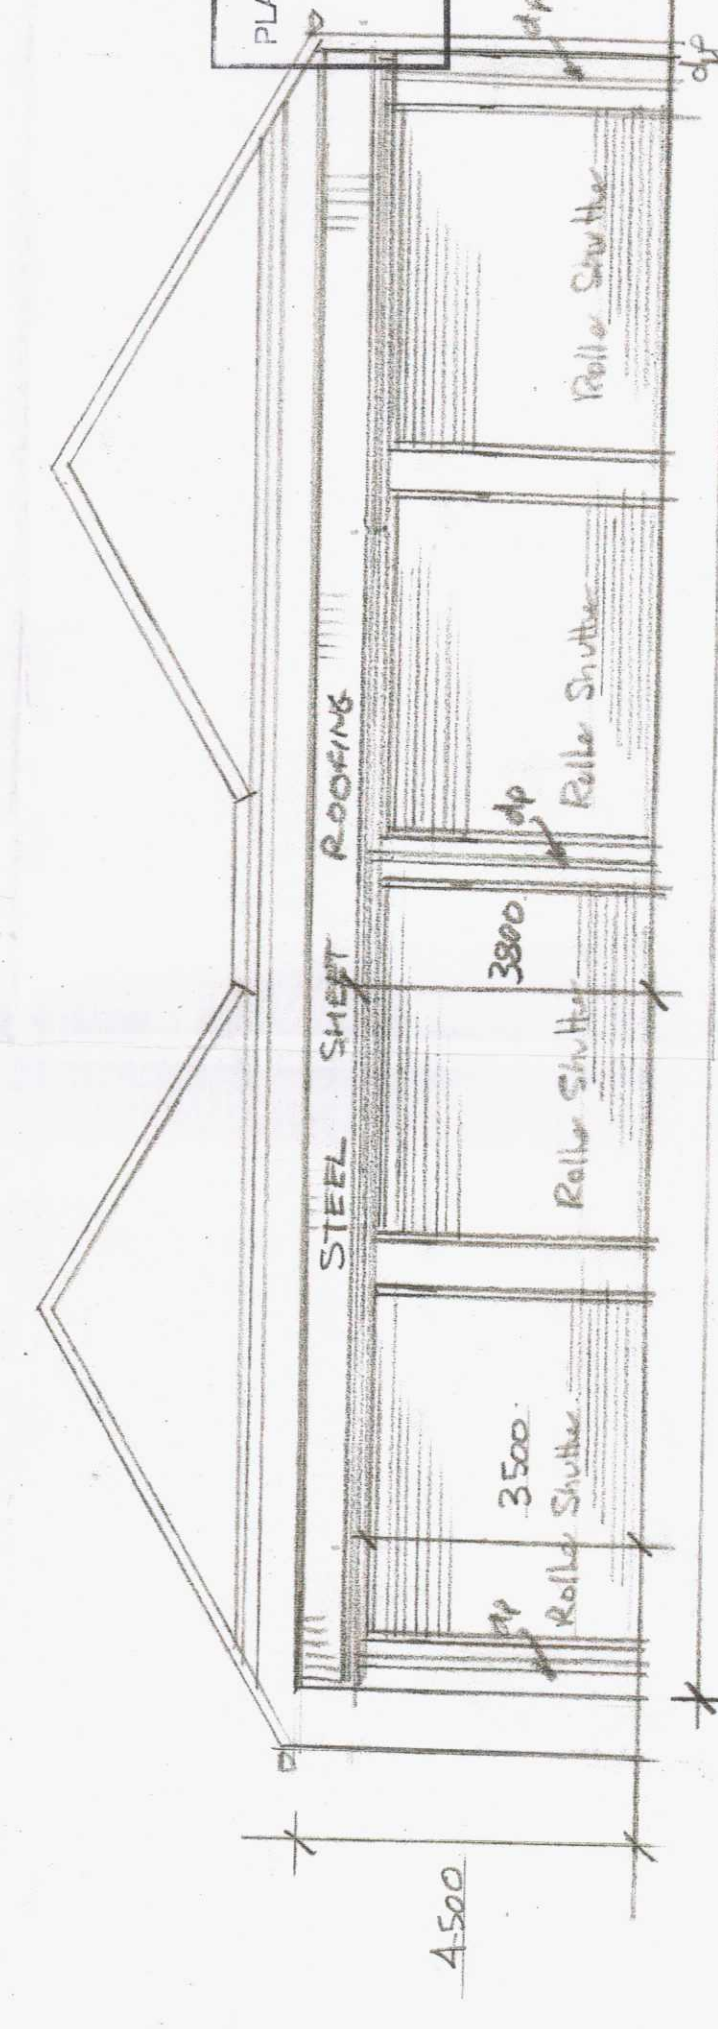

PROPOSED FRONT ELEVATION (OFF NEIGHBOURS UNITS)

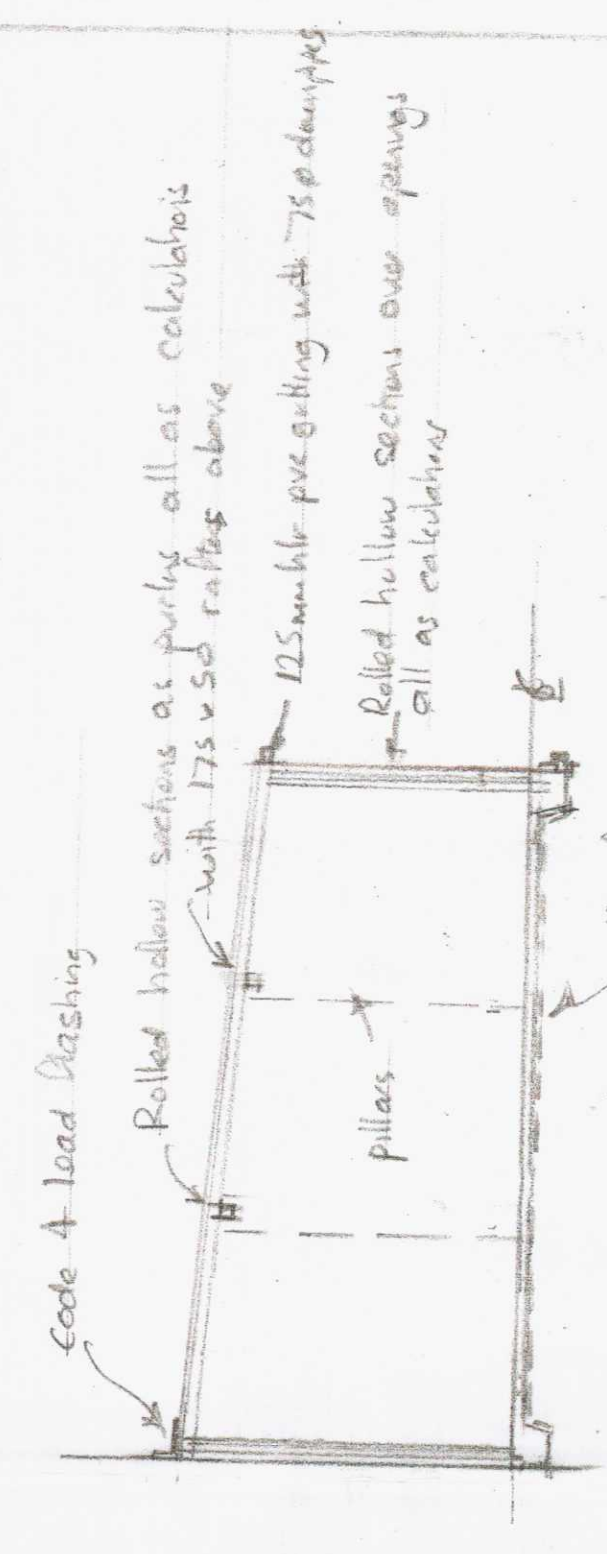

TYPICAL SECTION

Reinforced concrete raft All as calculations on 1200g DPM on sand bladed hardcore

200247
PLANNING DEPARTMENT
19 OCT 2020
RECEIVED

MERTHYR TYDFIL
COUNTY BOROUGH
COUNCIL
OFFICE COPY
PLEASE DO NOT
REMOVE

JOB	PROPOSED 7 NO STORAGE UNITS
PROPOSED ELEVATIONS	AMENDED
ADDRESSES	WILLIAMS HOUSE, ABERCROMBIE
MERTHYR TYDFIL	
DATE	DEC 2019
SCALE	1:100
DRAWN BY	A. COLLINS
CHECKED BY	A. COLLINS
DATE	SEP 2020