
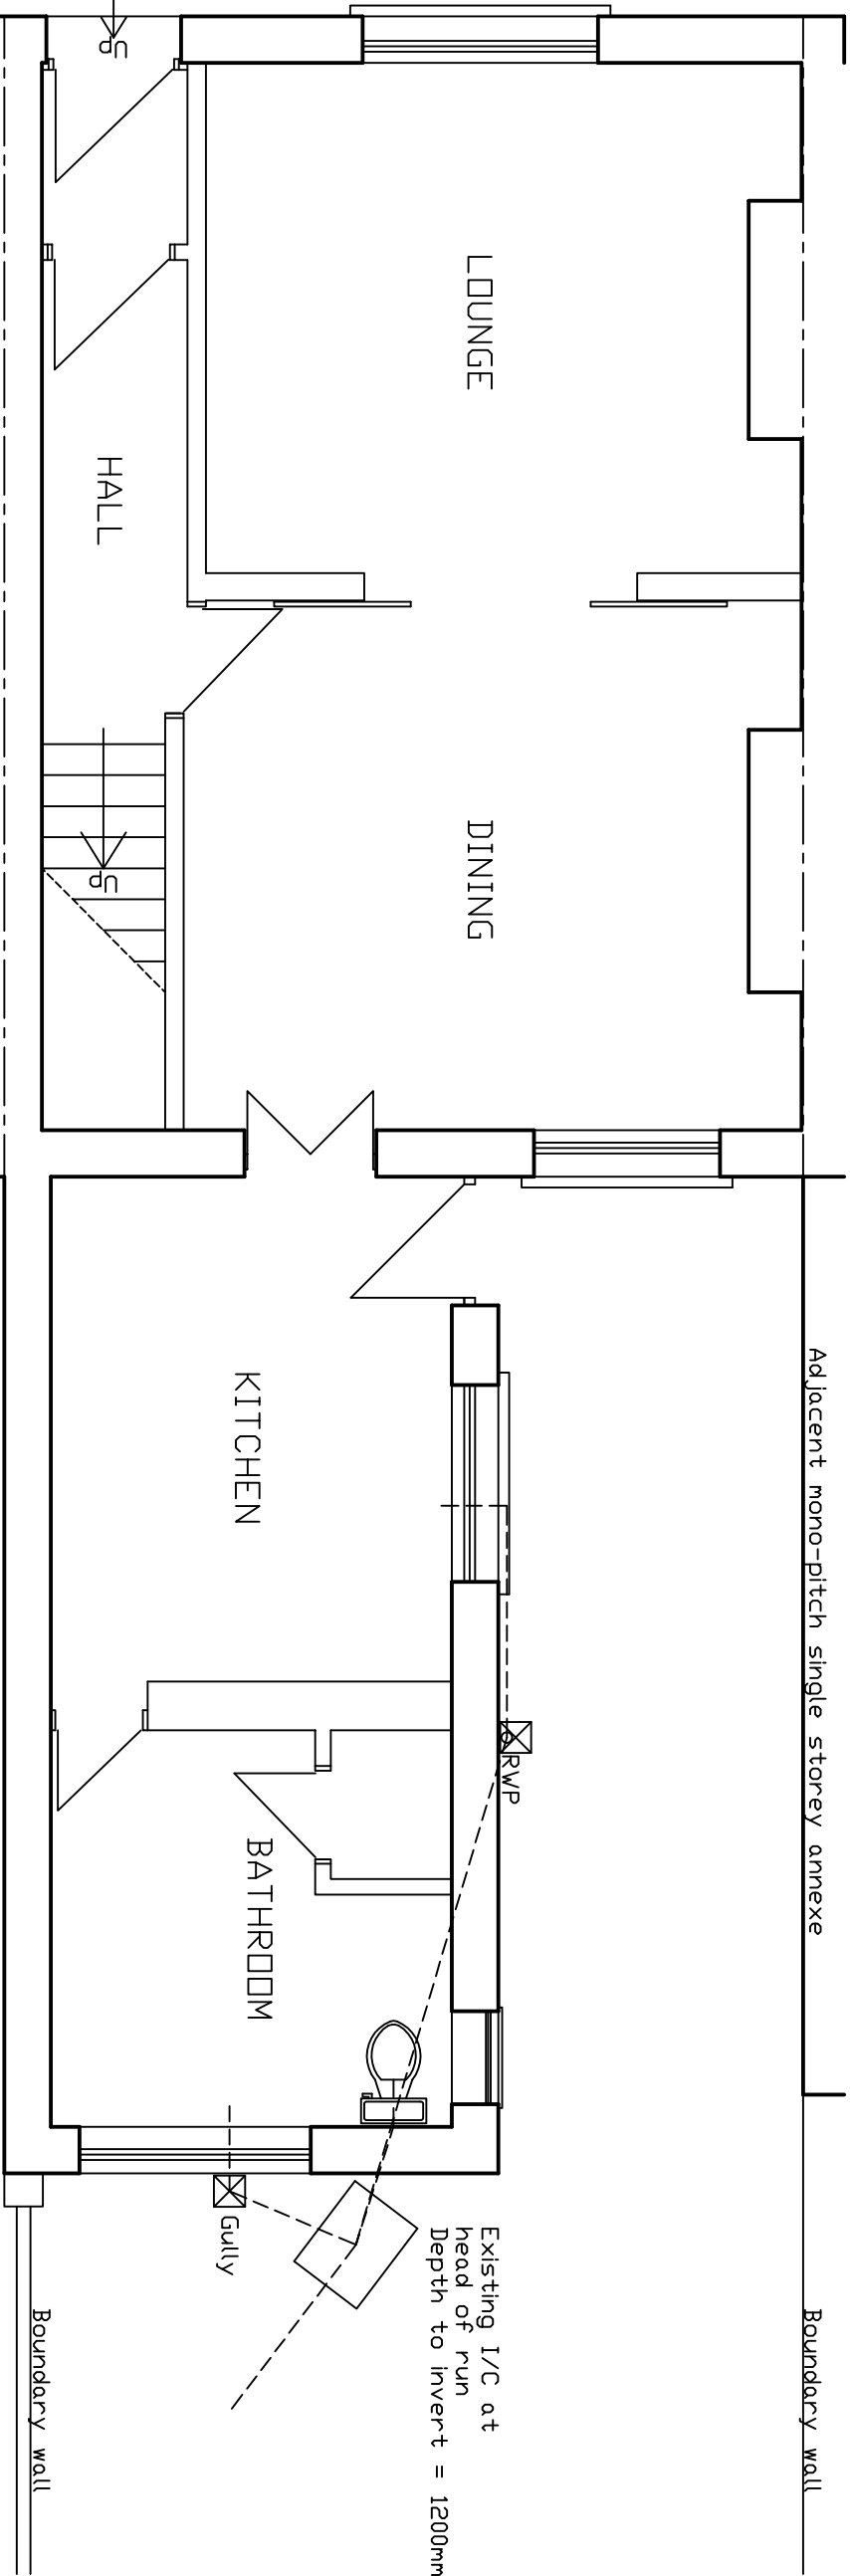


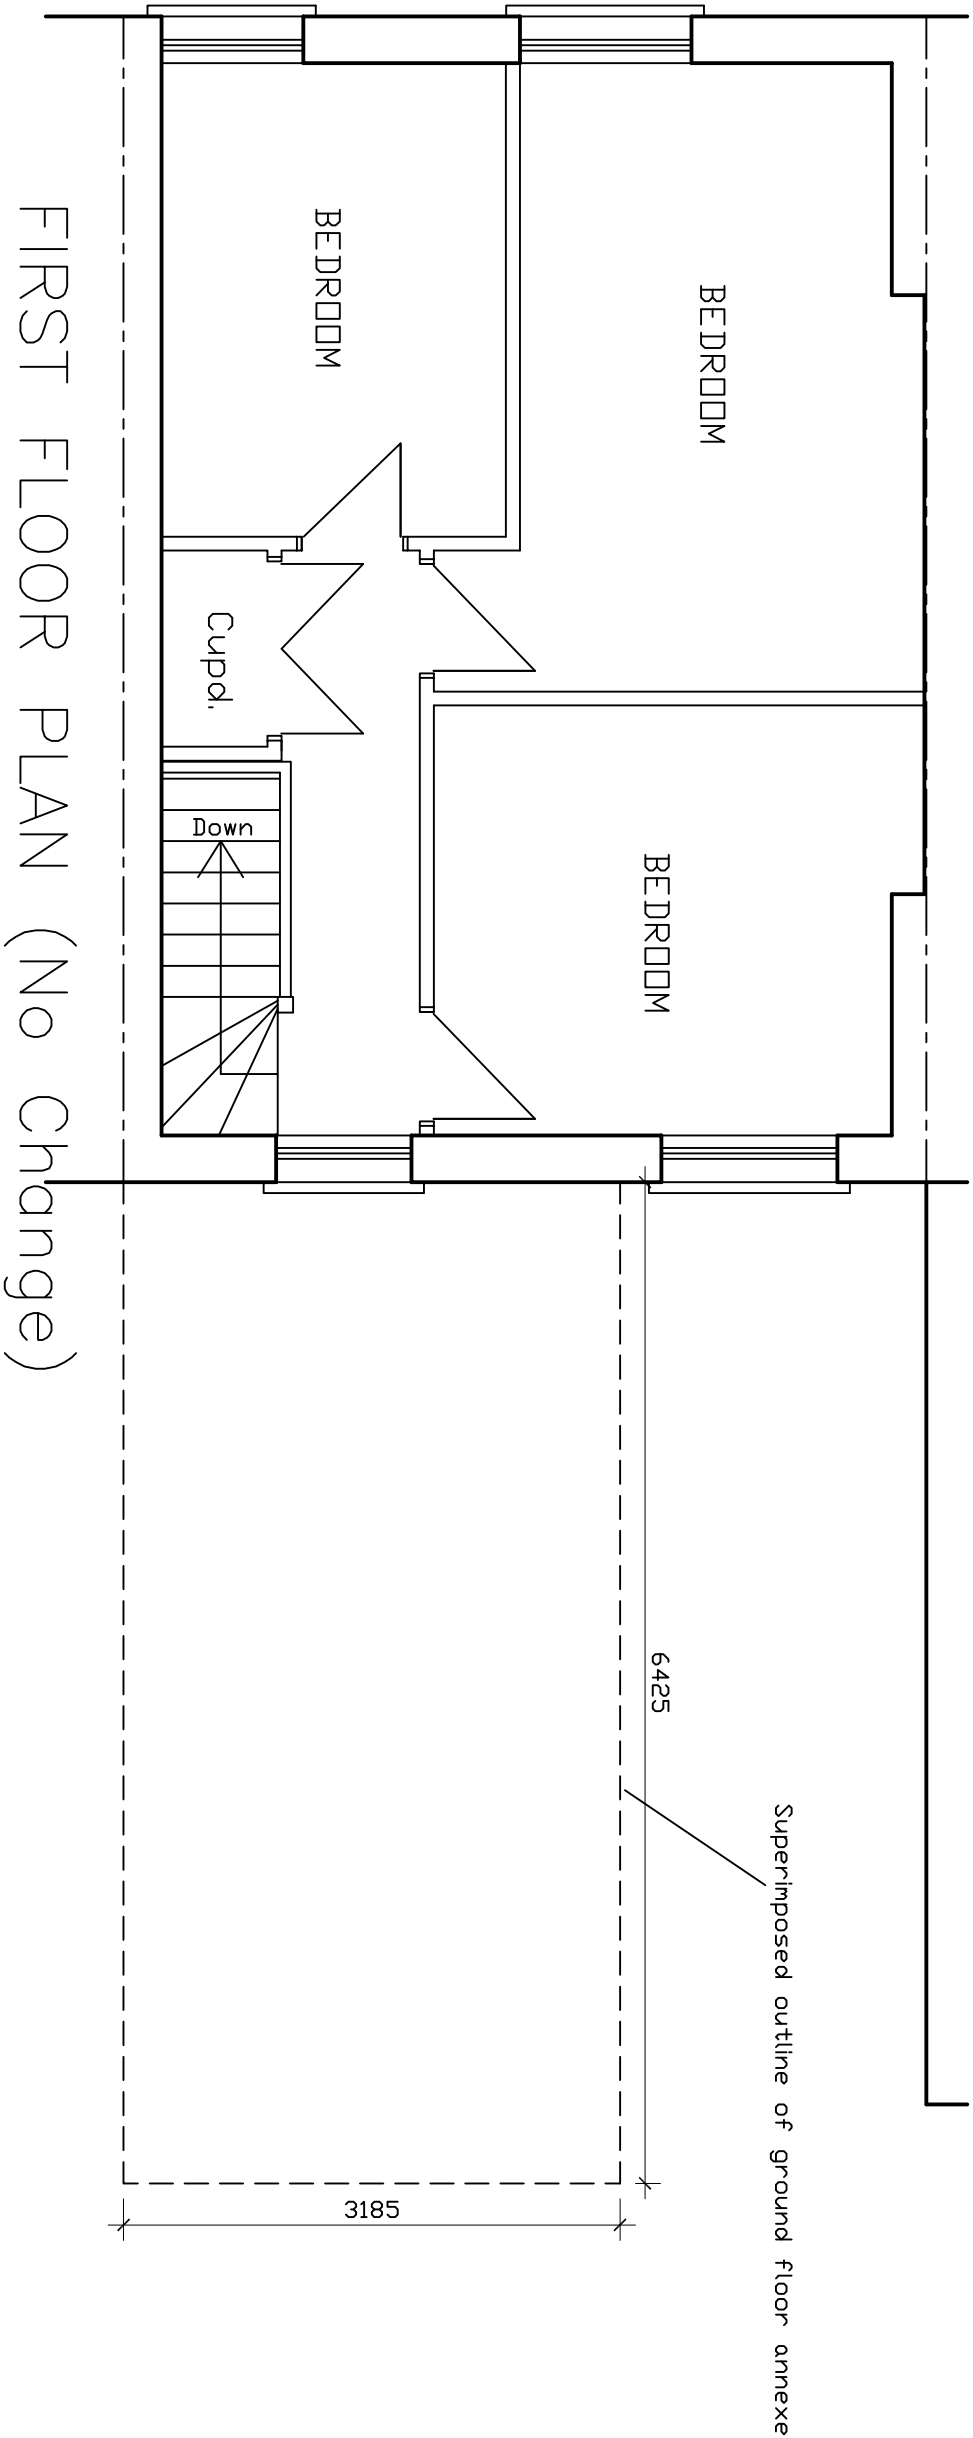

Adjacent window reveal

PROJECT
PROPOSED IMPROVEMENTS/ALTERATIONS
62, CLARE STREET,
MERTHYR TYDFIL.

DRAWING EXISTING FLOOR PLANS
SCALE 1:50
DATE NOVEMBER 2021

DRAWN RE
DRG.NO. 1

THIS DRAWING IS COPYRIGHT