




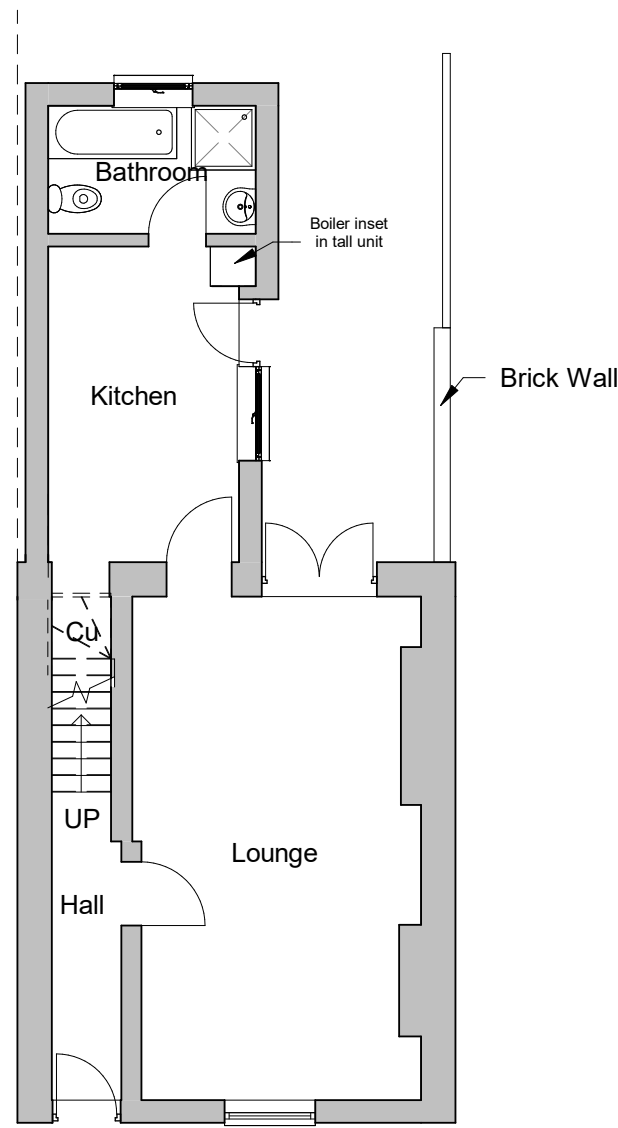


Existing Ground Floor
1 : 100

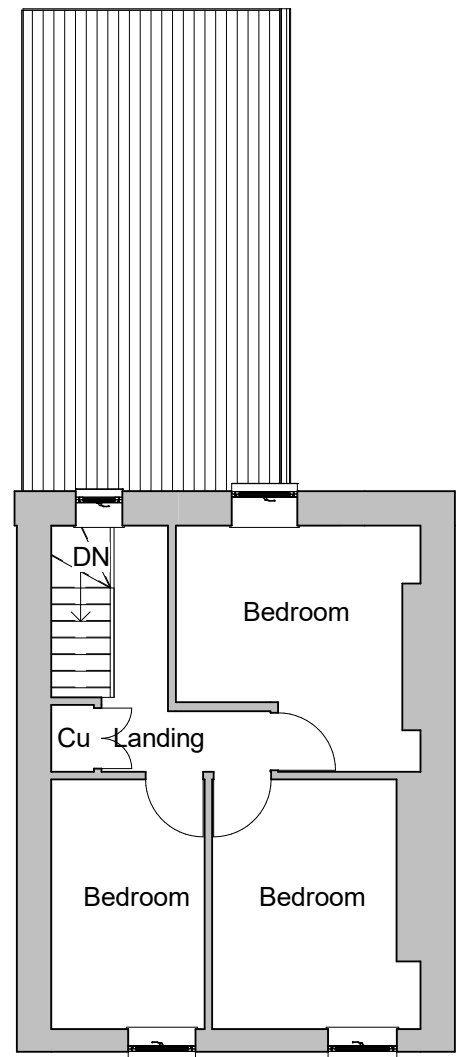


Existing First Floor
1 : 100

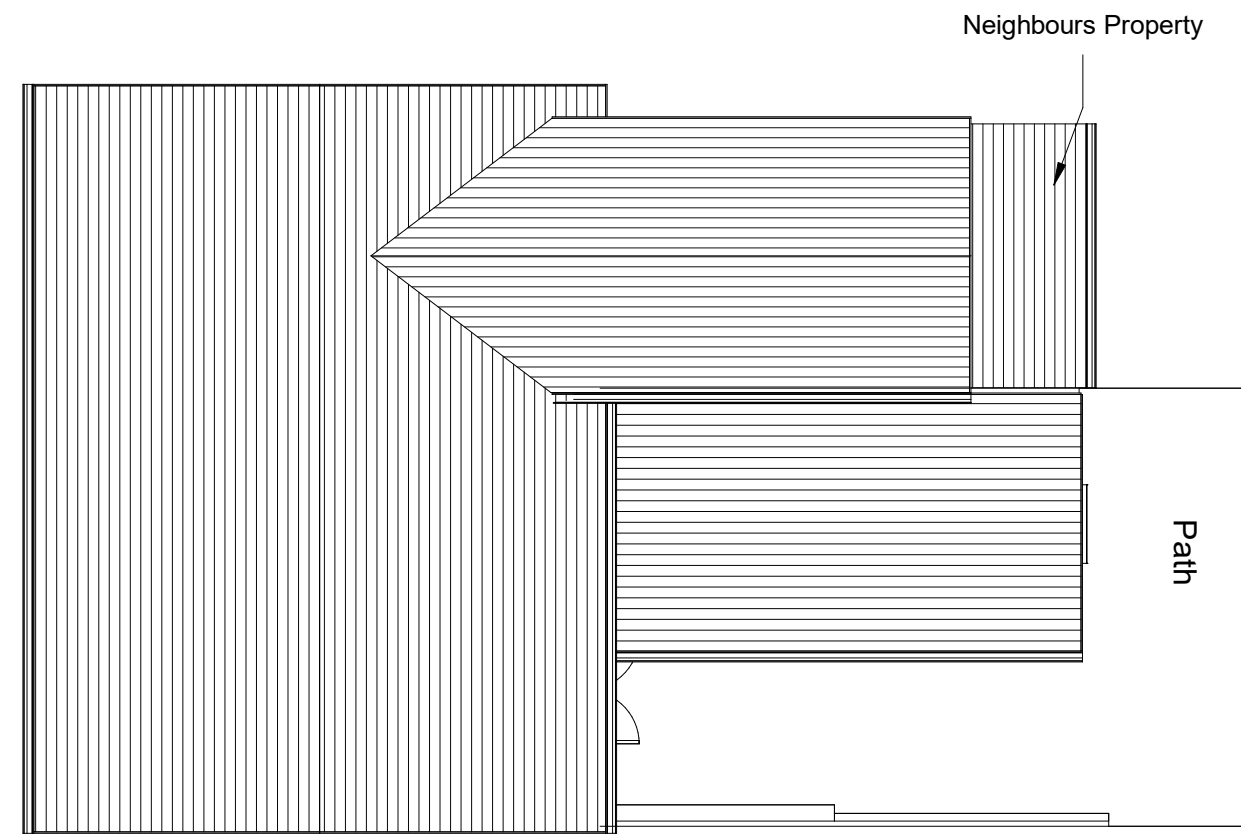


Existing Site
1:100

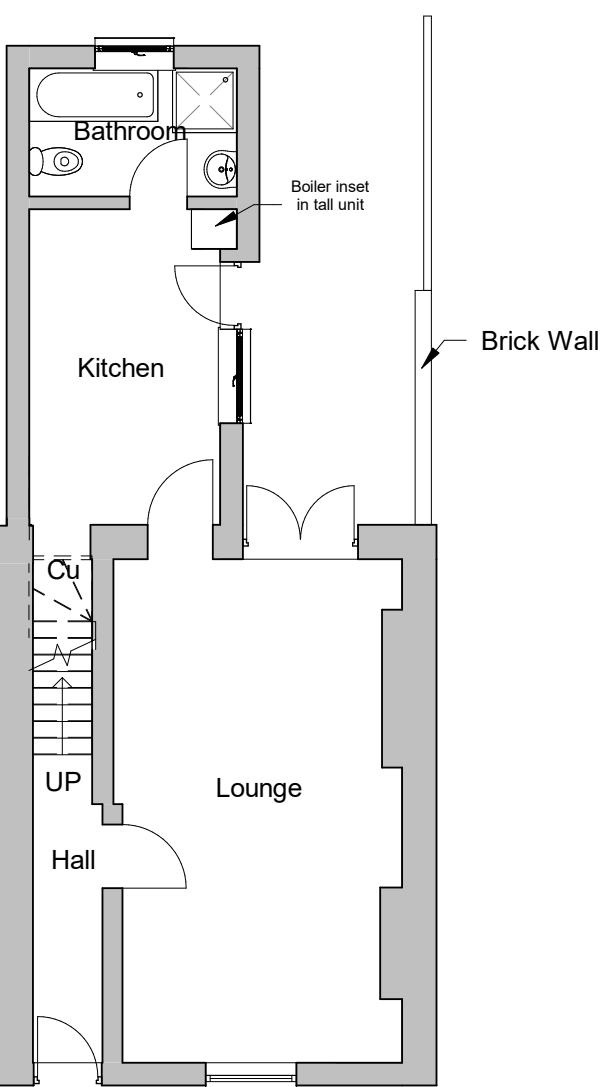


Proposed Ground Floor
1 : 100

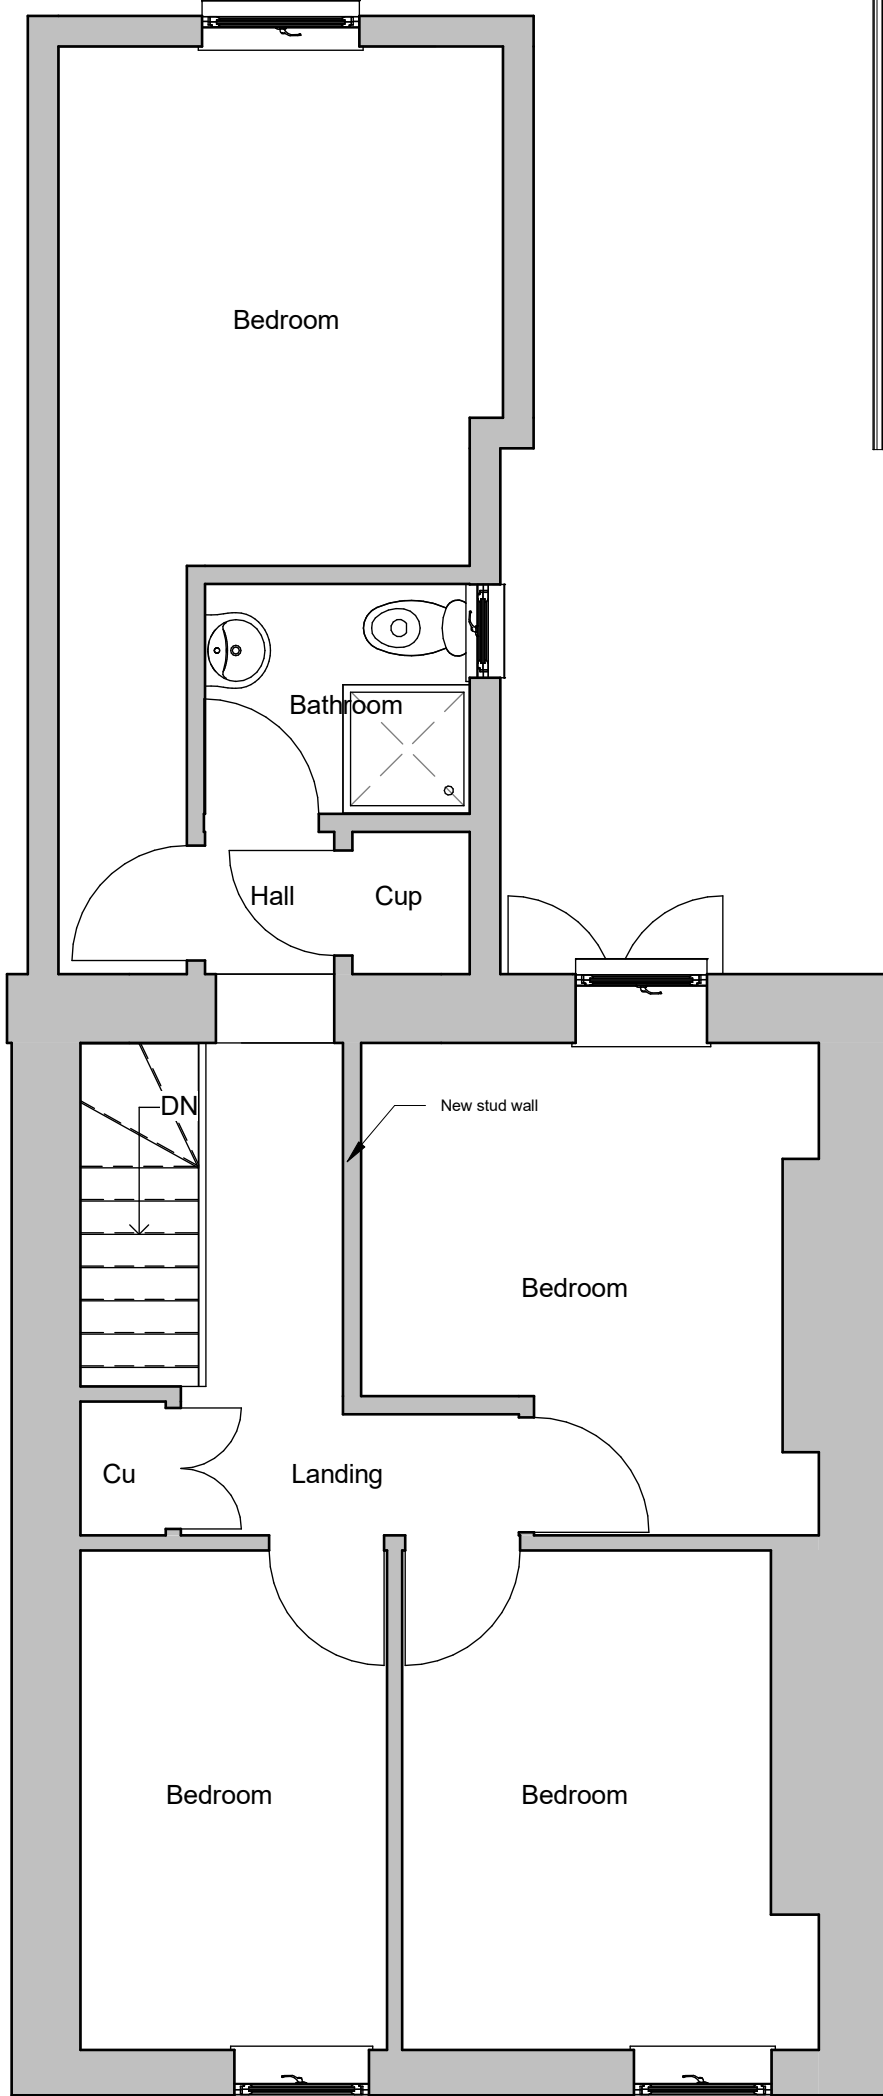

Proposed First Floor
1 : 50

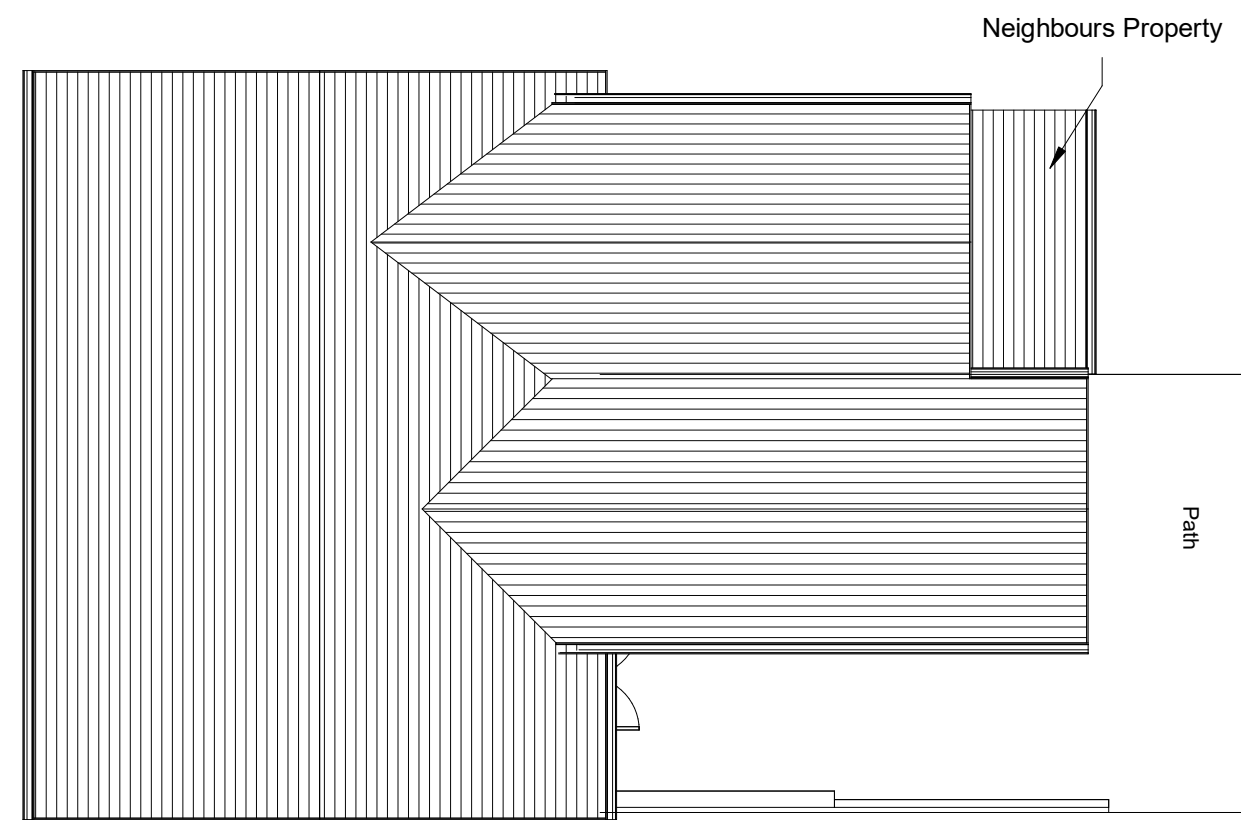


Proposed Site
1:100

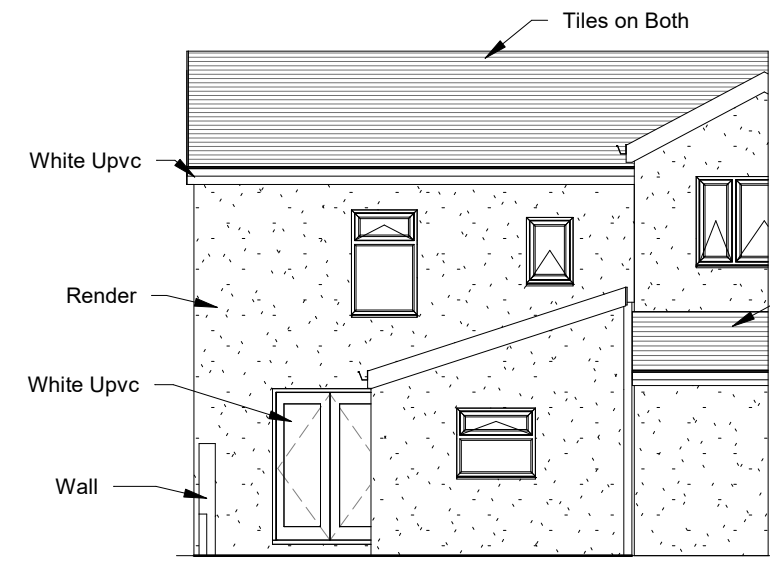


Existing Rear Elevation NE
1 : 100




Proposed Rear Elevation NE
1 : 100

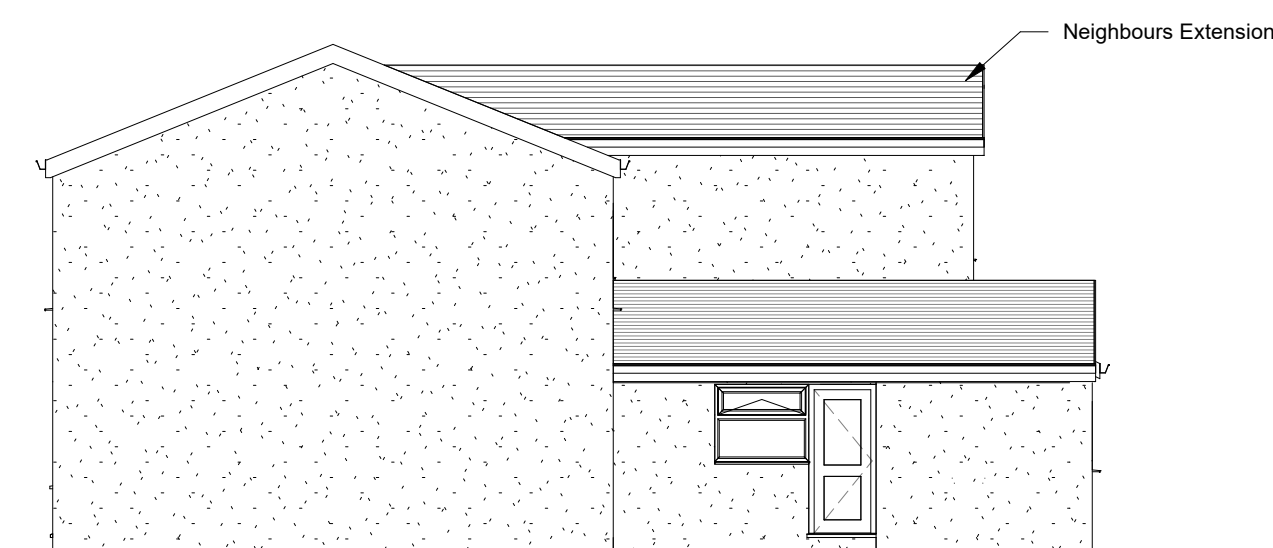


Existing Side Elevation SE
1 : 100

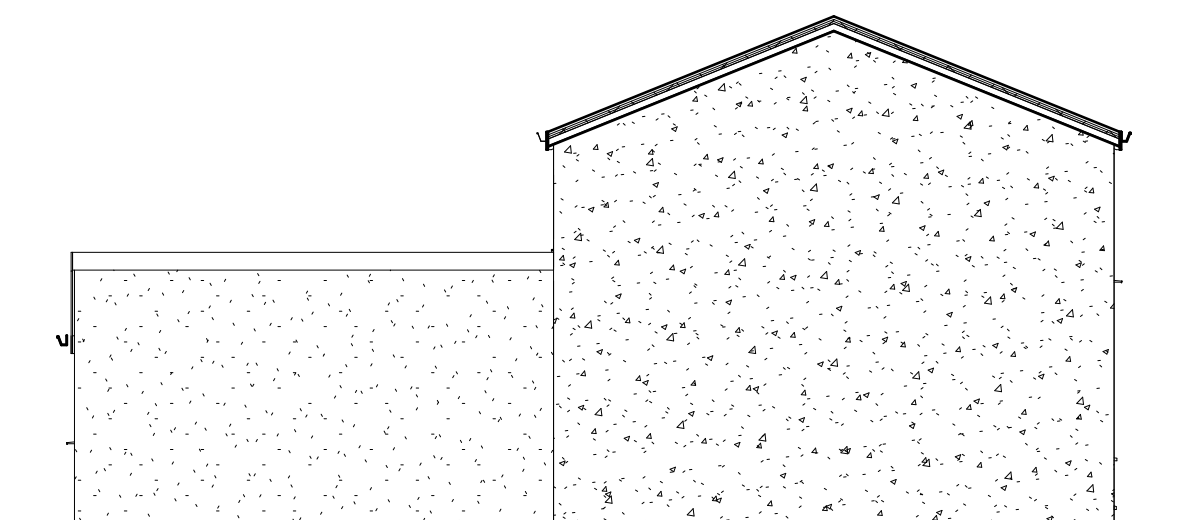

Existing Side Elevation NW
1 : 100

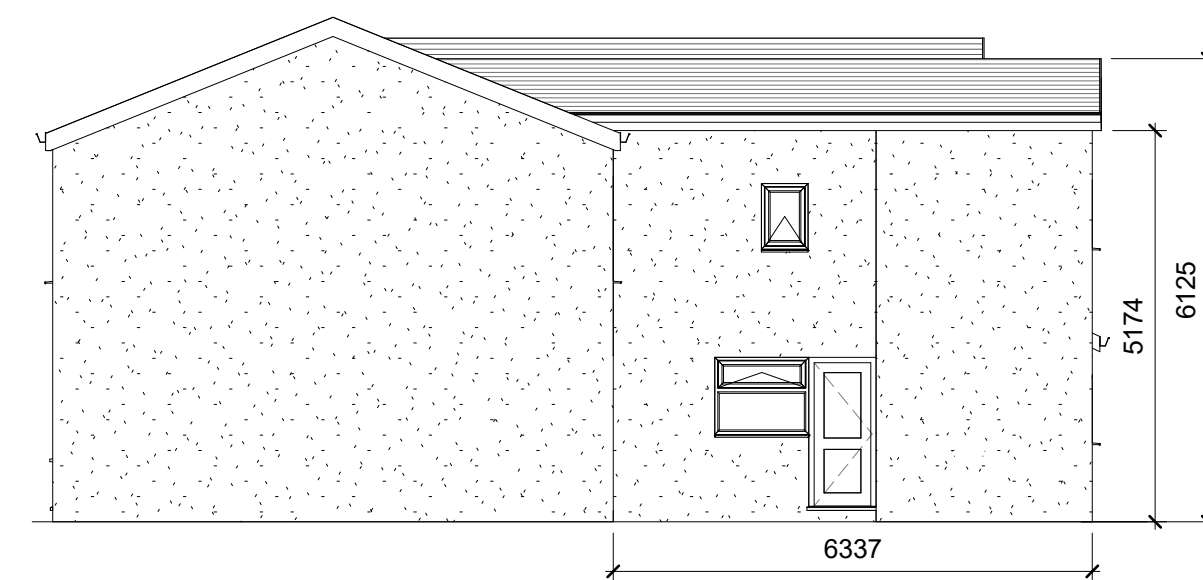

Proposed Side Elevation SE
1 : 100

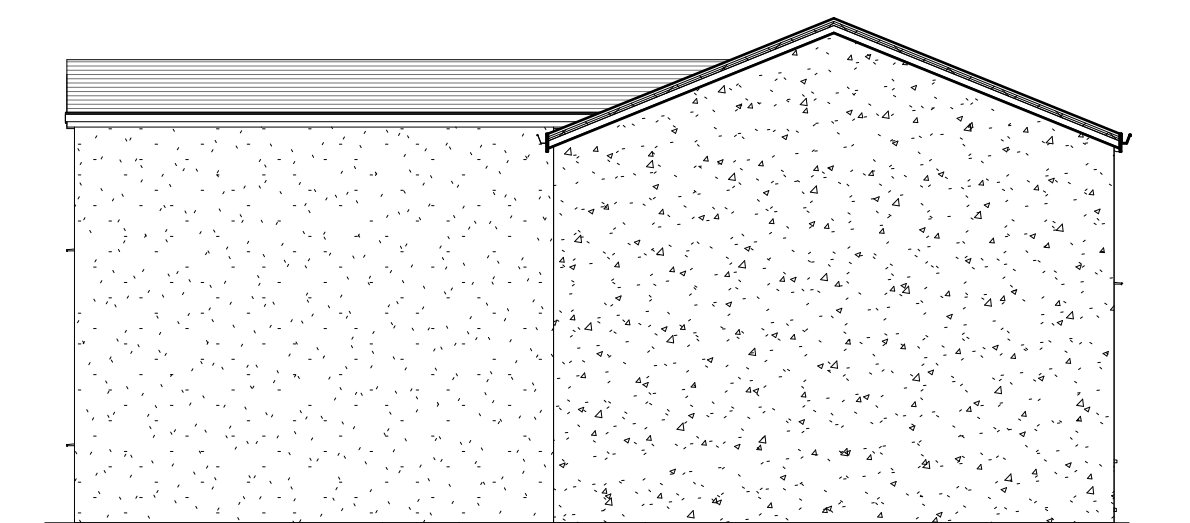

Proposed Elevation NW
1 : 100

Rev	Description	Date
A	Issue	11/03/2020

CLIENT	TITLE	REV
61 Yew Street, Troedryhiw, Merthyr Tydfil CF48 4EB	Plans and elevations	A
PROJECT	DRAWING NUMBER	SCALE (@ A1)
First Floor Extension	01	As indicated