


Trewent Designs Ltd
client - Ms. Kate Milne
proj: Plot 1, Springfield Rise, Treharris, CF46 5RD
proposed site plan 5
scale - 1:400 @ A4
dwg no. - 2151-21AA

proposed site plan

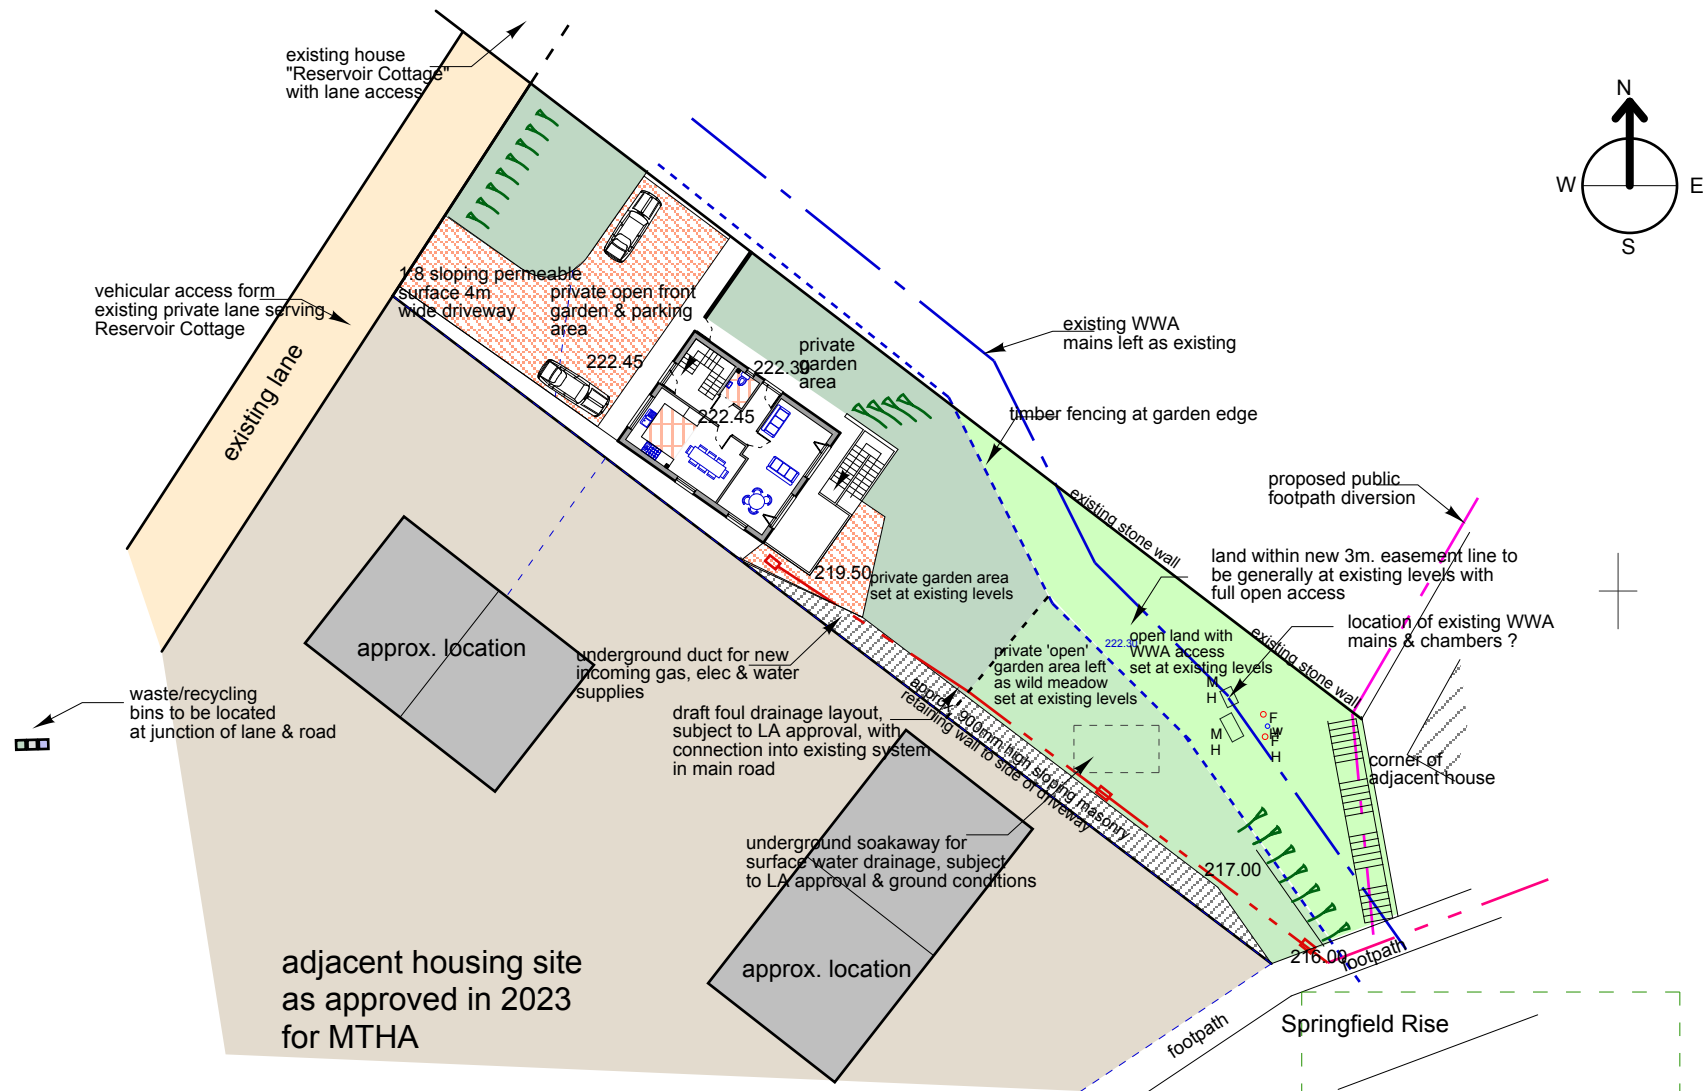