



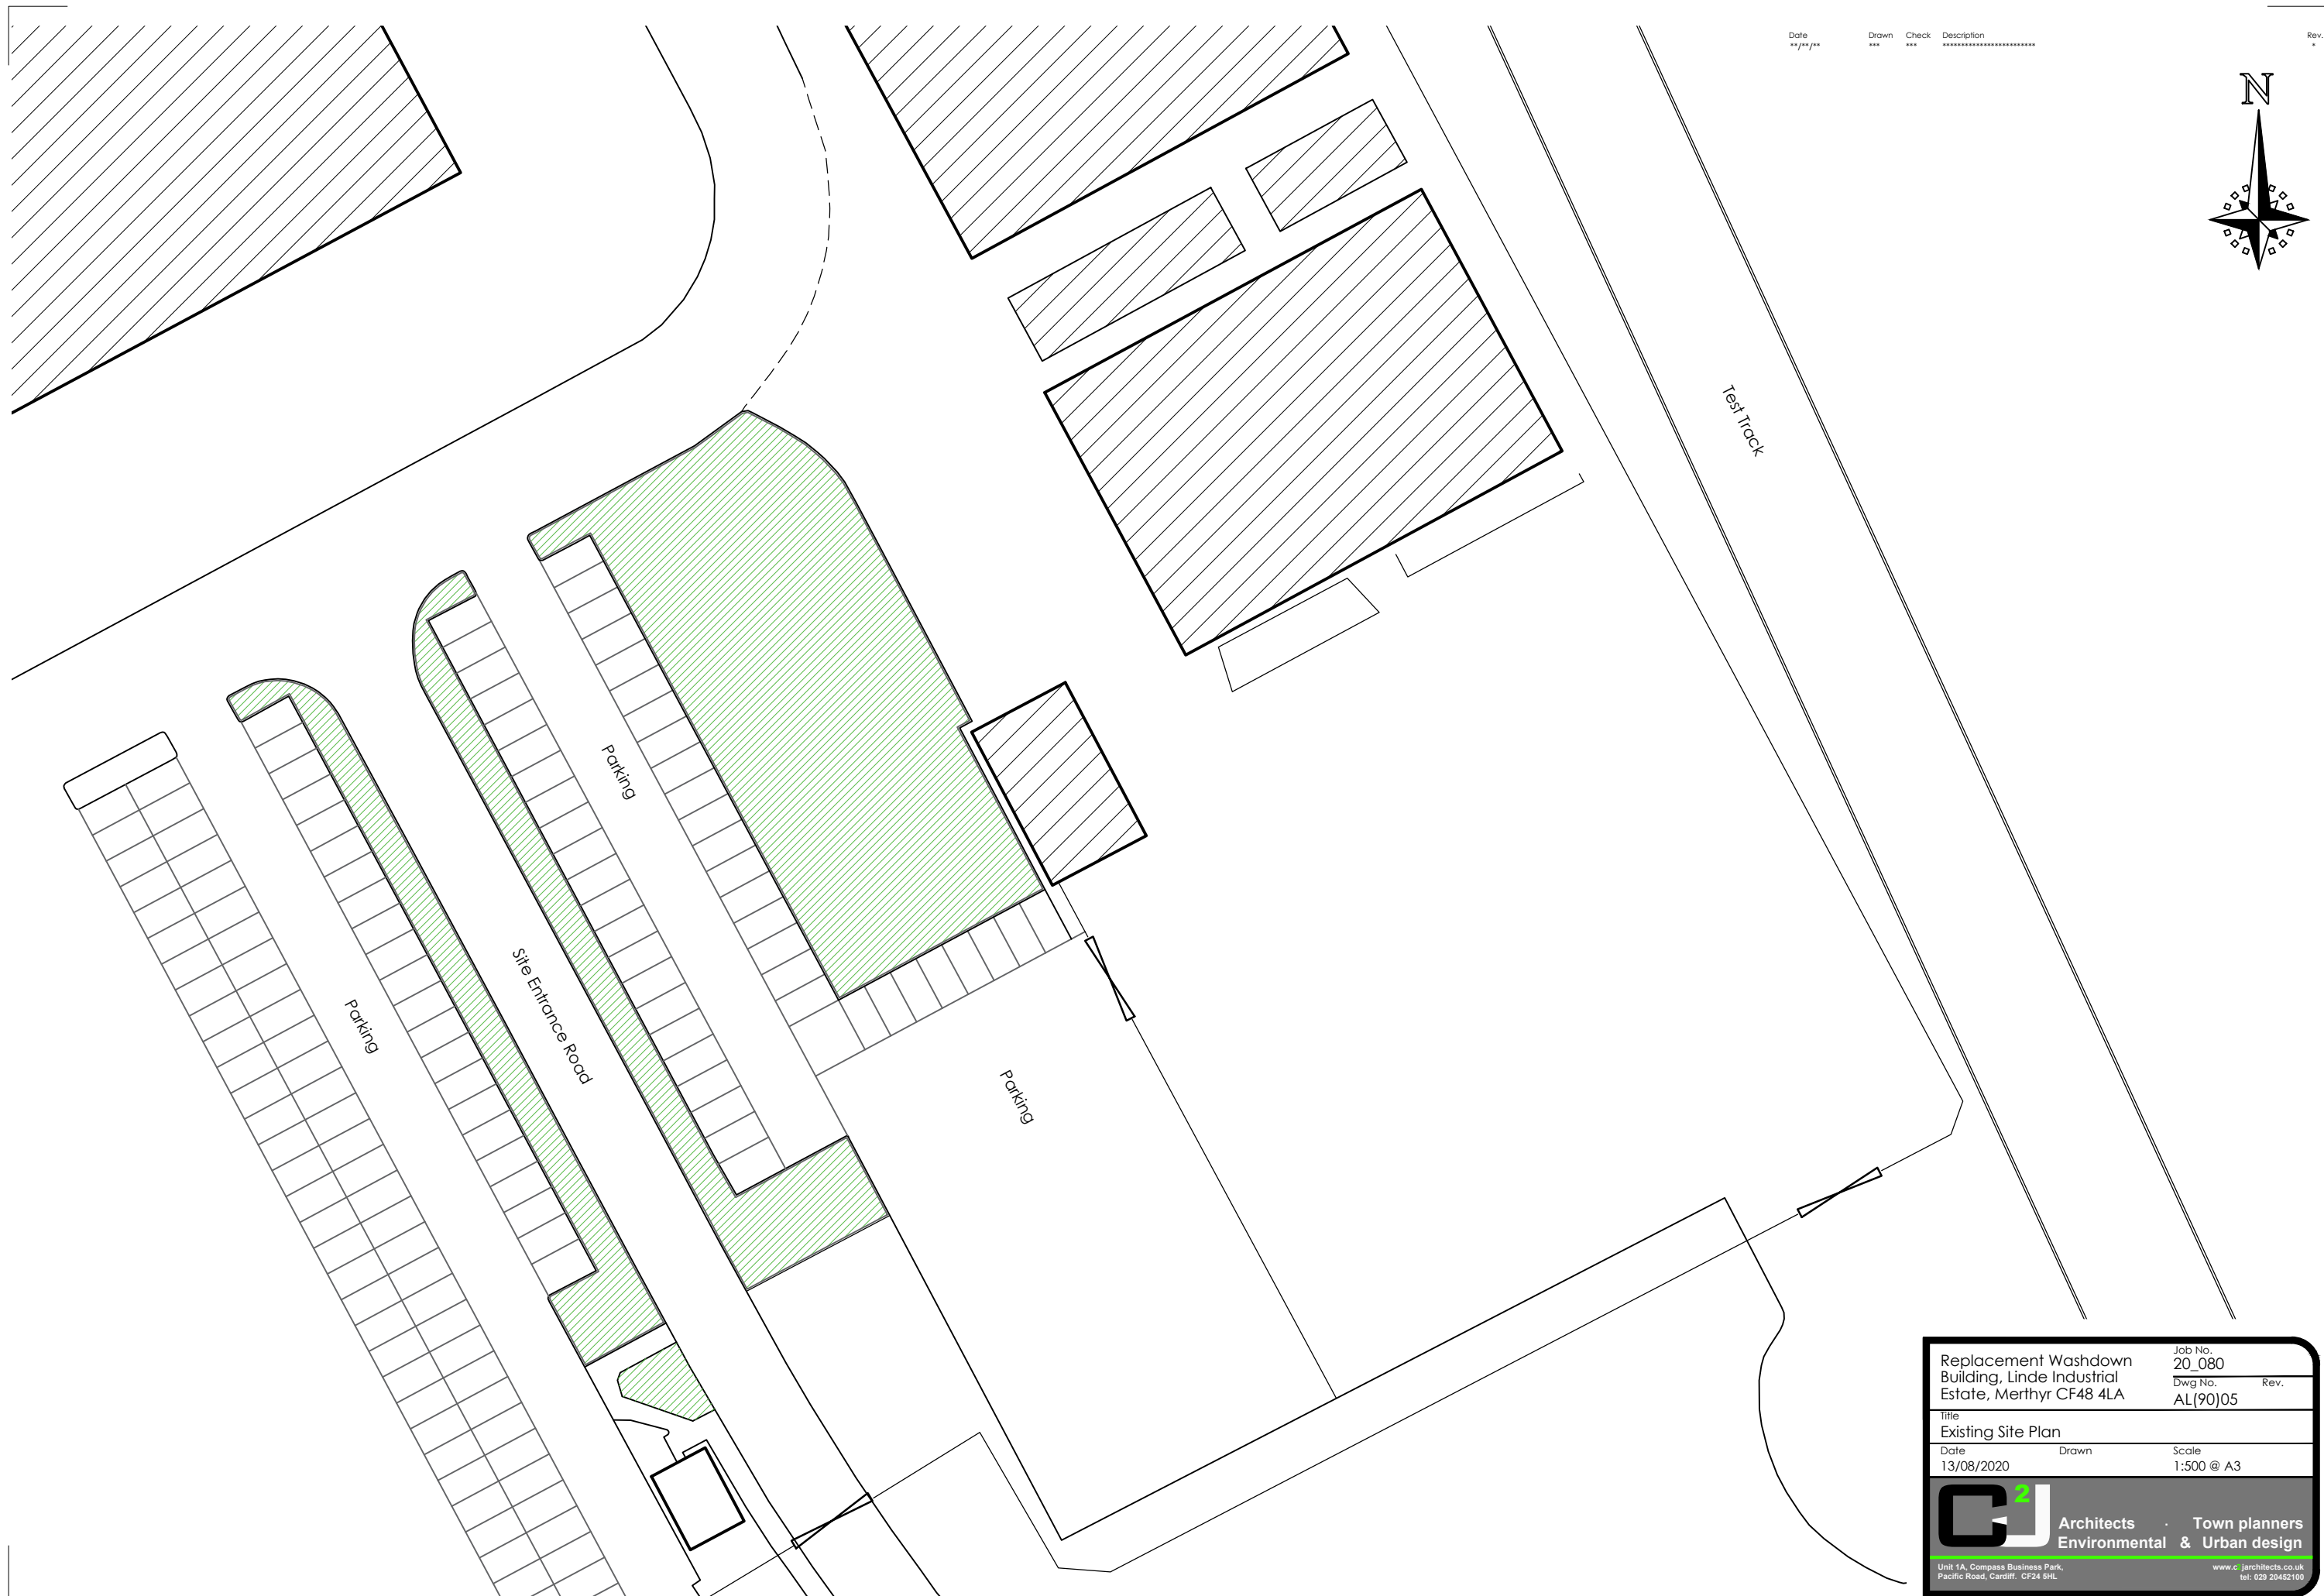

Date	Drawn	Check	Description
13/08/20	xxx	xxx	*****

Rev.
*

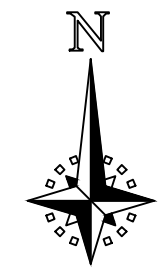

Replacement Washdown Building, Linde Industrial Estate, Merthyr CF48 4LA		Job No. 20_080
Existing Site Plan		Dwg No. AL(90)05
Date 13/08/2020	Scale 1:500 @ A3	Rev.
 Architects · Town planners Environmental & Urban design		
Unit 1A, Compass Business Park, Pacific Road, Cardiff. CF24 5HL. www.cjarchitects.co.uk tel: 029 20452100		