

NOTES:

All dimensions must be checked on site and not scaled from this drawing.

This plan has been prepared for Planning and /or Building Regulation purposes only.

Some forms of building works may require action by the owners under The Party Wall Act 1996. The adjoining owners are to be informed of the proposals at least one month before commencement of works and their written approvals obtained.

BLOCK PLAN

scale 1:500


BRIEF ELECTRICS

All new electrical works are to be carried out under the Guidance Below Signs Supply for means offered but voltage will needed mechanical extract fan overhead / GPO or similar approved devices 15 HP fan. All new electrical work is to be carried out in accordance with the latest edition of the IET Wiring Regulations. 

WINDOWS

From the Planned double glazed windows with triple vent systems 3000mm x 2000mm where services undertake terms appropriate elsewhere. Use low E glass with 16mm air gap where glazing in windows is less than 800mm above floor level 15mm in doors use hardened safety glass to BS5266.

proposed east elevation of annexe

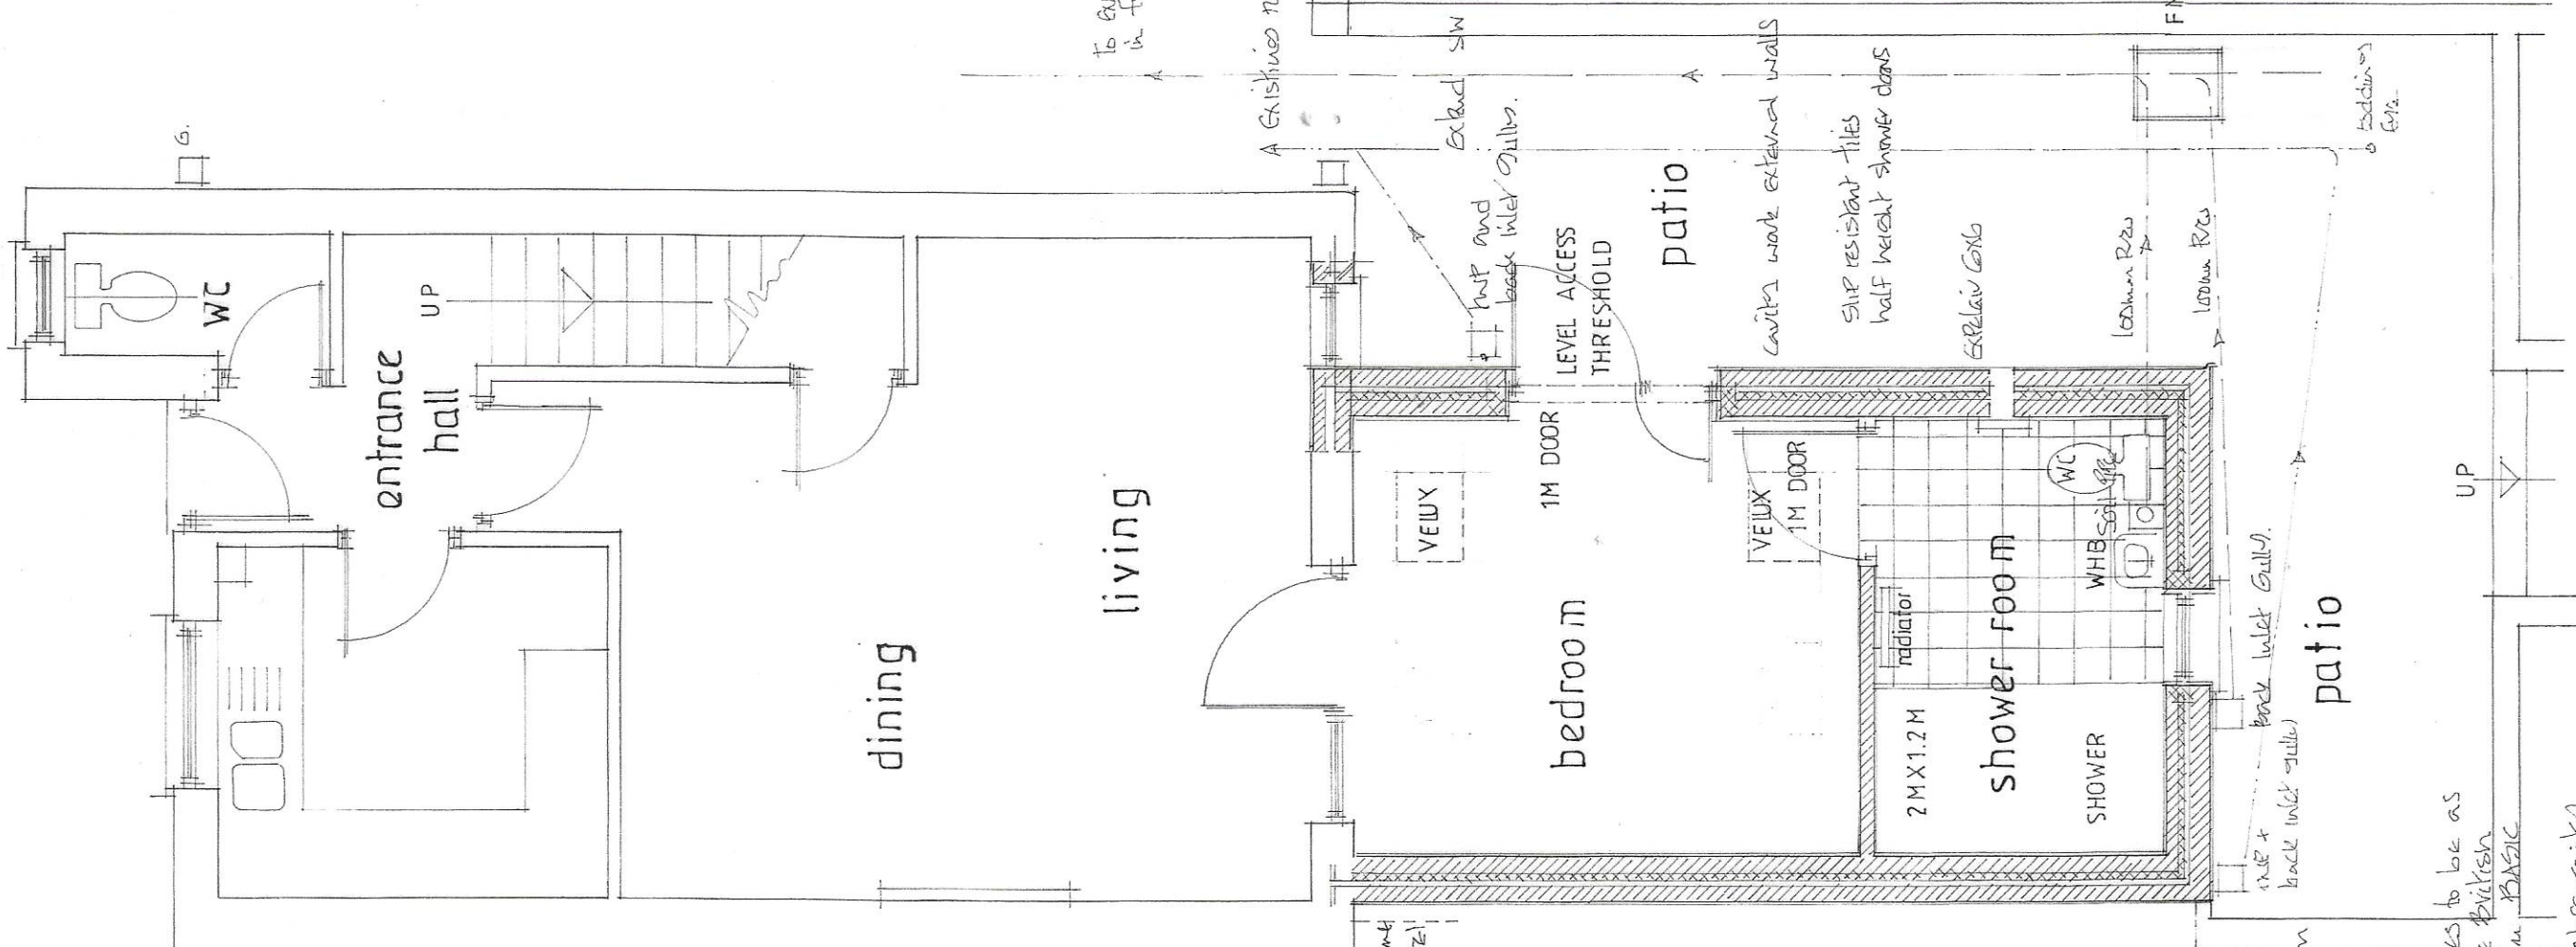

EXISTING GROUND FLOOR PLAN

PROPOSED GROUND FLOOR PLAN 1:50 m

LOCATION PLAN scale 1:1250

A	Date	Revisions
1	10.05.2021	Issue of Revised to Draft/Rev. 10

© copyright

D. Vivian Jones AssocRICS
Building Design Services

114, Brecon Road,
HIRWAUN,
Rhonda Cynon Taff,
CF44 9NS

Tel. 01685 812069
Mobile 07702 380869
Email: vivianjonesdesign@yahoo.co.uk

Client
TERESA JONES

Job Title

Provision of Disabled
Facilities.

Drawing Title
16, Penylan View,
Gurnos.
MERTHYR TYDFIL.
CF47 9BX

Scale 1:50 m 1:500 1:1250

Date 31.03.2021

Drawn by

Drg. No. 2 781 DFG

Rev.