

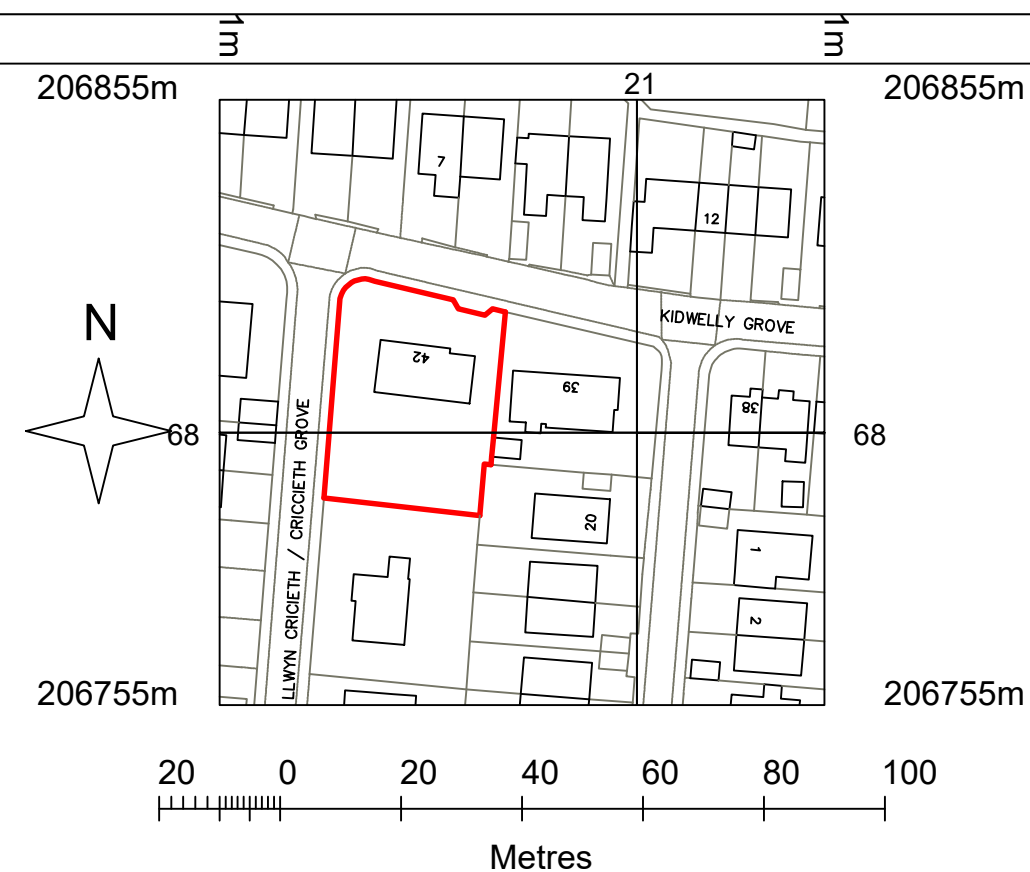


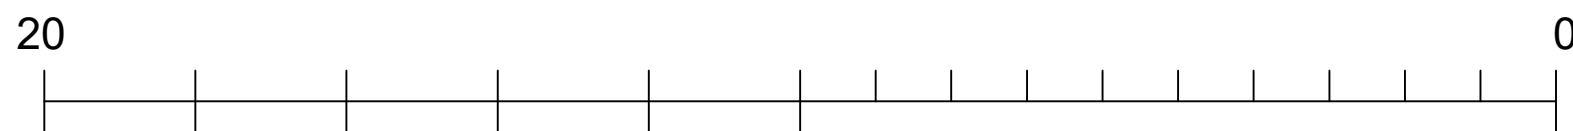


SITE LOCATION PLAN Scale 1:1250@A3

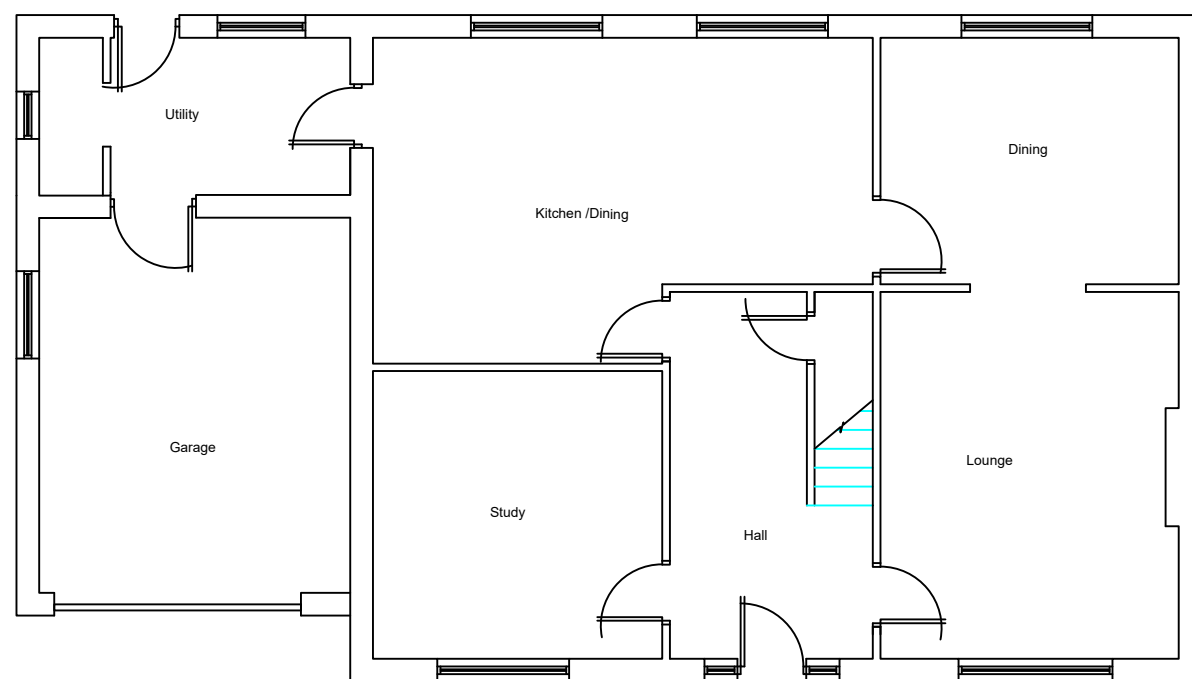

Scale 1:100@A3

GROUND FLOOR PLAN

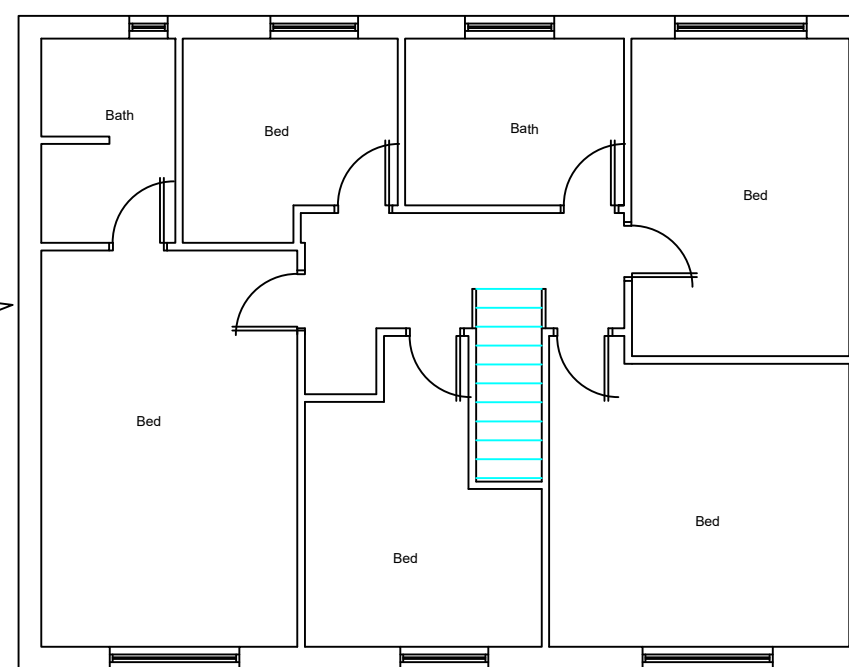


FIRST FLOOR PLAN

FLOOR EXISTING FLOOR PLANS AND LOCATION PLAN

ADDRESS
KIDWELLY GROVE

JOB NO.
336/18-01

DATE
10/08/2021

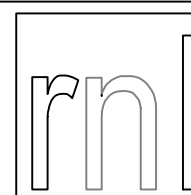

Roger North, Long and Partners

Chartered Surveyors



5 Neptune Court
Vanguard Way
Cardiff CF24 5PJ
Telephone 029 2048 4484
Facsimile 029 2048 2545
E-mail rnl@fnt.net