




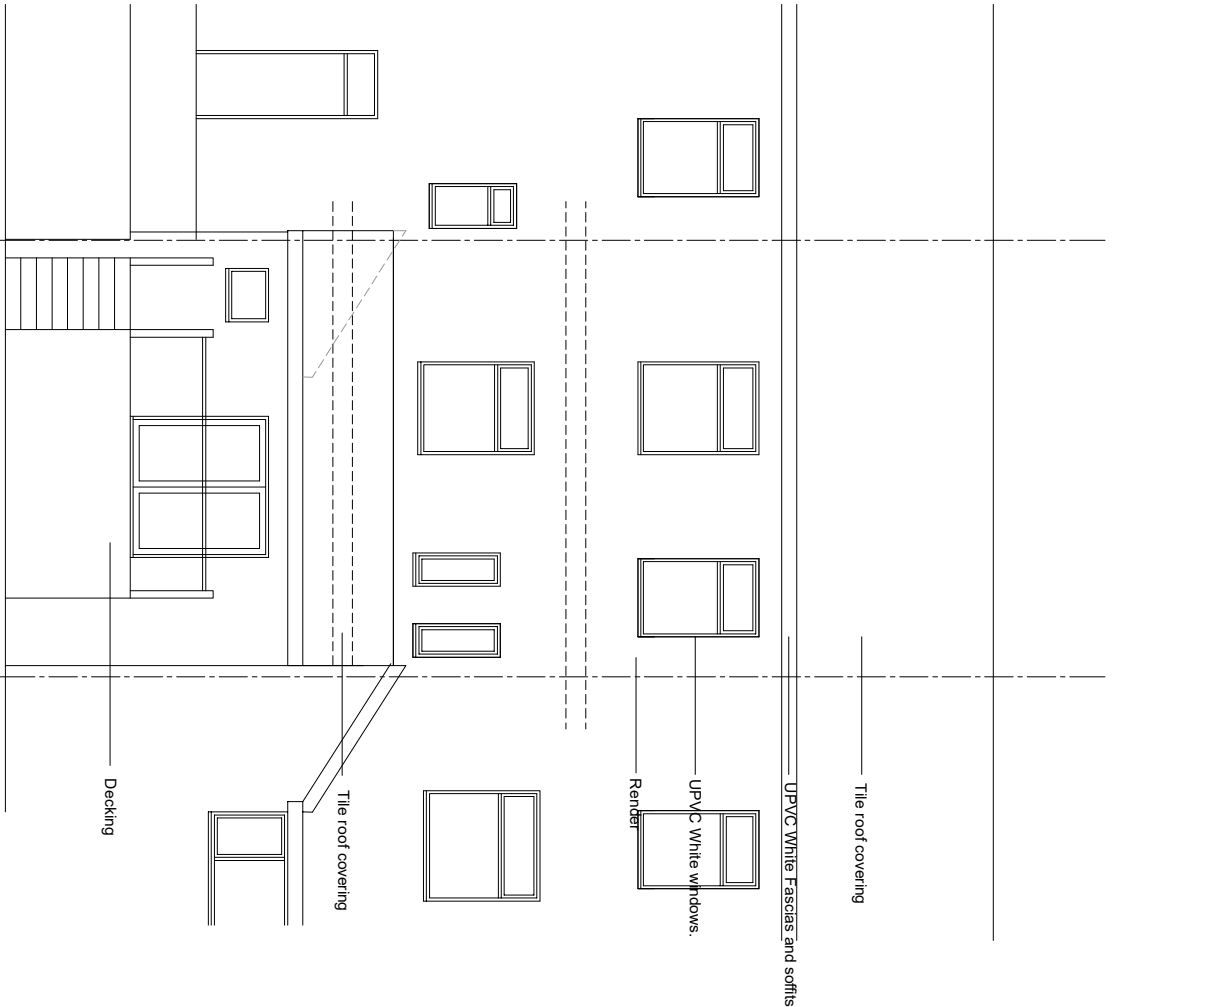

EXISTING REAR ELEVATION

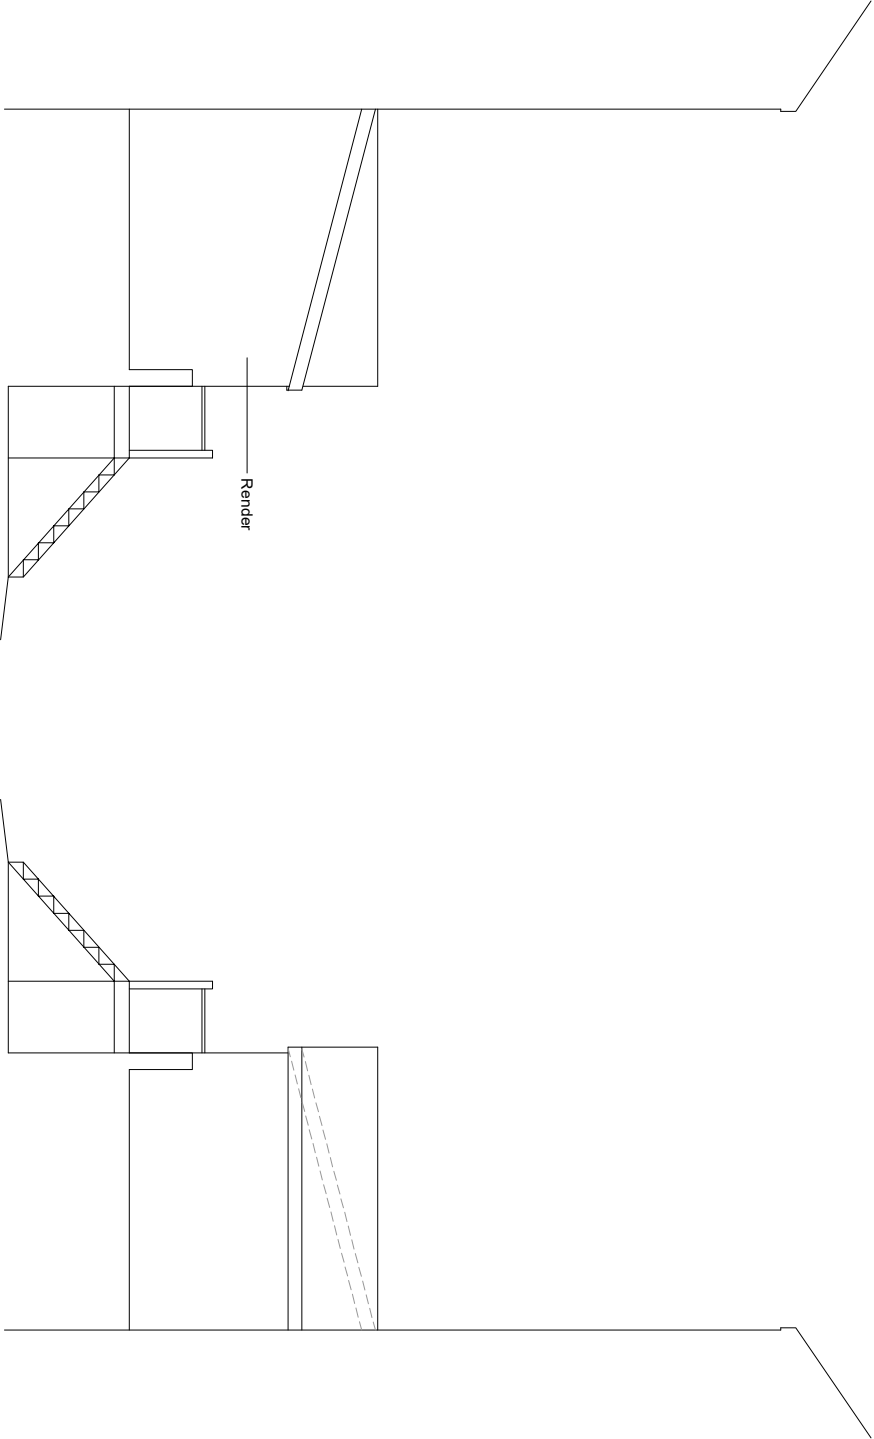

EXISTING SIDE ELEVATION

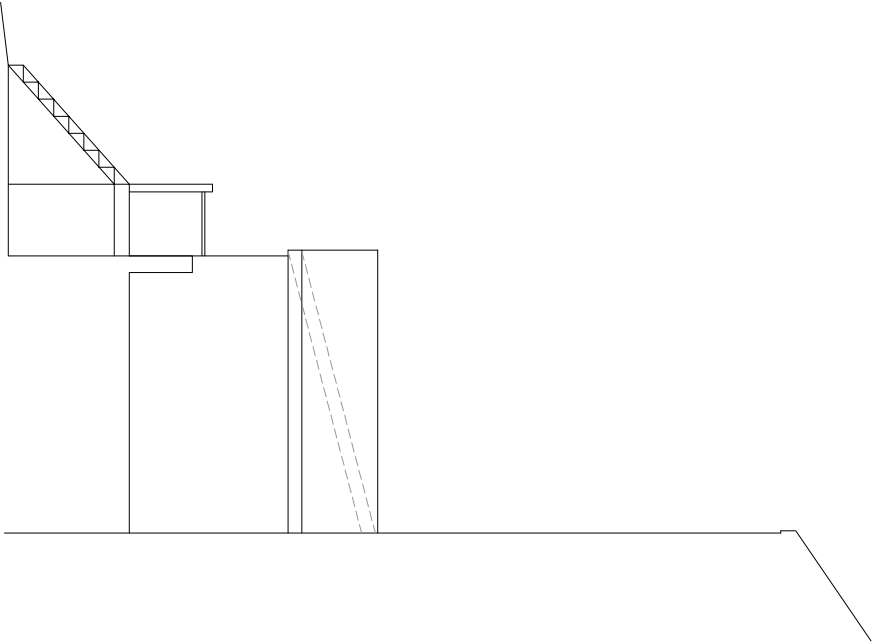

EXISTING SIDE ELEVATION

AMENDMENTS: A. Boundaries adjusted. Feb. 2021
B. Window to No 24 adjusted. April 2021
B. Rear external stairs adjusted. May 2021

k.j.lloyd AADip, RIBA 49 Coed Y Pia, Llanbriadach
CHARTERED ARCHITECT Caerphilly, CF83 3PT

PROJECT PROPOSED REAR EXTENSION 23 HANOVER STREET
MERTHYR TYDFIL
CF47 8SW
SCALE 1:100 @ A3
DRAWN KL
DATE JAN 2021
PROJ. NO. 02

DRAWING EXISTING ELEVATIONS

THIS DRAWING IS COPYRIGHT