


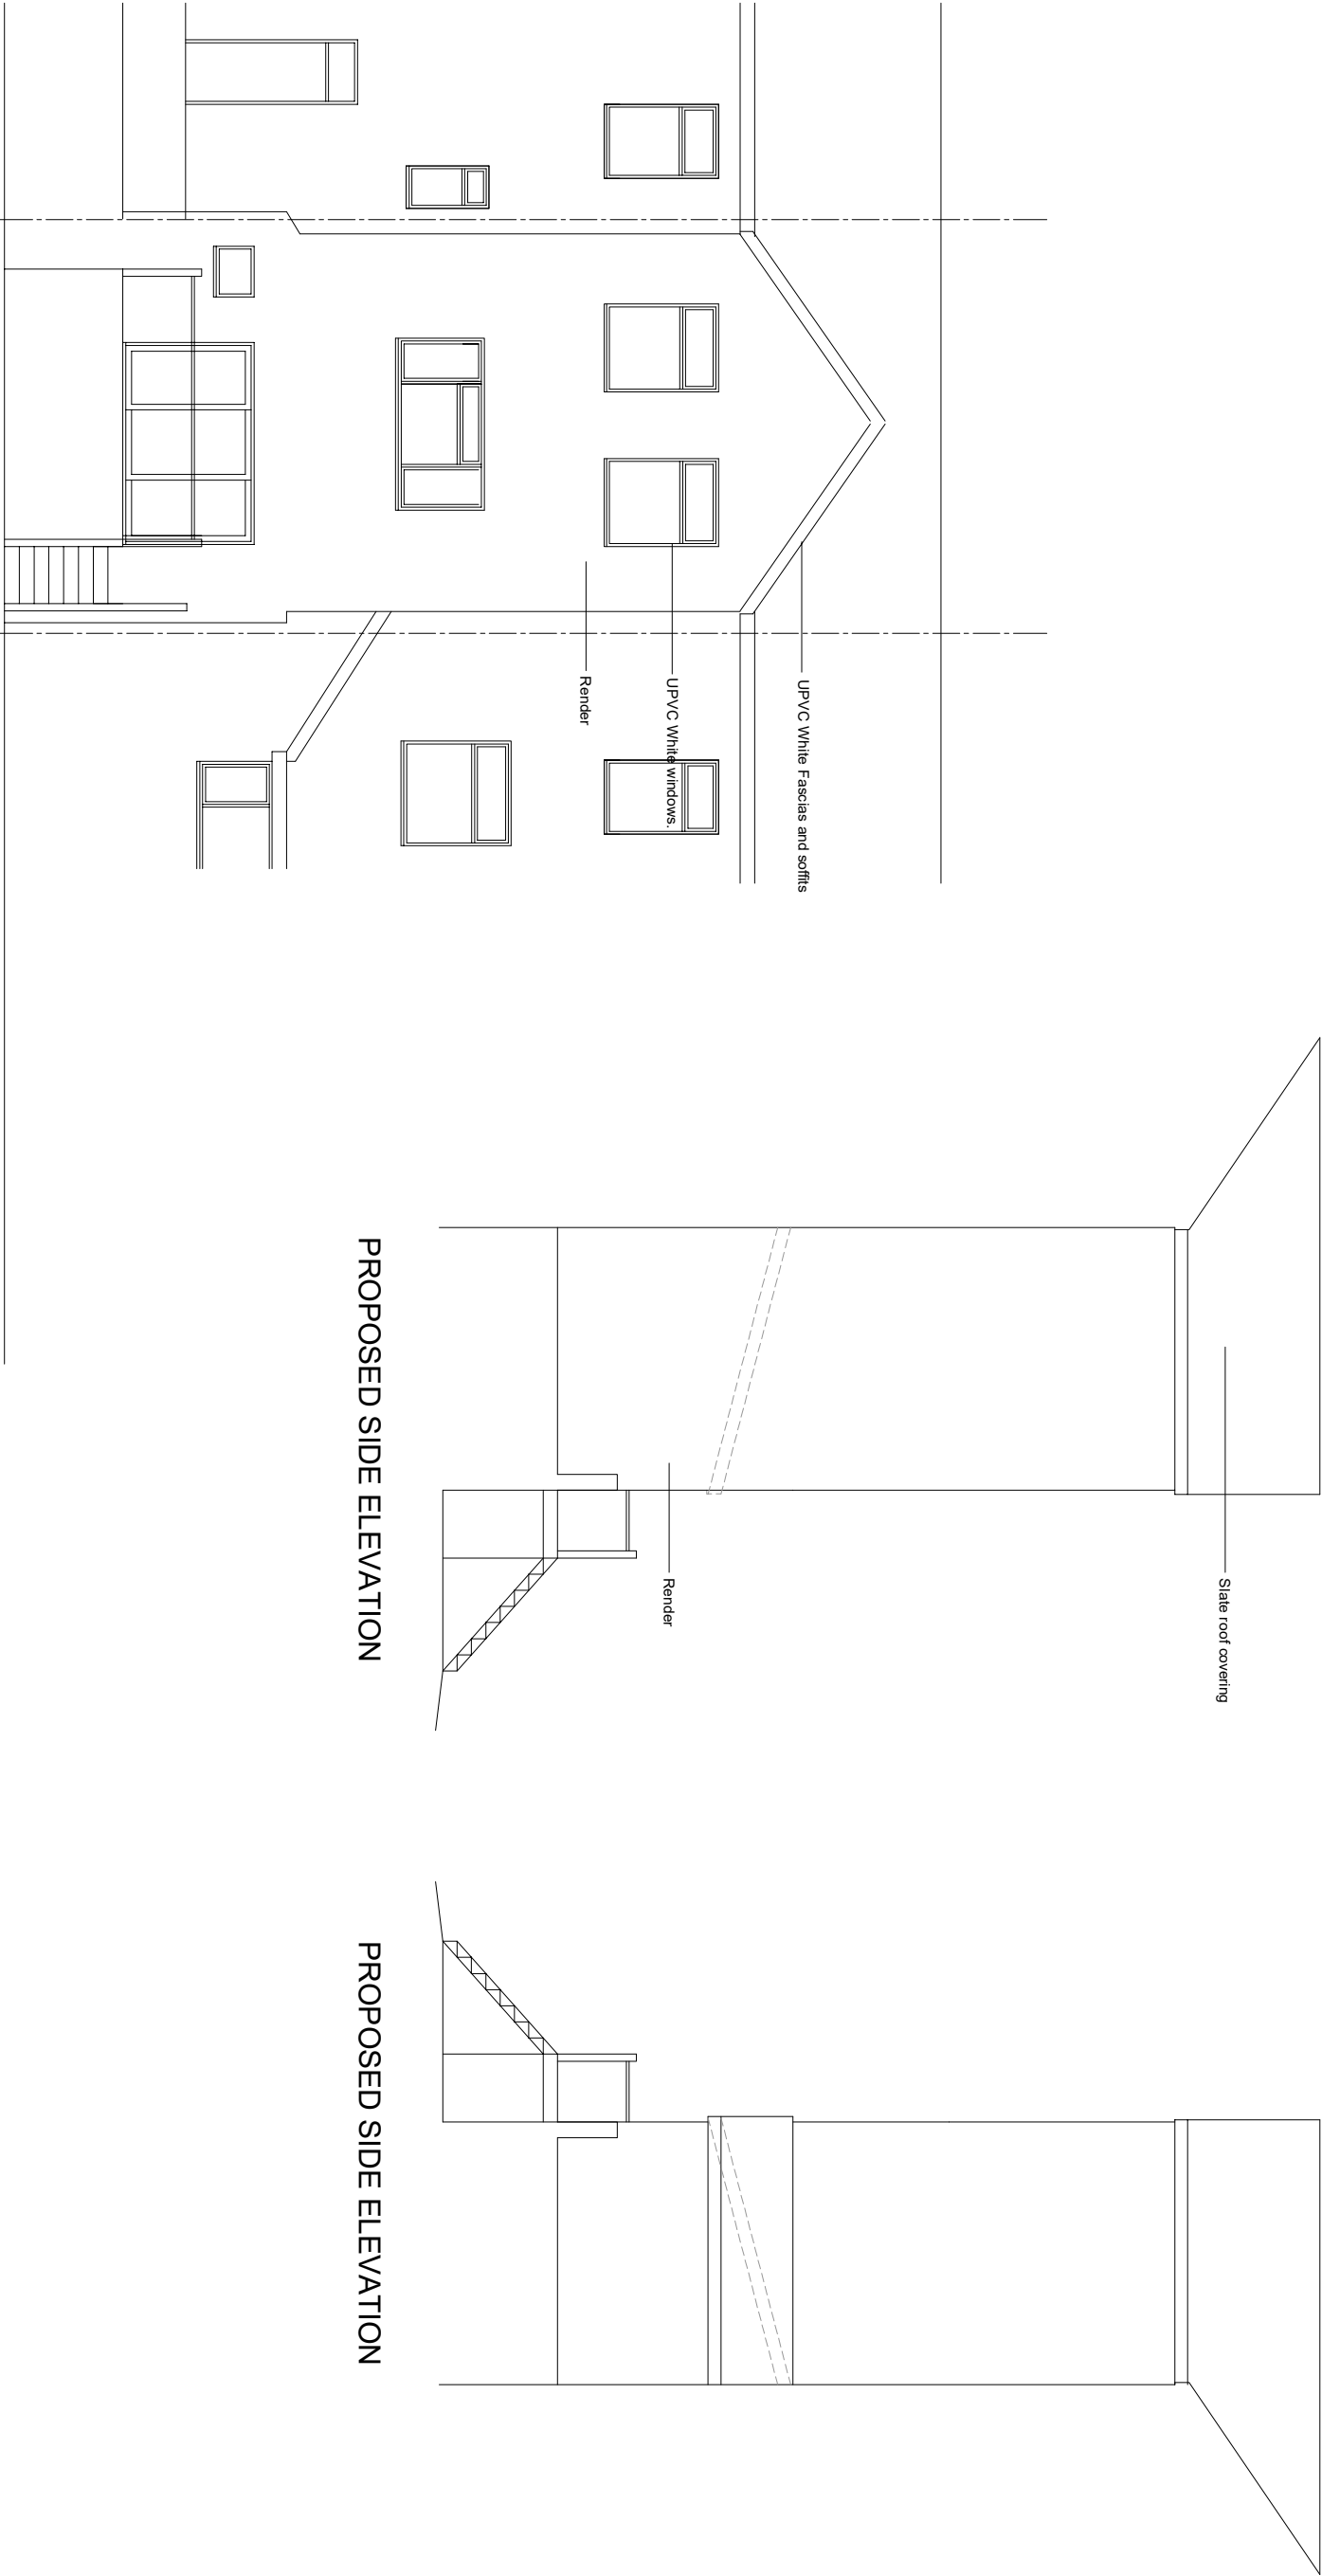

PROPOSED REAR ELEVATION

PROPOSED SIDE ELEVATION

PROPOSED SIDE ELEVATION

k.j.lloyd AADip, RIBA
CHARTERED ARCHITECT

49 Coed Y Pia, Llanbriadach
Caerphilly, CF83 3PT

PROJECT
PROPOSED REAR EXTENSION
23 HANOVER STREET
MERTHYR TYDFIL
CF47 8SW

SCALE
1:100 @ A3

DATE
AUG 2021

DRAWN
KL

DWG NO.
04

DRAWING PROPOSED ELEVATIONS

THIS DRAWING IS COPYRIGHT